




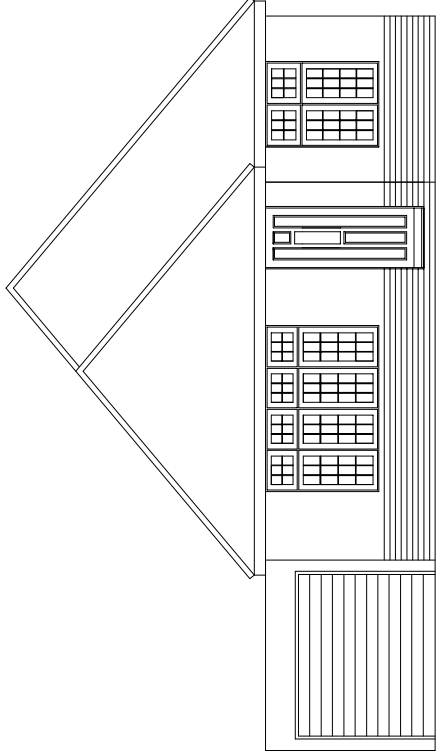


EXISTING FRONT ELEVATION

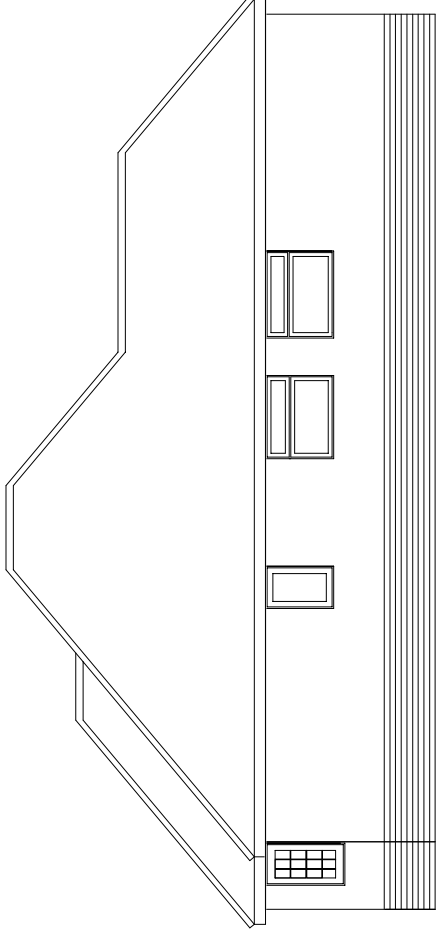

EXISTING SIDE ELEVATION

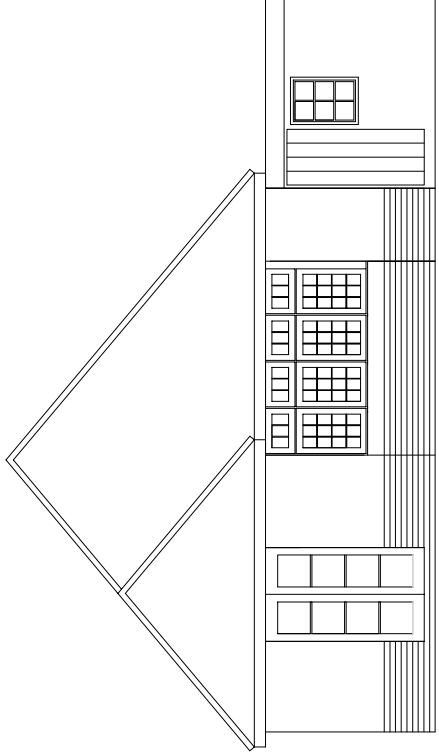


EXISTING REAR ELEVATION

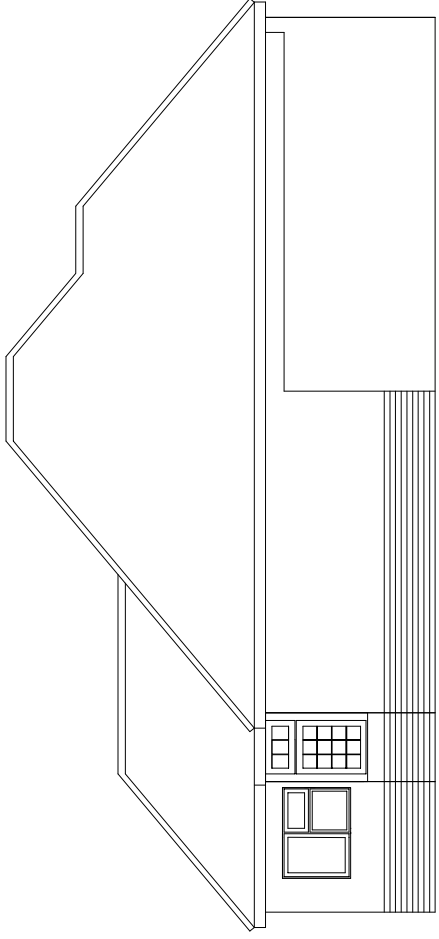


EXISTING SIDE ELEVATION

ELEVATIONS & PLAN 1:100 @ A2

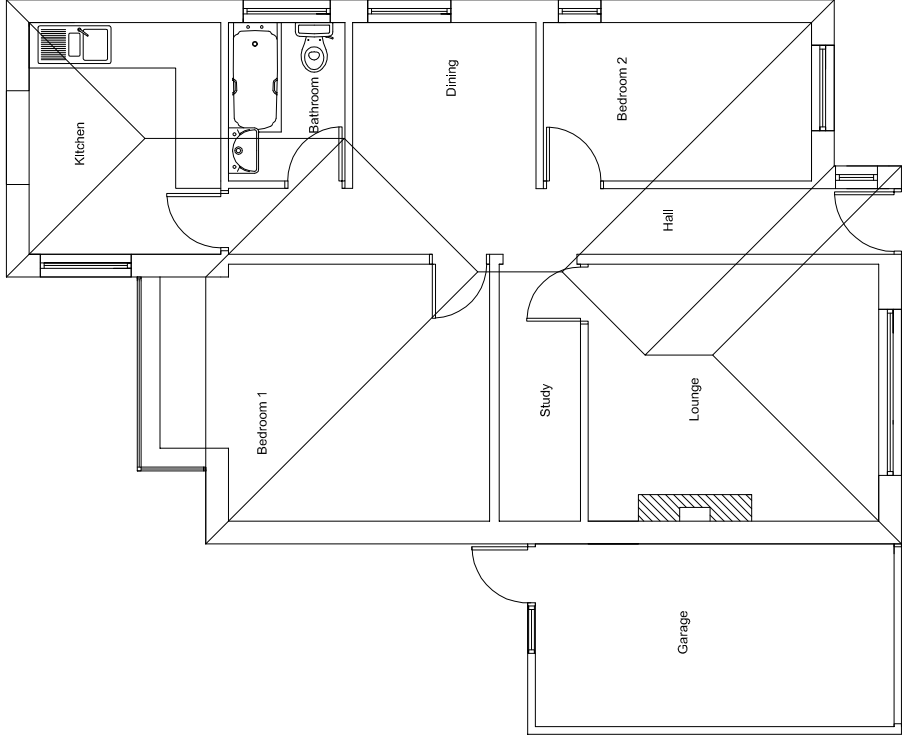


EXISTING GROUND FLOOR PLAN

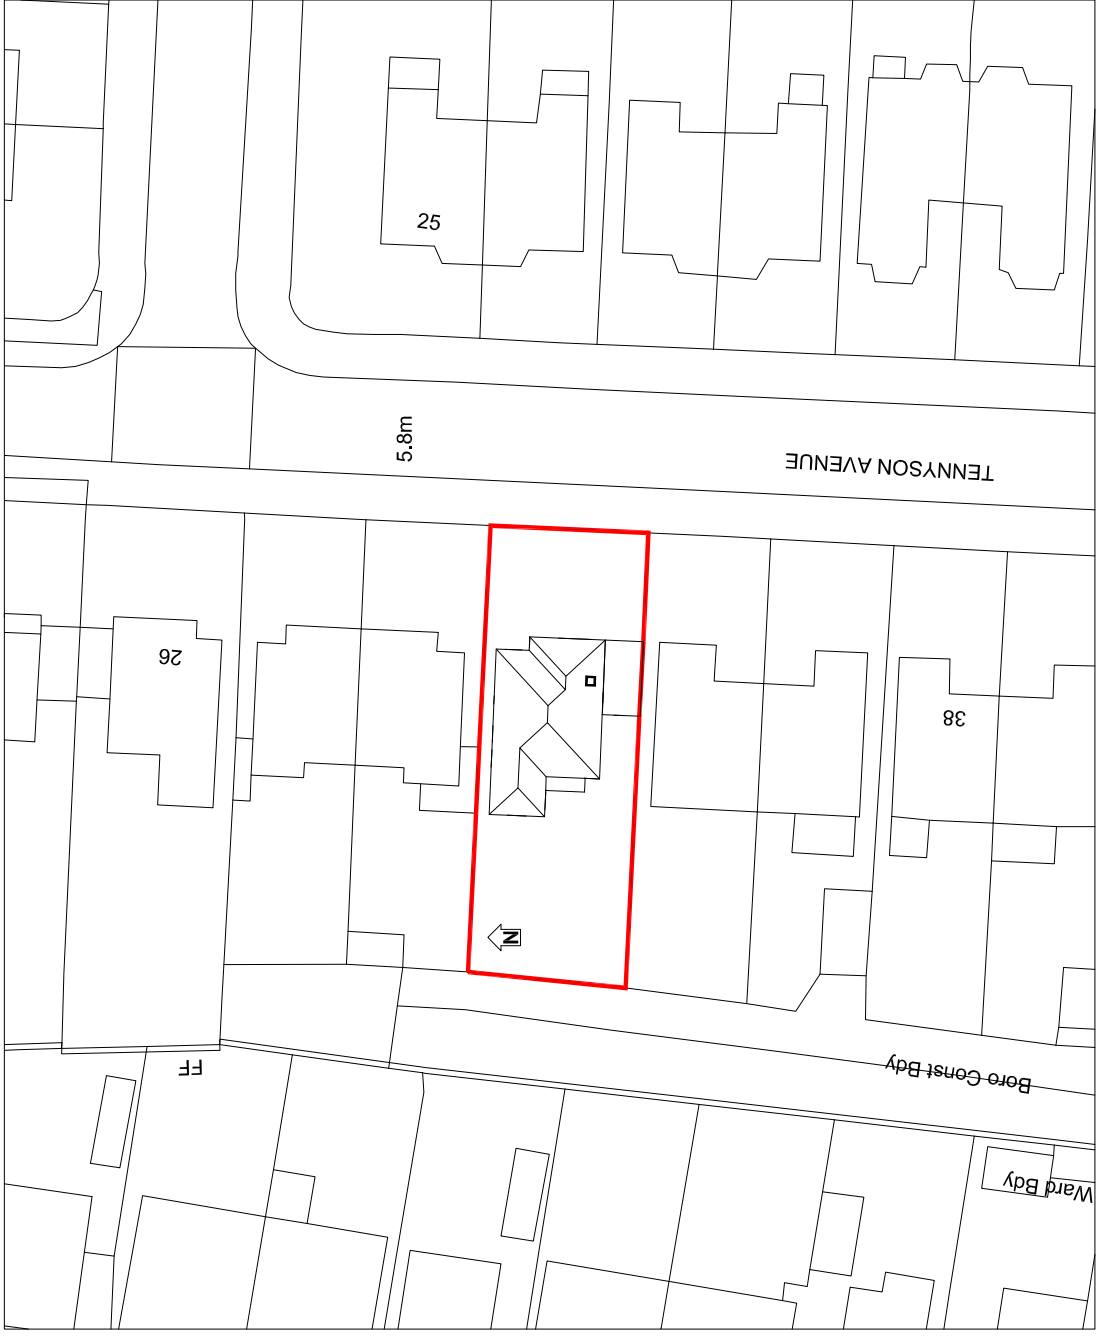


BLOCK PLAN 1:500 @ A2



LOCATION PLAN 1:1250@ A2

 

Rev/A Block Plan scale revised
Rev. Description
Apr 13 Date

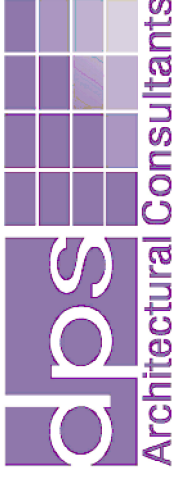

Site
32 TENNYSON AVENUE
RUSTINGTON
BN16 2PH

Project
Existing
Plans & Elevations

Drawing No. TAR/001
Scale 1:100 @ A2
Date July 2012
Rev.A
Drawn dps