





PROPOSED FRONT ELEVATION



PROPOSED NORTH SIDE ELEVATION


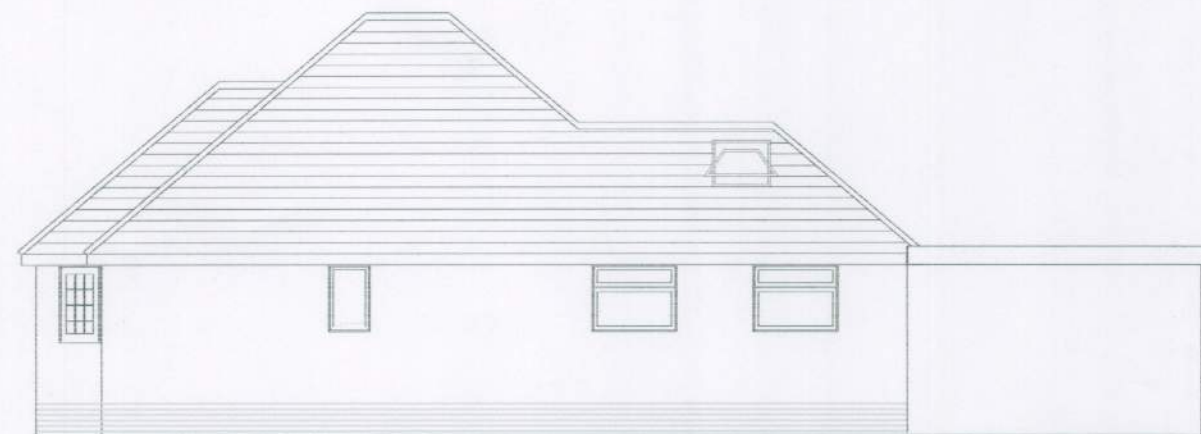


PROPOSED REAR ELEVATION

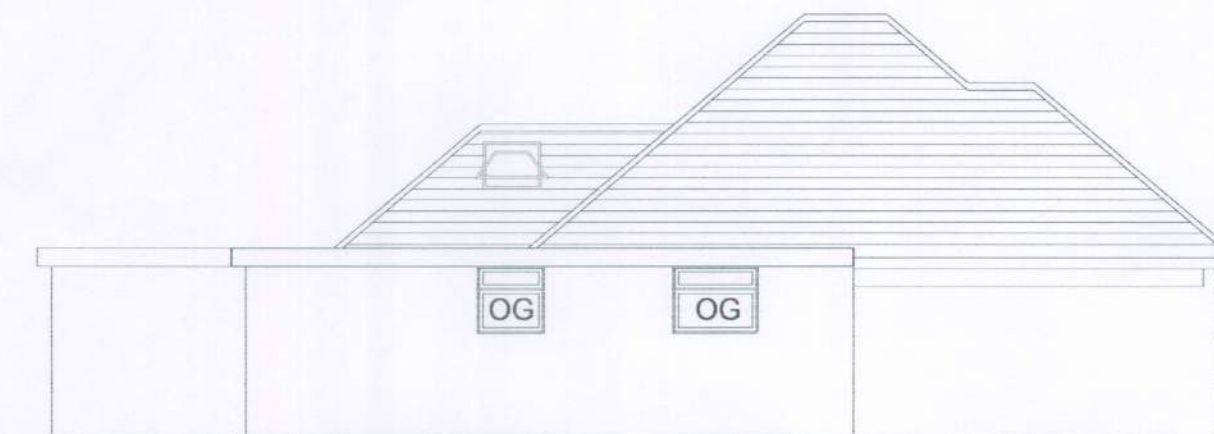


PROPOSED SOUTH SIDE ELEVATION

ELEVATIONS & PLAN 1:100 @ A2

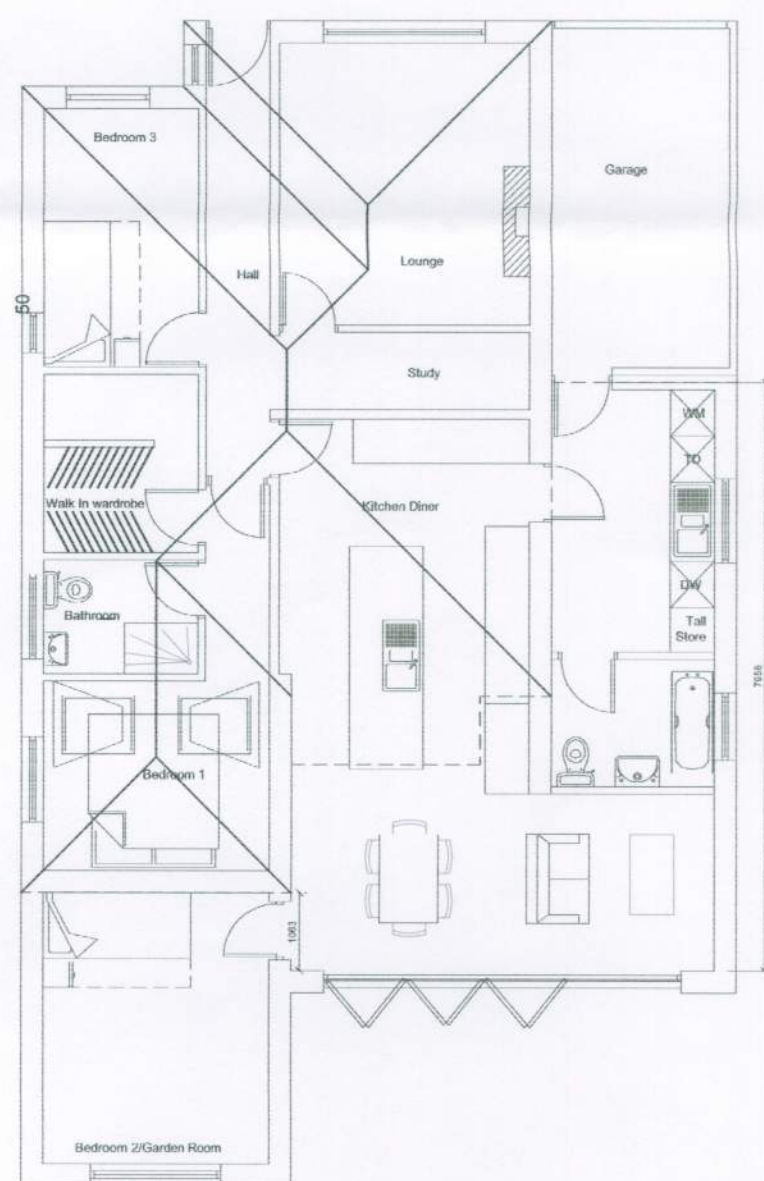 

BLOCK PLAN 1:500 @ A2

 

Rev.B	Planners comments added	Apr 2013
Rev.A	Clients comments added.	Nov.2012
Rev.	Description	Date



Site
32 TENNYSON AVENUE
RUSTINGTON
BN16 2PH

Project
Proposed Floor Plans

Drawing No. TAR/002 Rev. B
Scale 1:100 & 1:50 @ A2
Date July 2012 Drawn DPS