


NOT 24.

Proposed Handed

Scale 1:50

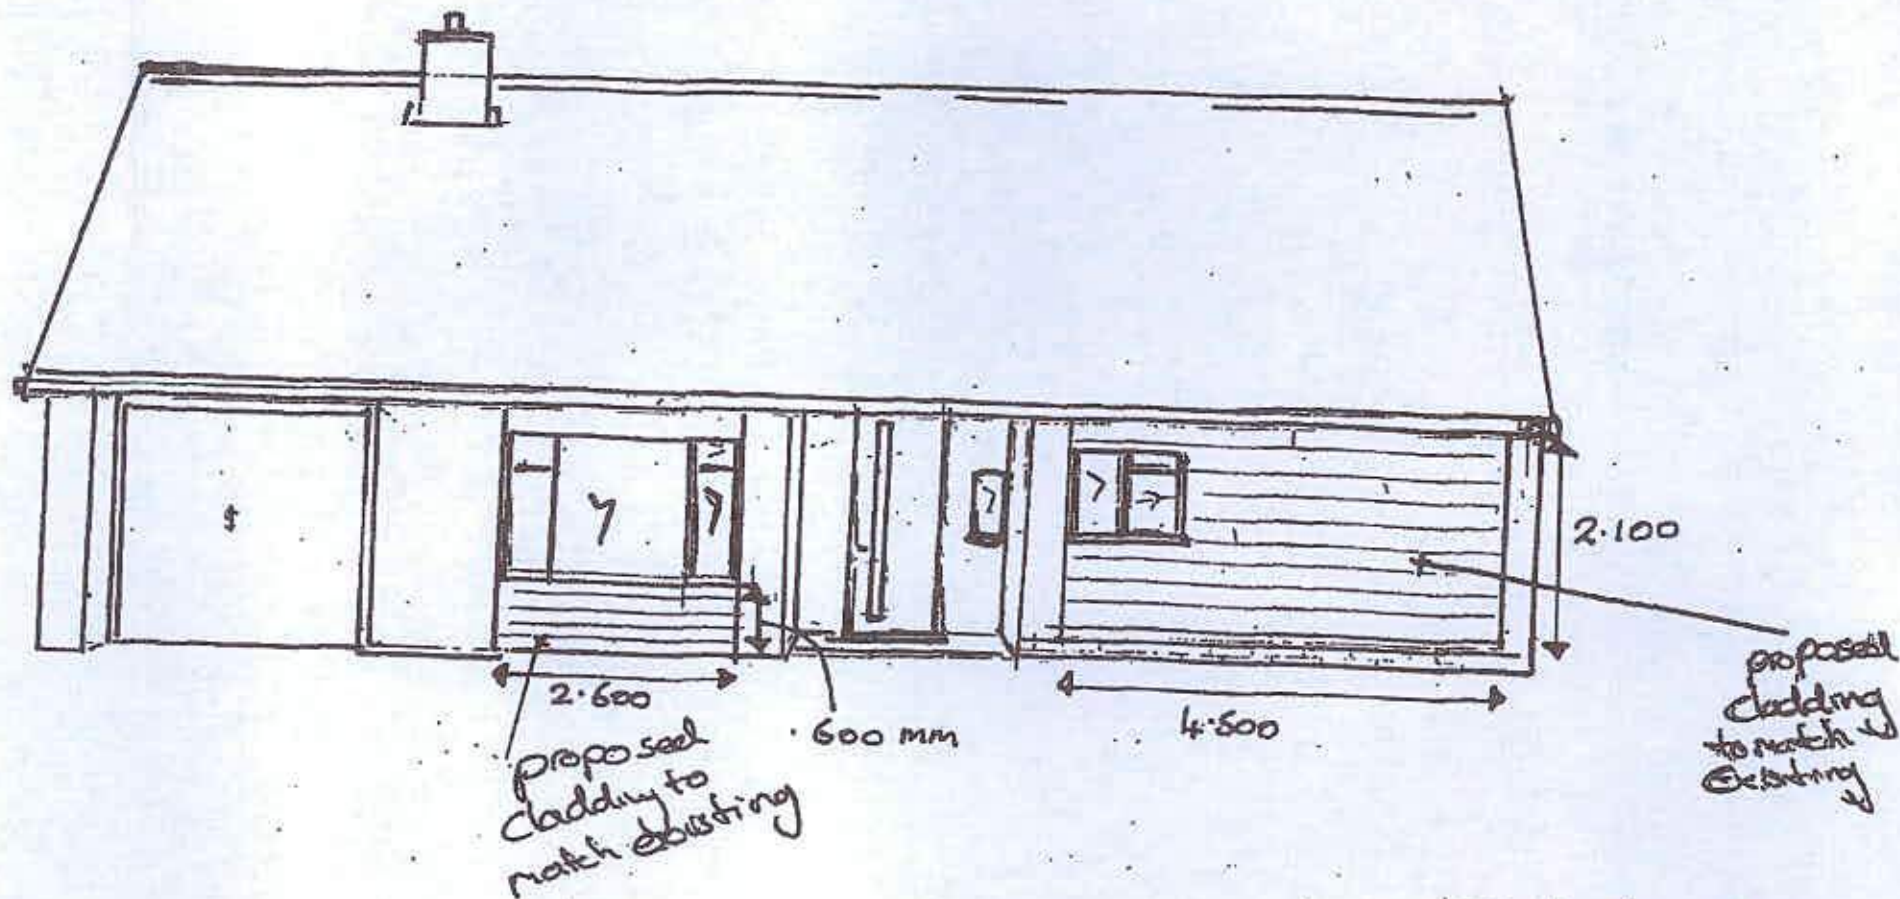

Front Elevation

33 Hawke Close
Rustington