




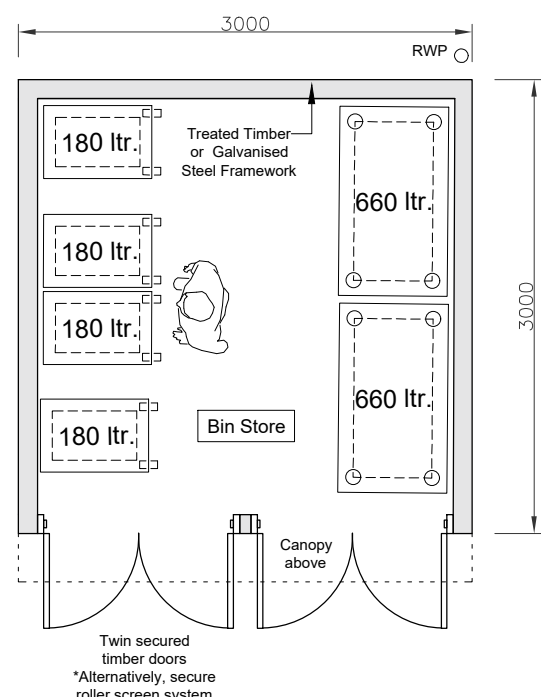


01 BINS: FLOOR PLAN
3025 Scale: 1:50

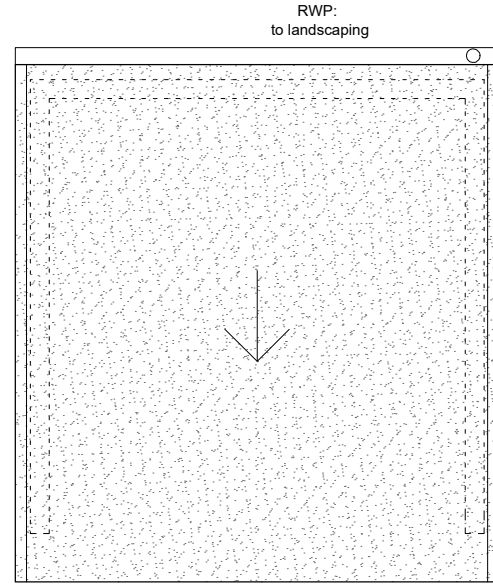


02 BINS: ROOF PLAN
3025 Scale: 1:50

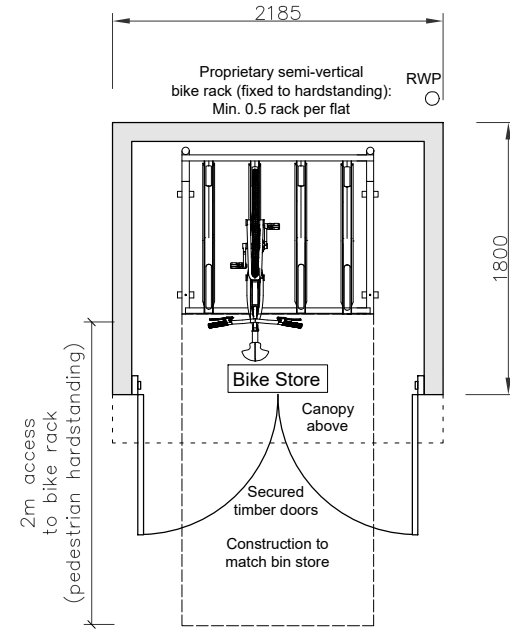


03 BIKES: FLOOR PLAN
3025 Scale: 1:50

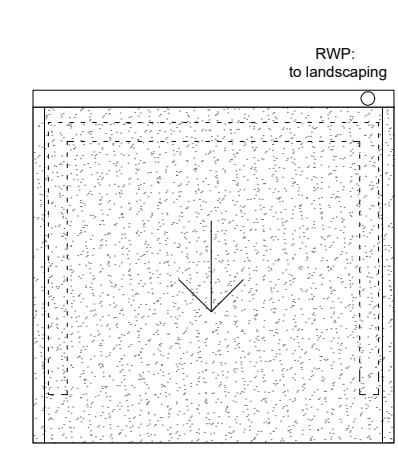


04 BIKES: ROOF PLAN
3025 Scale: 1:50

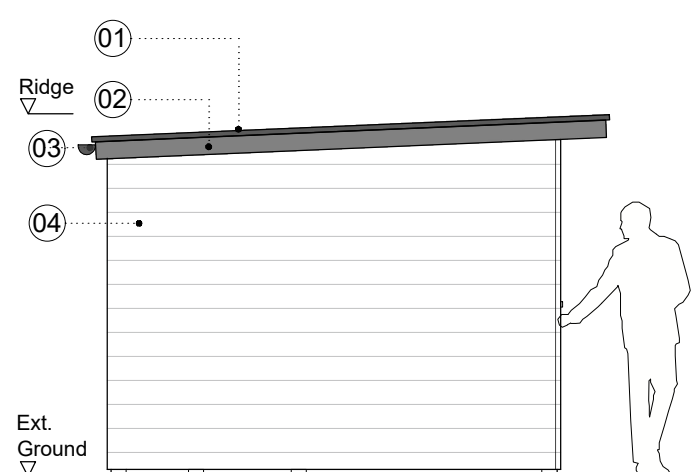


05 BINS: SIDE ELEVATION
3025 Scale: 1:50

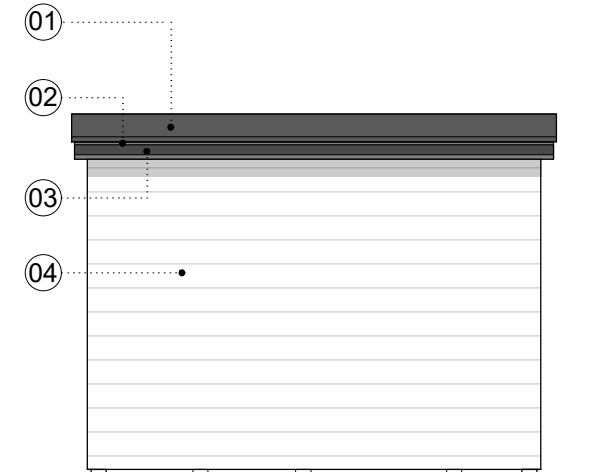


06 BINS: REAR ELEVATION
3025 Scale: 1:50

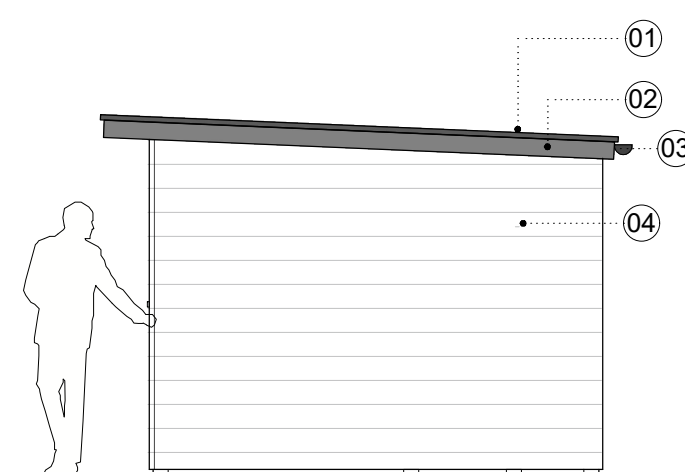


07 BIKES: SIDE ELEVATION
3025 Scale: 1:50

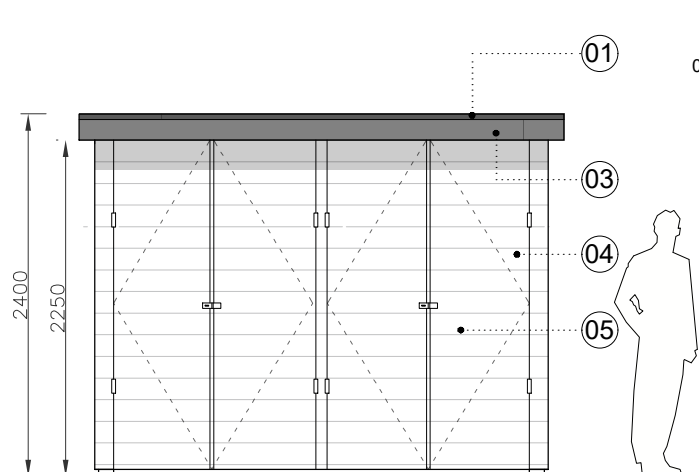


08 BINS: FRONT ELEVATION
3025 Scale: 1:50

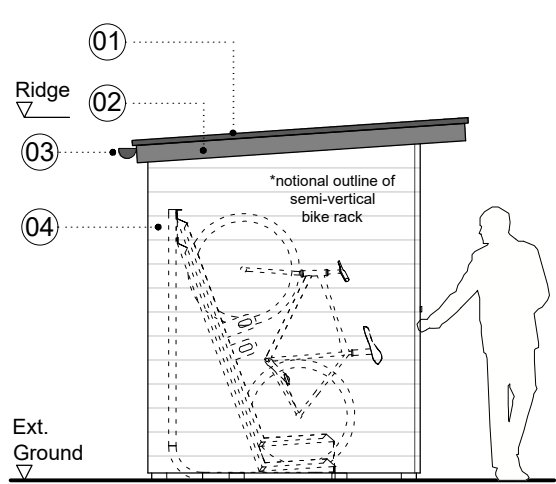


09 BIKES: SIDE ELEVATION
3025 Scale: 1:50

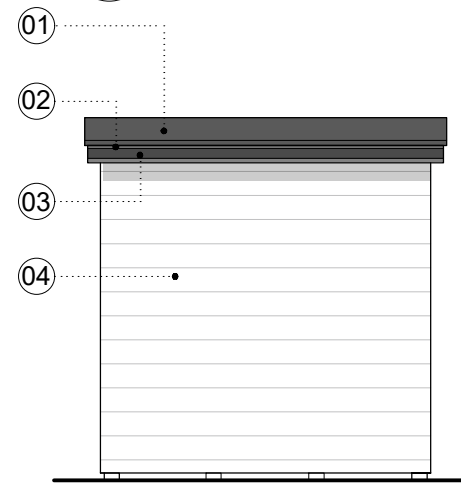

10 BIKES: REAR ELEVATION
3025 Scale: 1:50

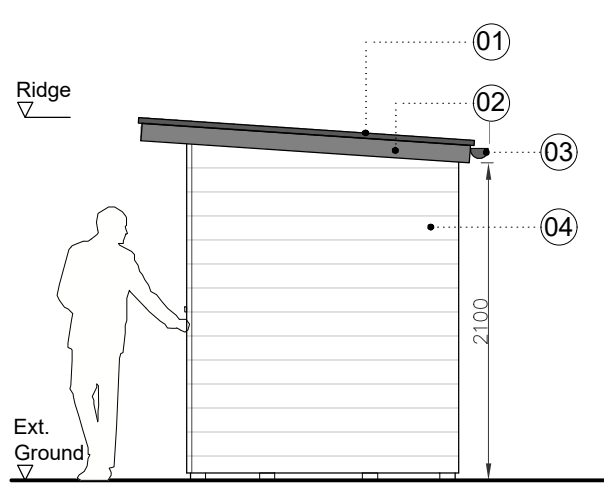

11 BIKES: SIDE ELEVATION
3025 Scale: 1:50

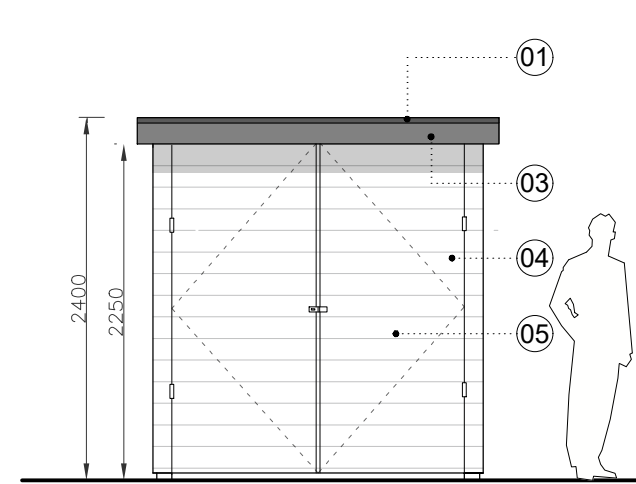

12 BIKES: FRONT ELEVATION
3025 Scale: 1:50

- Notes**
- All dimensions must be checked on site and not scaled from this drawing, apart from the local authority.
 - Any works commencing on site prior to obtaining full planning and building regulation approval including full condition discharge, is entirely at the client's / contractor's risk.
 - The contractor is responsible for taking and checking all levels and dimensions prior to ordering materials and starting work on site.
 - Any discrepancies are to be reported to OM Architectural Design prior to commencing any works.
 - All building work is to be carried out in accordance with building regulations and to the satisfaction of the local authority and as such additional unforeseen building works may be required on site.
 - These drawings do not constitute full working drawings.
 - All drawings are copyright of OM Architectural Design and may not be copied or reproduced by any third party without prior written consent.
- KEY**
- 01 EPDM / Felt Roof (dark grey)
 - 02 Fiber Cement Fascia/Soffit Board (dark grey, to match building)
 - 03 UPVC Rainwater Goods/Guttering (black/dark grey)
 - 04 Treated Timber Cladding (hit & miss rainscreen or lap weatherboard)
 - 05 Treated Timber Door (as cladding) including lock mechanism
- *Refer to Site Plan for location information**

00	9 January 2020	SB	OM
	First issue		
Rev	Date + notes	Drwn.	Chkd.

OM Architectural Design

Works House, Station Road, Angmering, BN16 3AA
Tel: 07590 508302
E-mail: info@olivermcgowan.co.uk

Project
Woodlands Avenue
Rustington

Drawing
Bin & Bike Storage Information

Job Ref	Dwg No	Revision
BAQ	3025	00
Scale(s)	Size	Date
1:50	A3	Nov 2018
Drwn	Chkd.	
SB	OM	

Status
For Information

