



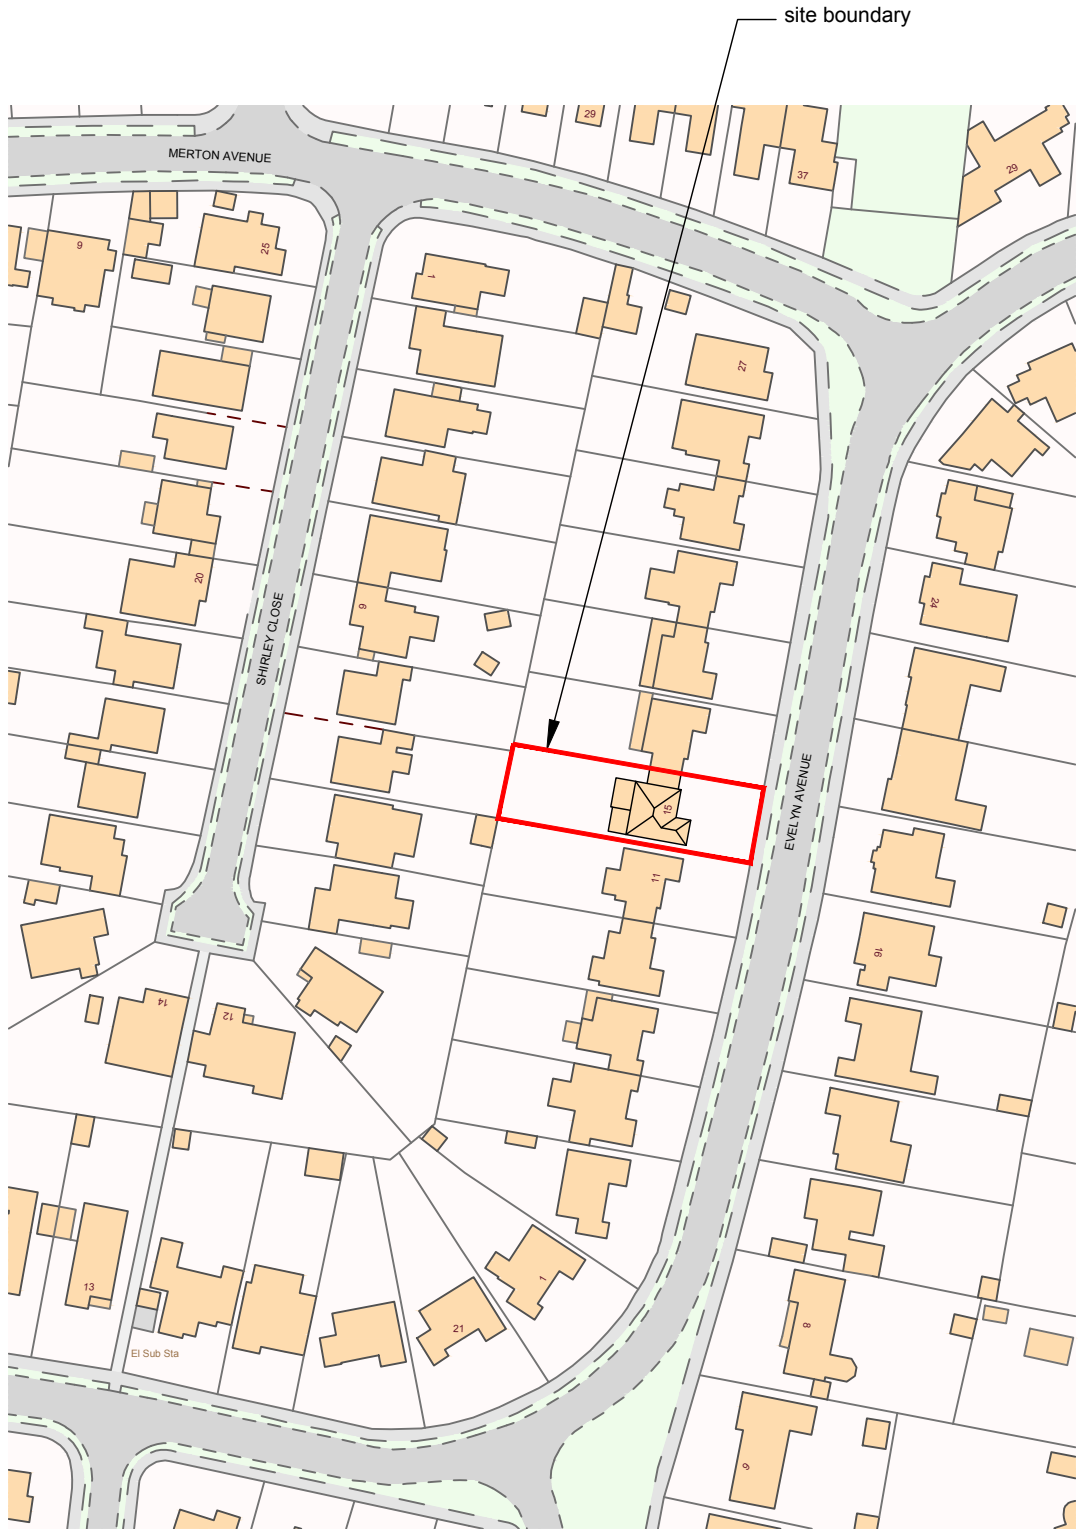


LOCATION PLAN
1:1250 @ A3

©Crown Copyright. All rights reserved. Licence no. 100019980

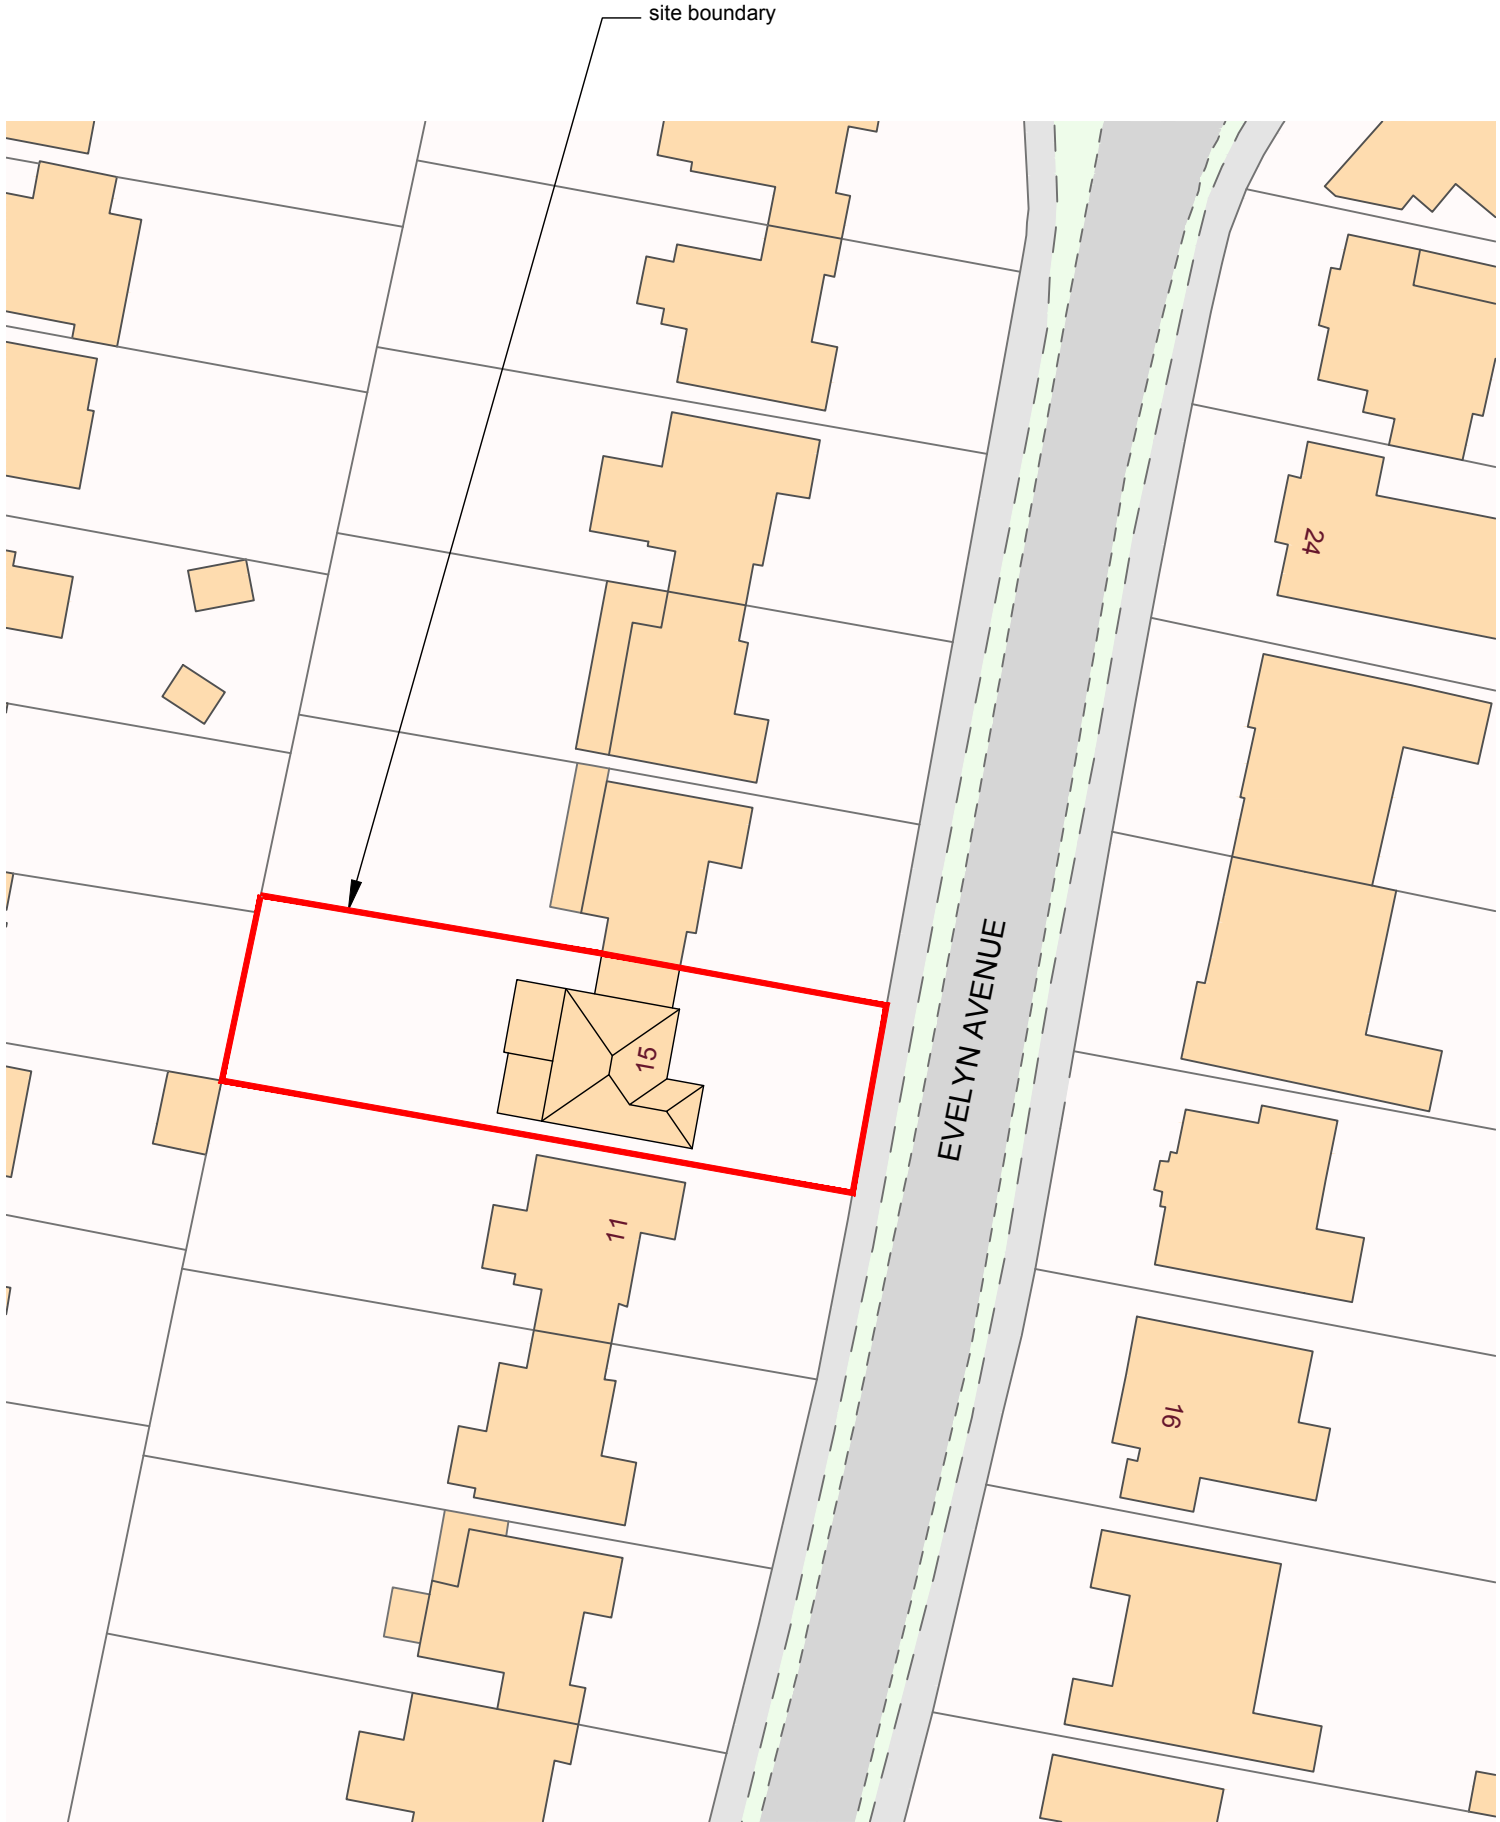

SITE PLAN
1:500 @ A3

©Crown Copyright. All rights reserved. Licence no. 100019980

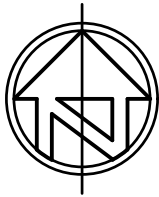

© nat-design, all rights reserved. Use figured dimensions only. All dimensions are to be checked on site before any work is carried out. Please contact the Architect immediately regarding any discrepancies discovered on site.

Rev.	Notes	Date
 NAT DESIGN ARCHITECTURAL SERVICES M: 07599199759 E: info@nat-design.co.uk www.nat-design.co.uk		
Project		
15 Evelyn Avenue, Rustington, BN16 2EJ		
Drawing		
Existing Location & Site Plan		
Drawn By	Scale	Revision
NSE	as shown	
Date		
Nov 2025		-
Drawing No.		
2015 -DPA - 01		