



Proposed

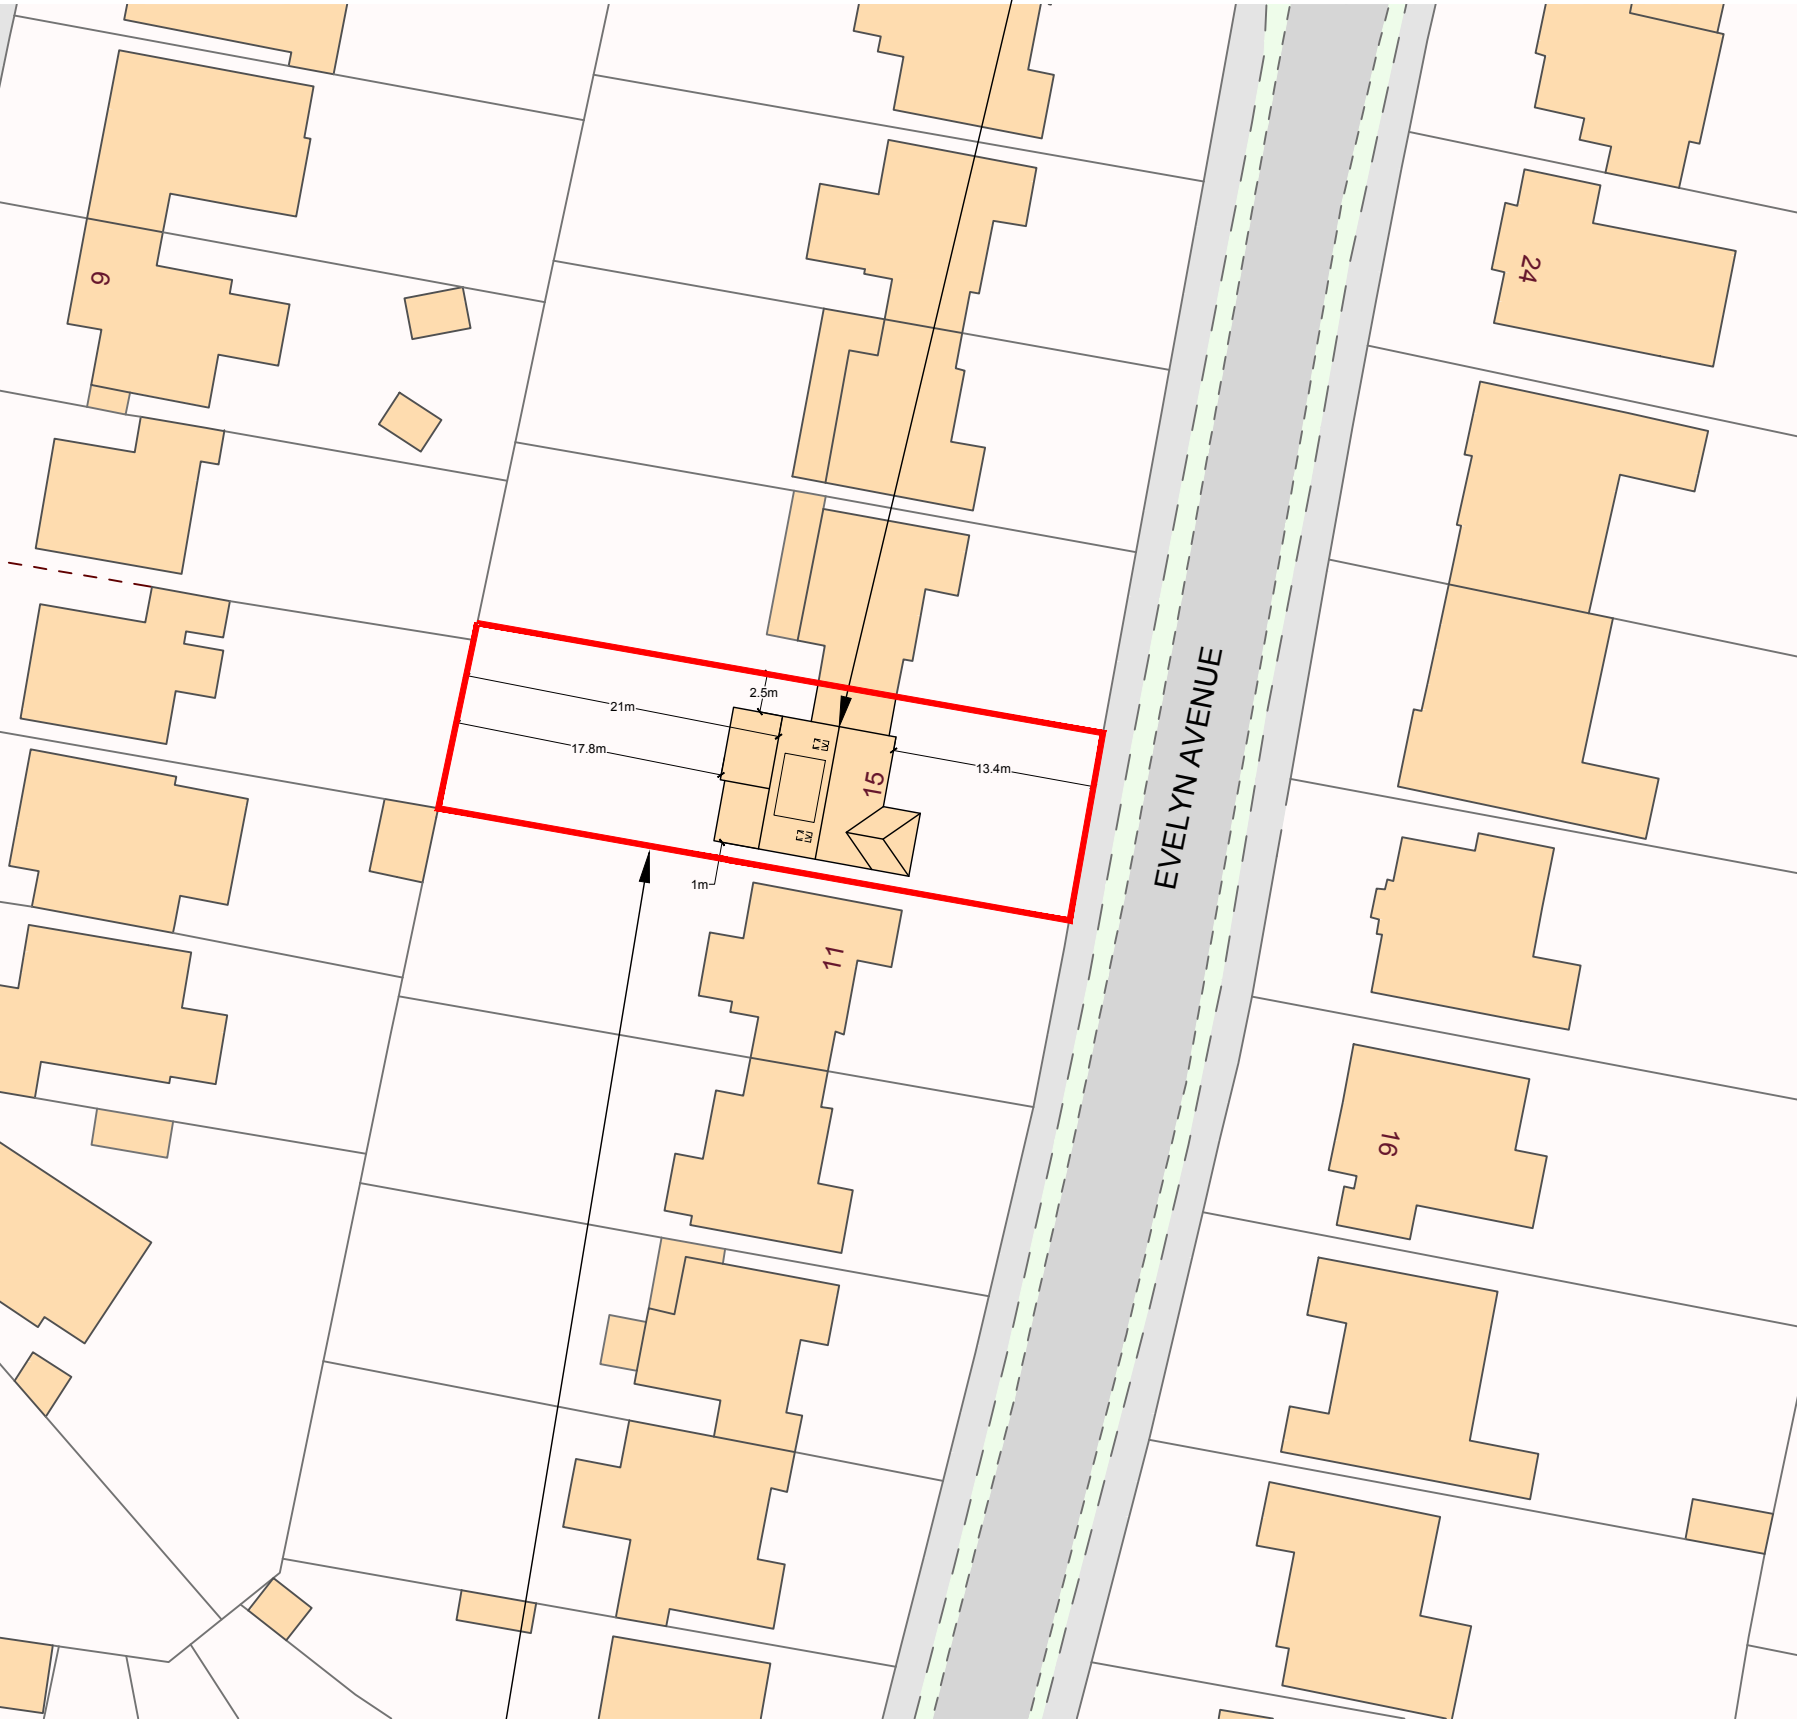


**SITE PLAN**  
1:500 @ A3


site boundary

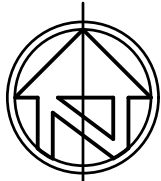

©Crown Copyright. All rights reserved. Licence no. 100019980

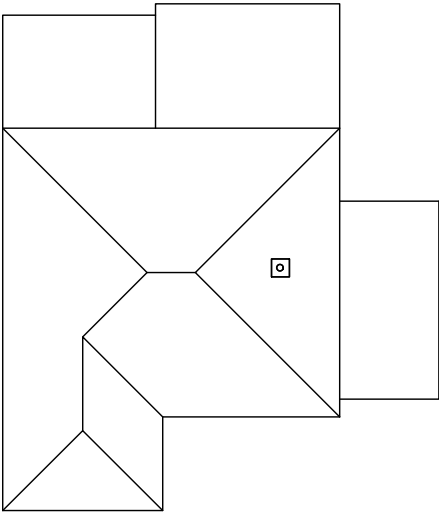

**Existing Roof Plan**  
1:200 @ A3

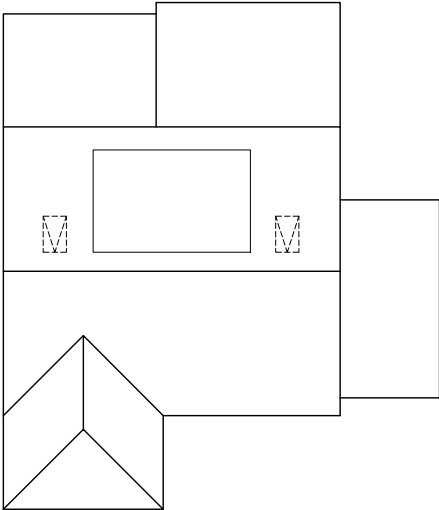

**Proposed Roof Plan**  
1:200 @ A3



© nat-design, all rights reserved. Use figured dimensions only. All dimensions are to be checked on site before any work is carried out. Please contact the Architect immediately regarding any discrepancies discovered on site.

|   |       |                   |
|---|-------|-------------------|
|   |       |                   |
| Rev.   | Notes | Date              |
| <div><p><b>NAT DESIGN</b><br/>ARCHITECTURAL SERVICES</p><p>M: 07599199759<br/>E: info@nat-design.co.uk</p><hr/><p><b>www.nat-design.co.uk</b></p><hr/></div> |       |                   |
| Project   |       |                   |
| 15 Evelyn Avenue,<br>Rustington,<br>BN16 2EJ   |       |                   |
| Drawing   |       |                   |
| Proposed<br>Site & Roof Plans   |       |                   |
| Drawn By<br>NSE   |       | Scale<br>as shown |
| Date<br>Nov 2025   |       | Revision          |
| Drawing No.<br>2015 -DPA - 02   |       |                   |