




Proposed

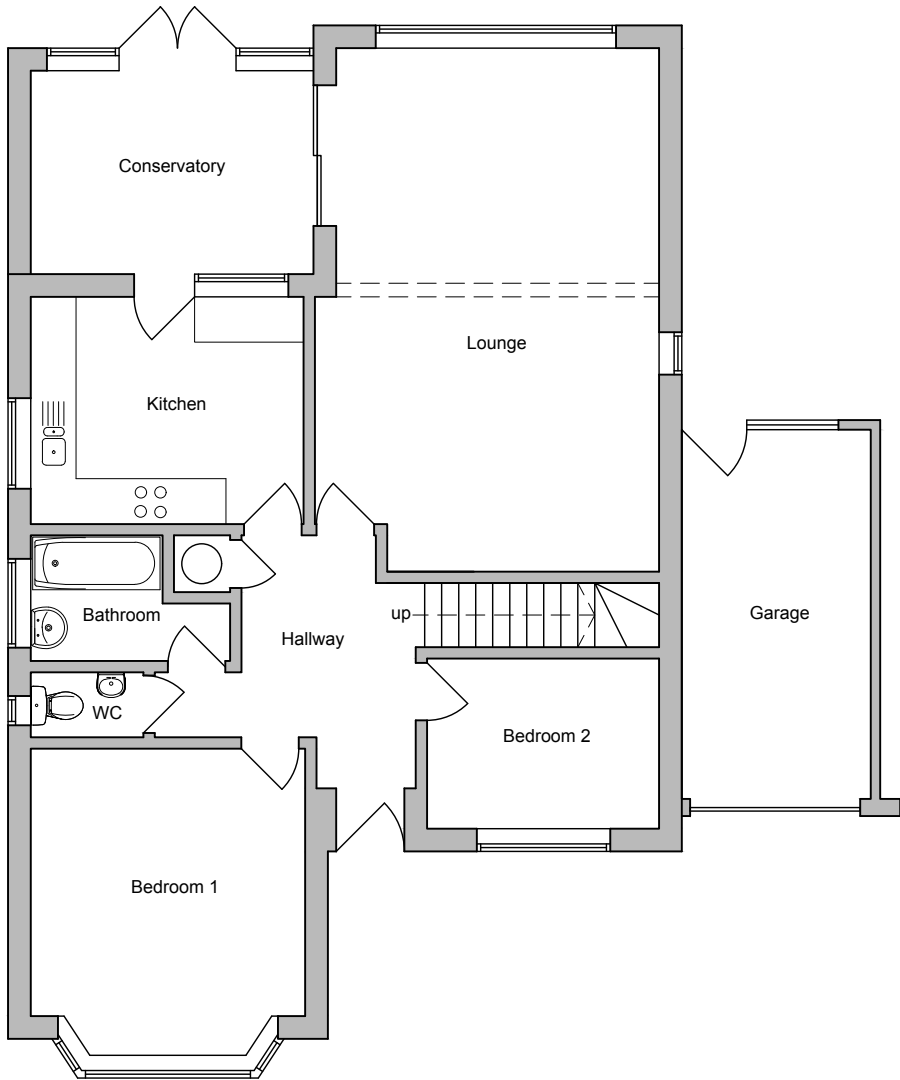

FLOOR PLAN
1:100 @ A3

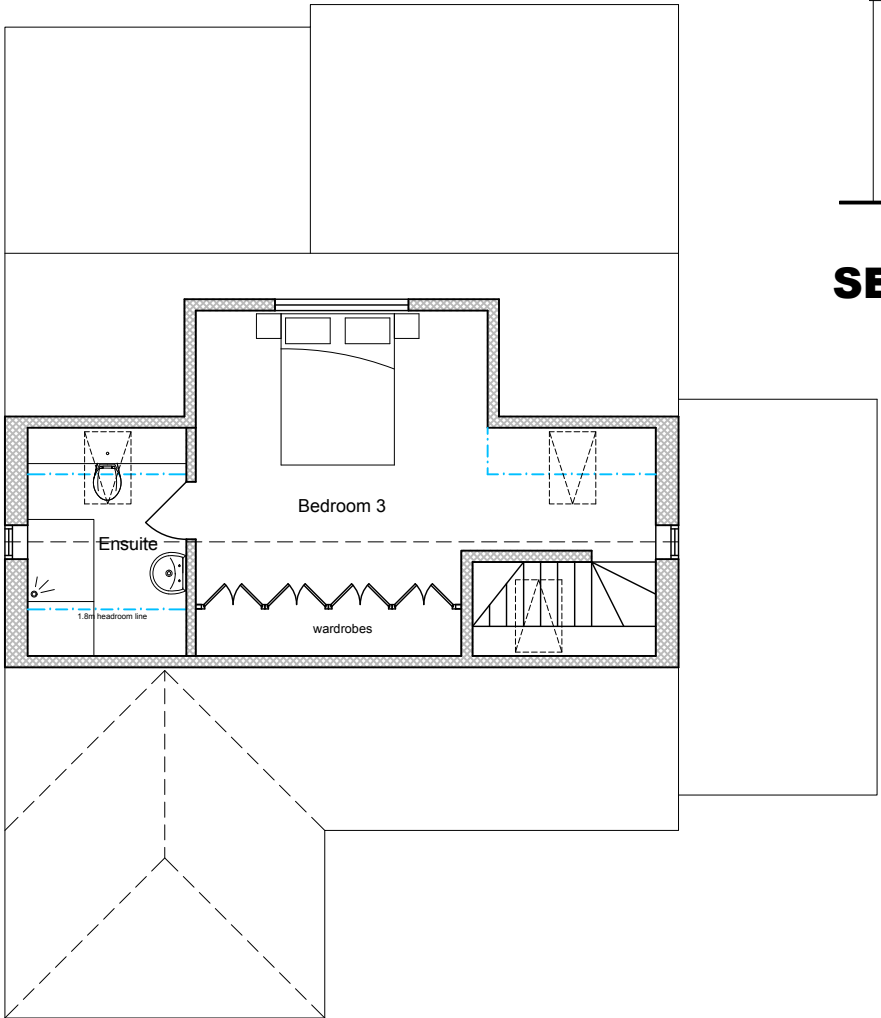

LOFT PLAN
1:100 @ A3

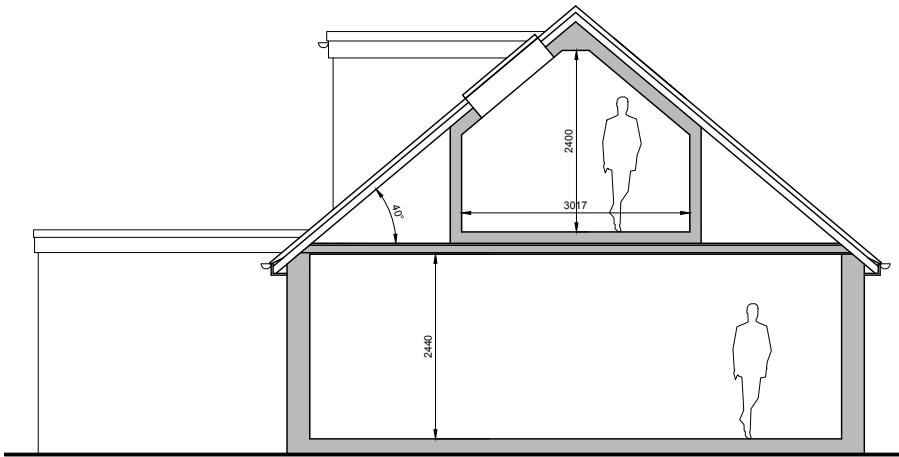

SECTION 1:100 @ A3



© nat-design, all rights reserved. Use figured dimensions only. All dimensions are to be checked on site before any work is carried out. Please contact the Architect immediately regarding any discrepancies discovered on site.



Rev.	Notes	Date
 M: 07599199759 E: info@nat-design.co.uk www.nat-design.co.uk		
Project		
15 Evelyn Avenue, Rustington, BN16 2EJ		
Drawing		
Proposed Floor Plans		
Drawn By NSE		Scale as shown
Date Nov 2025		Revision
Drawing No. 2015 -DPA - 04		