





East (Front) Elevation

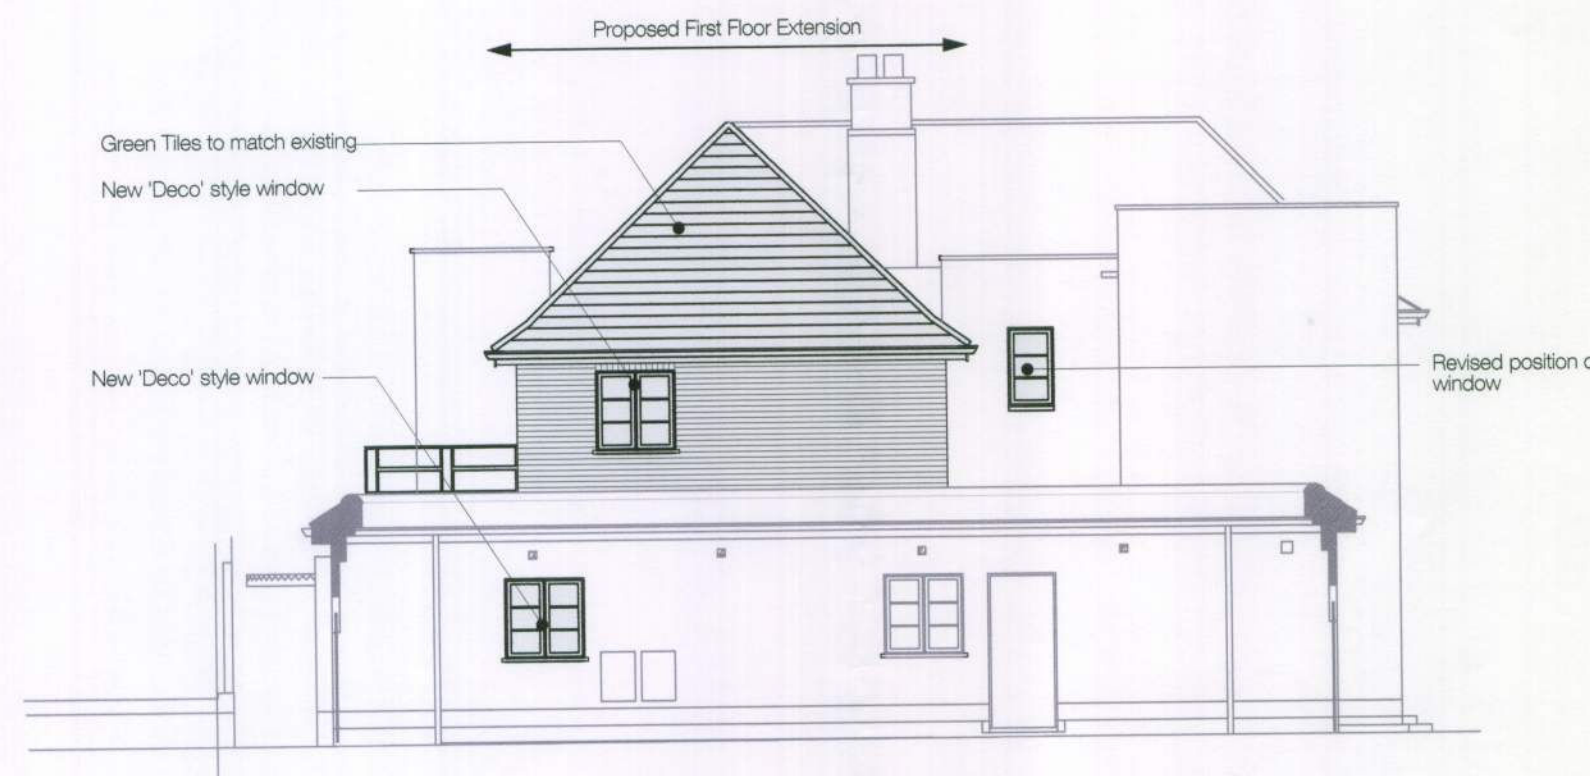

North Elevation
(Boundary Wall Removed)

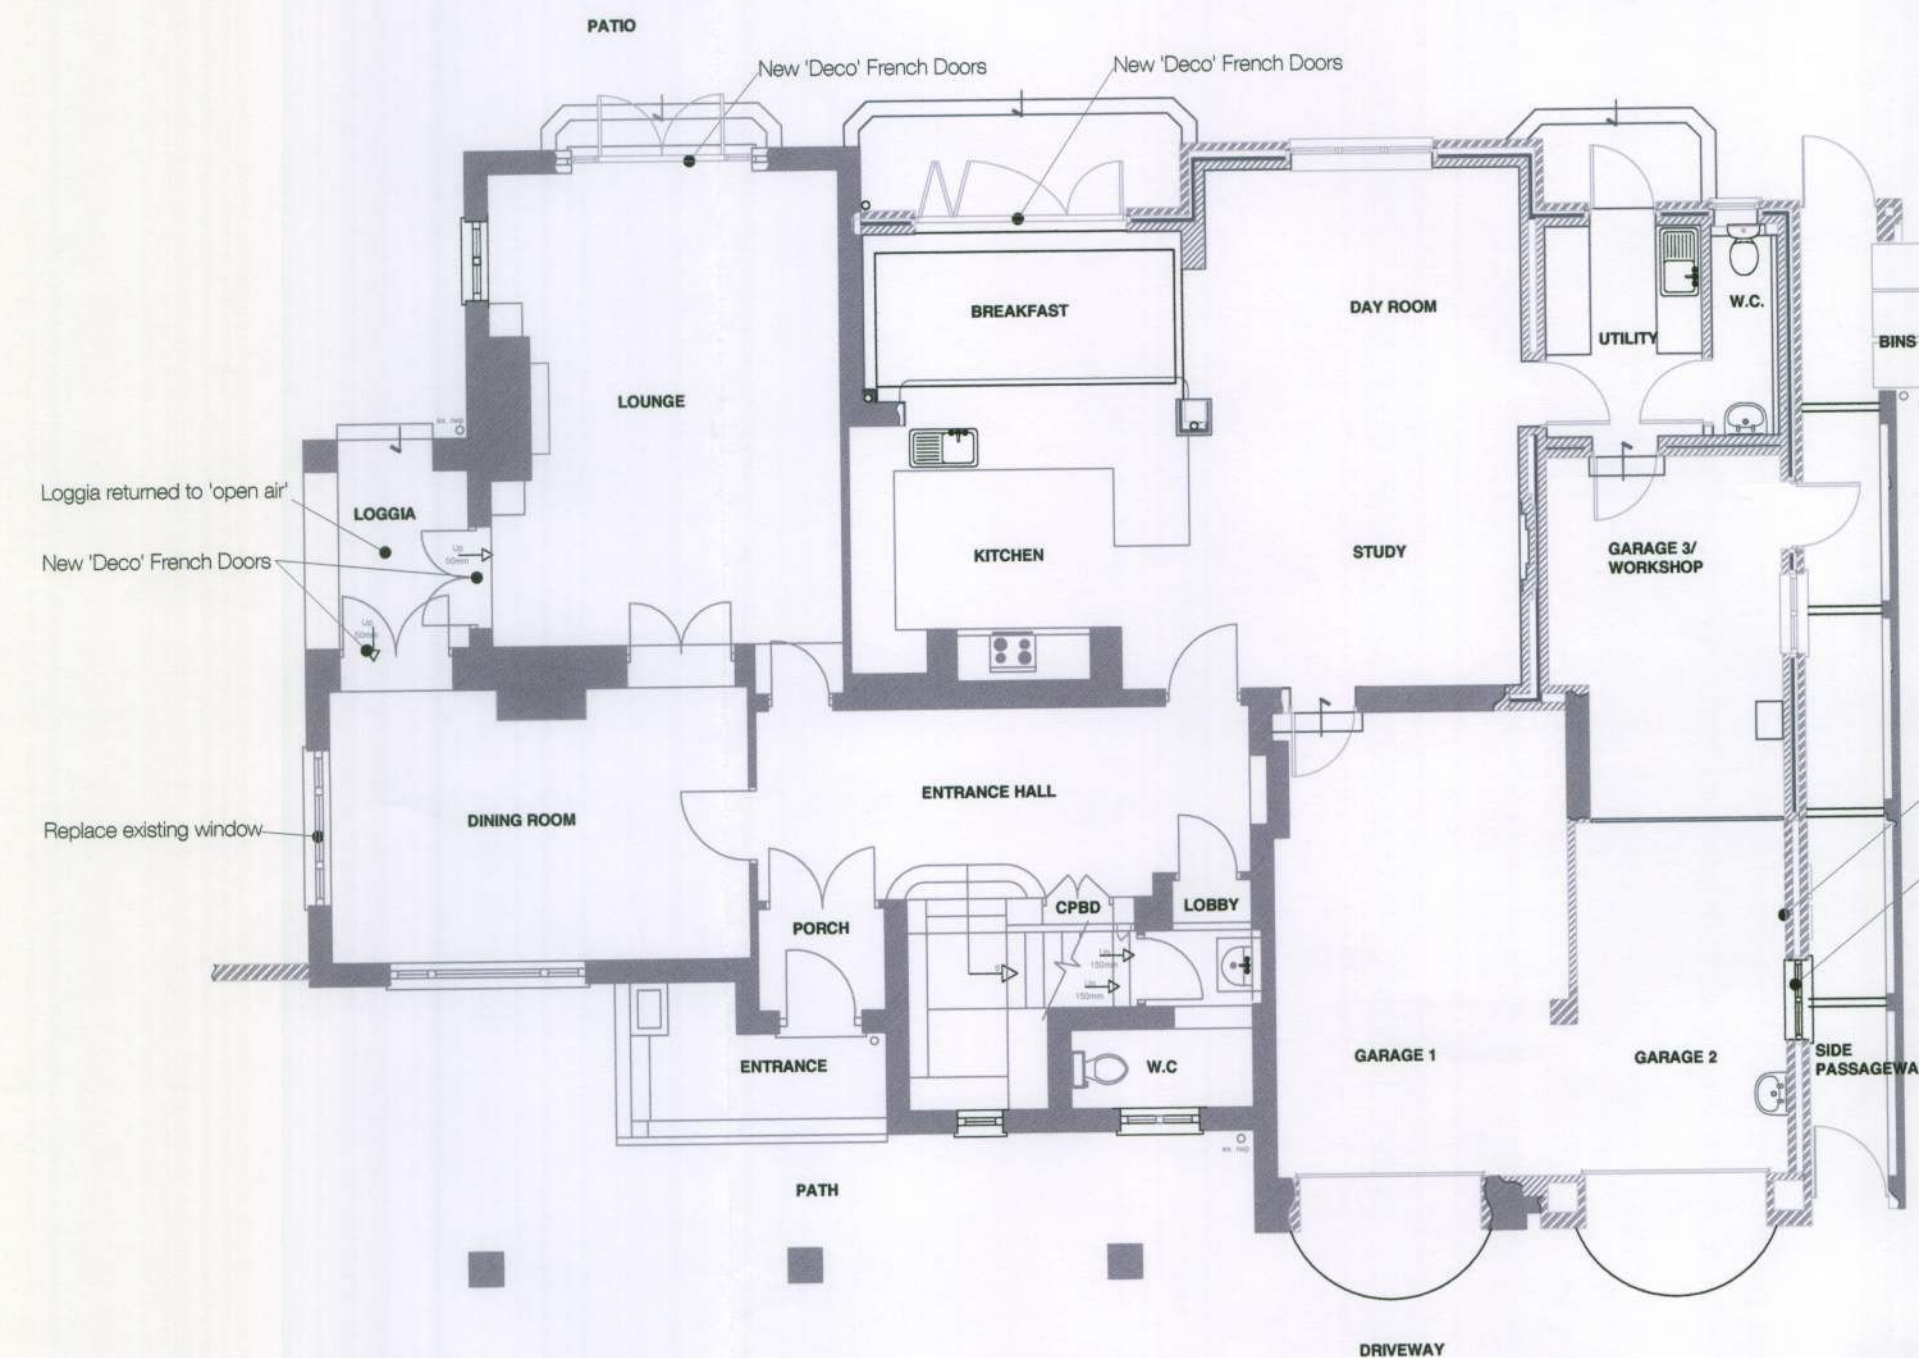


Ground Floor Plan




West (Rear) Elevation




South Elevation

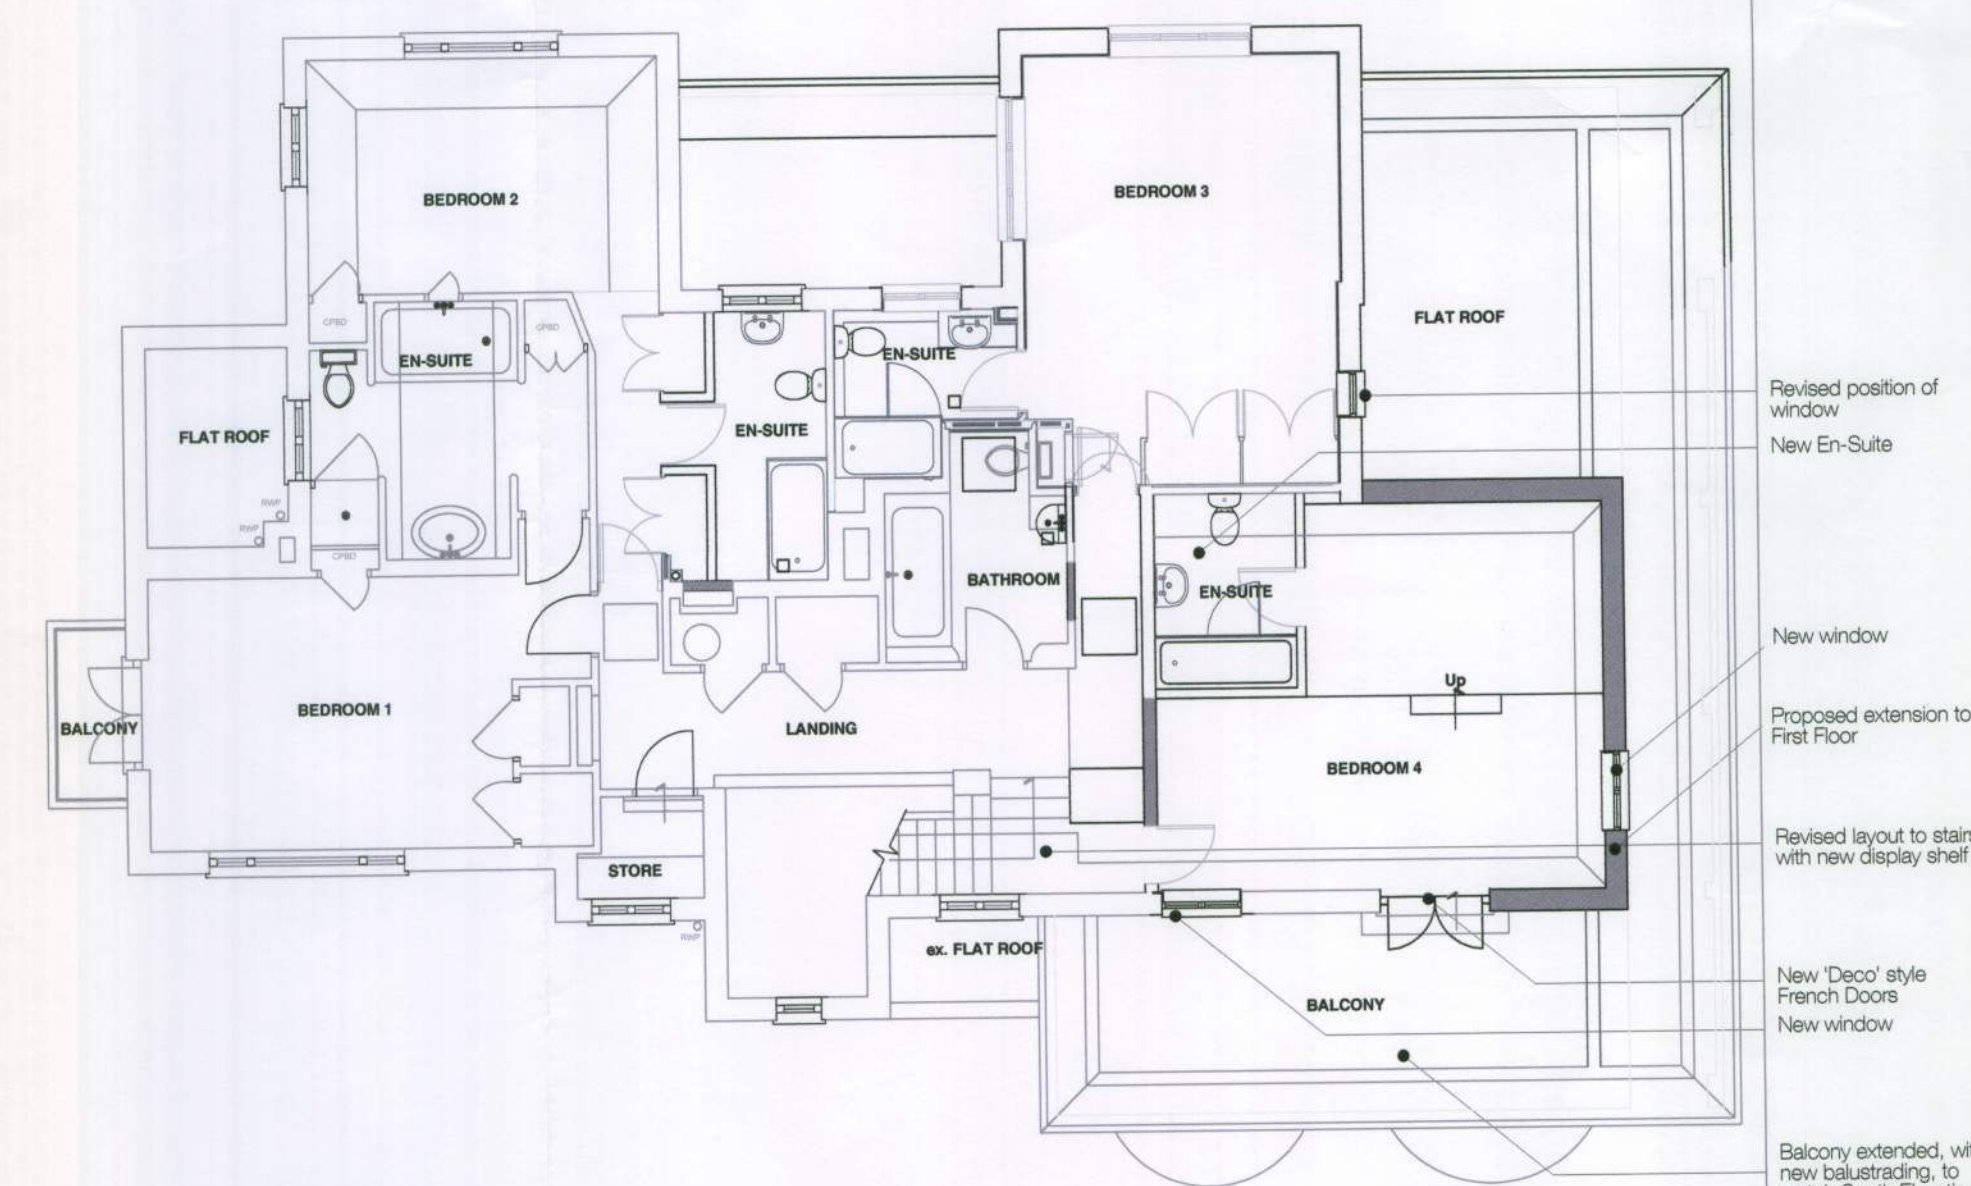

First Floor Plan

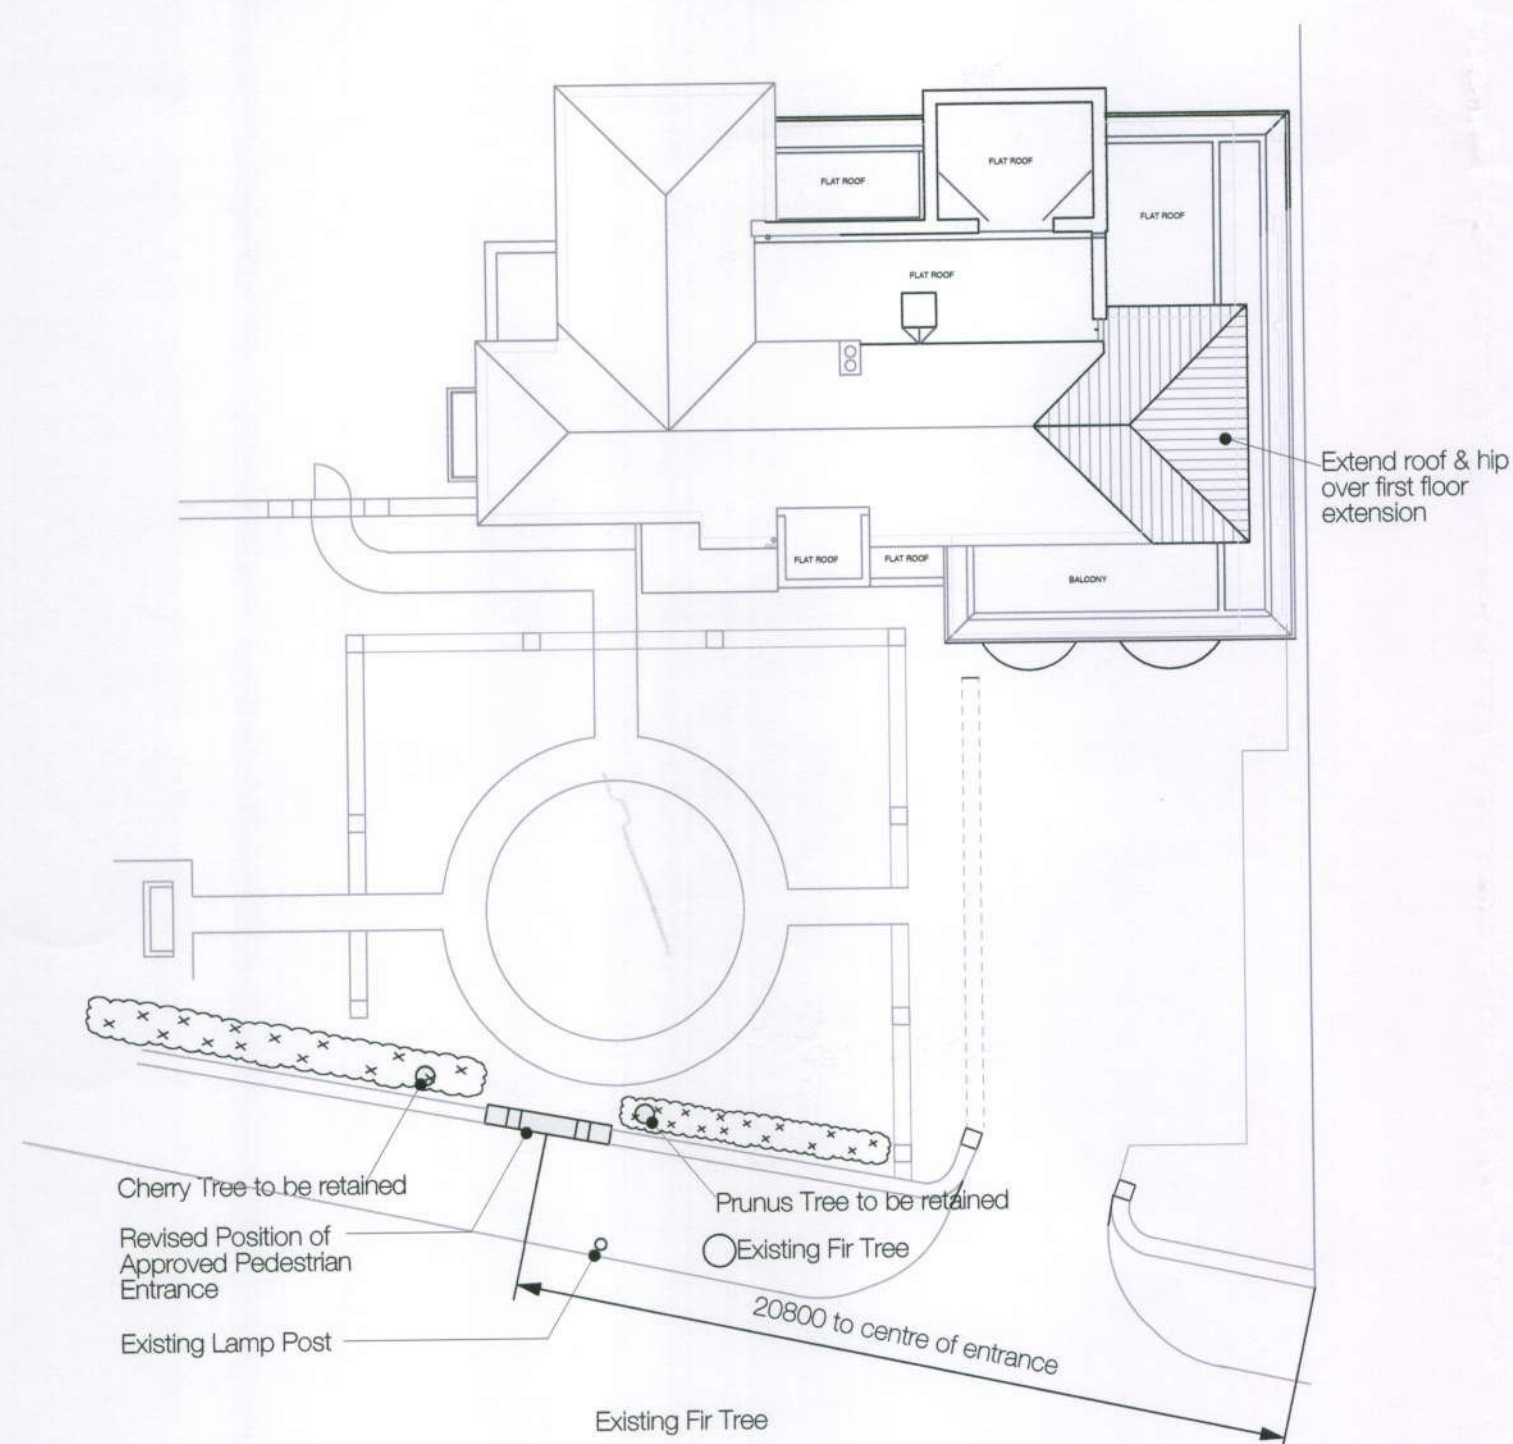

Block Plan
Scale 1:200

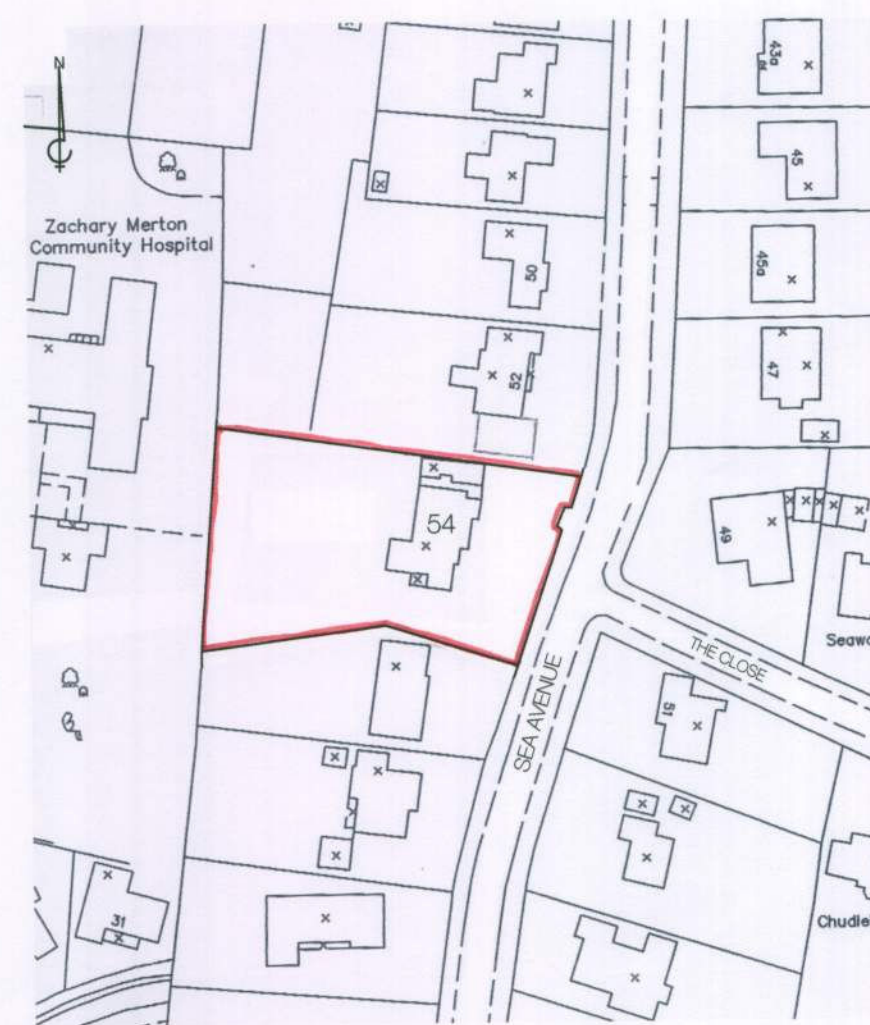

Location Plan
Scale 1:1250

Proposed Plans & Elevations Scale 1:100, 1:200, 1:1250 Drawing 01