





East (Front) Elevation

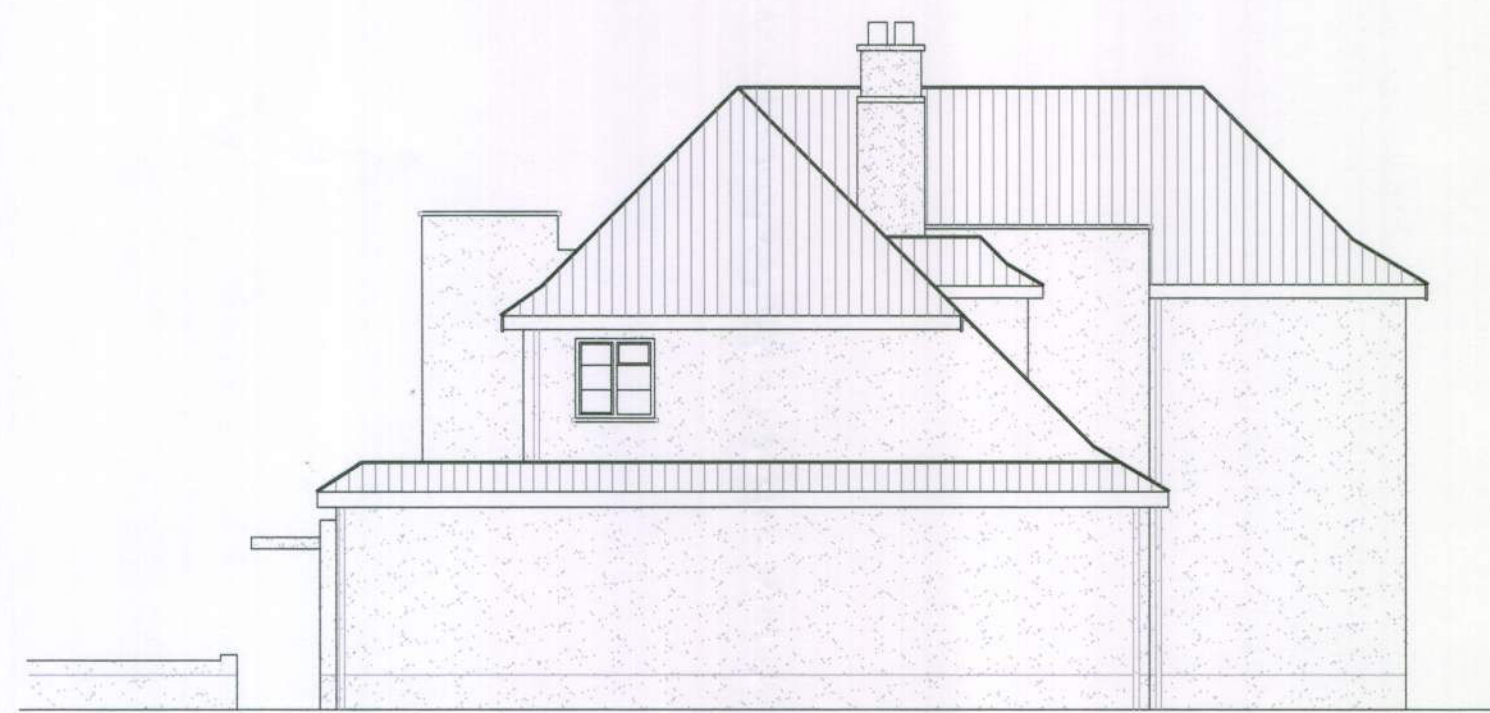

North Elevation
(Boundary Wall Removed)

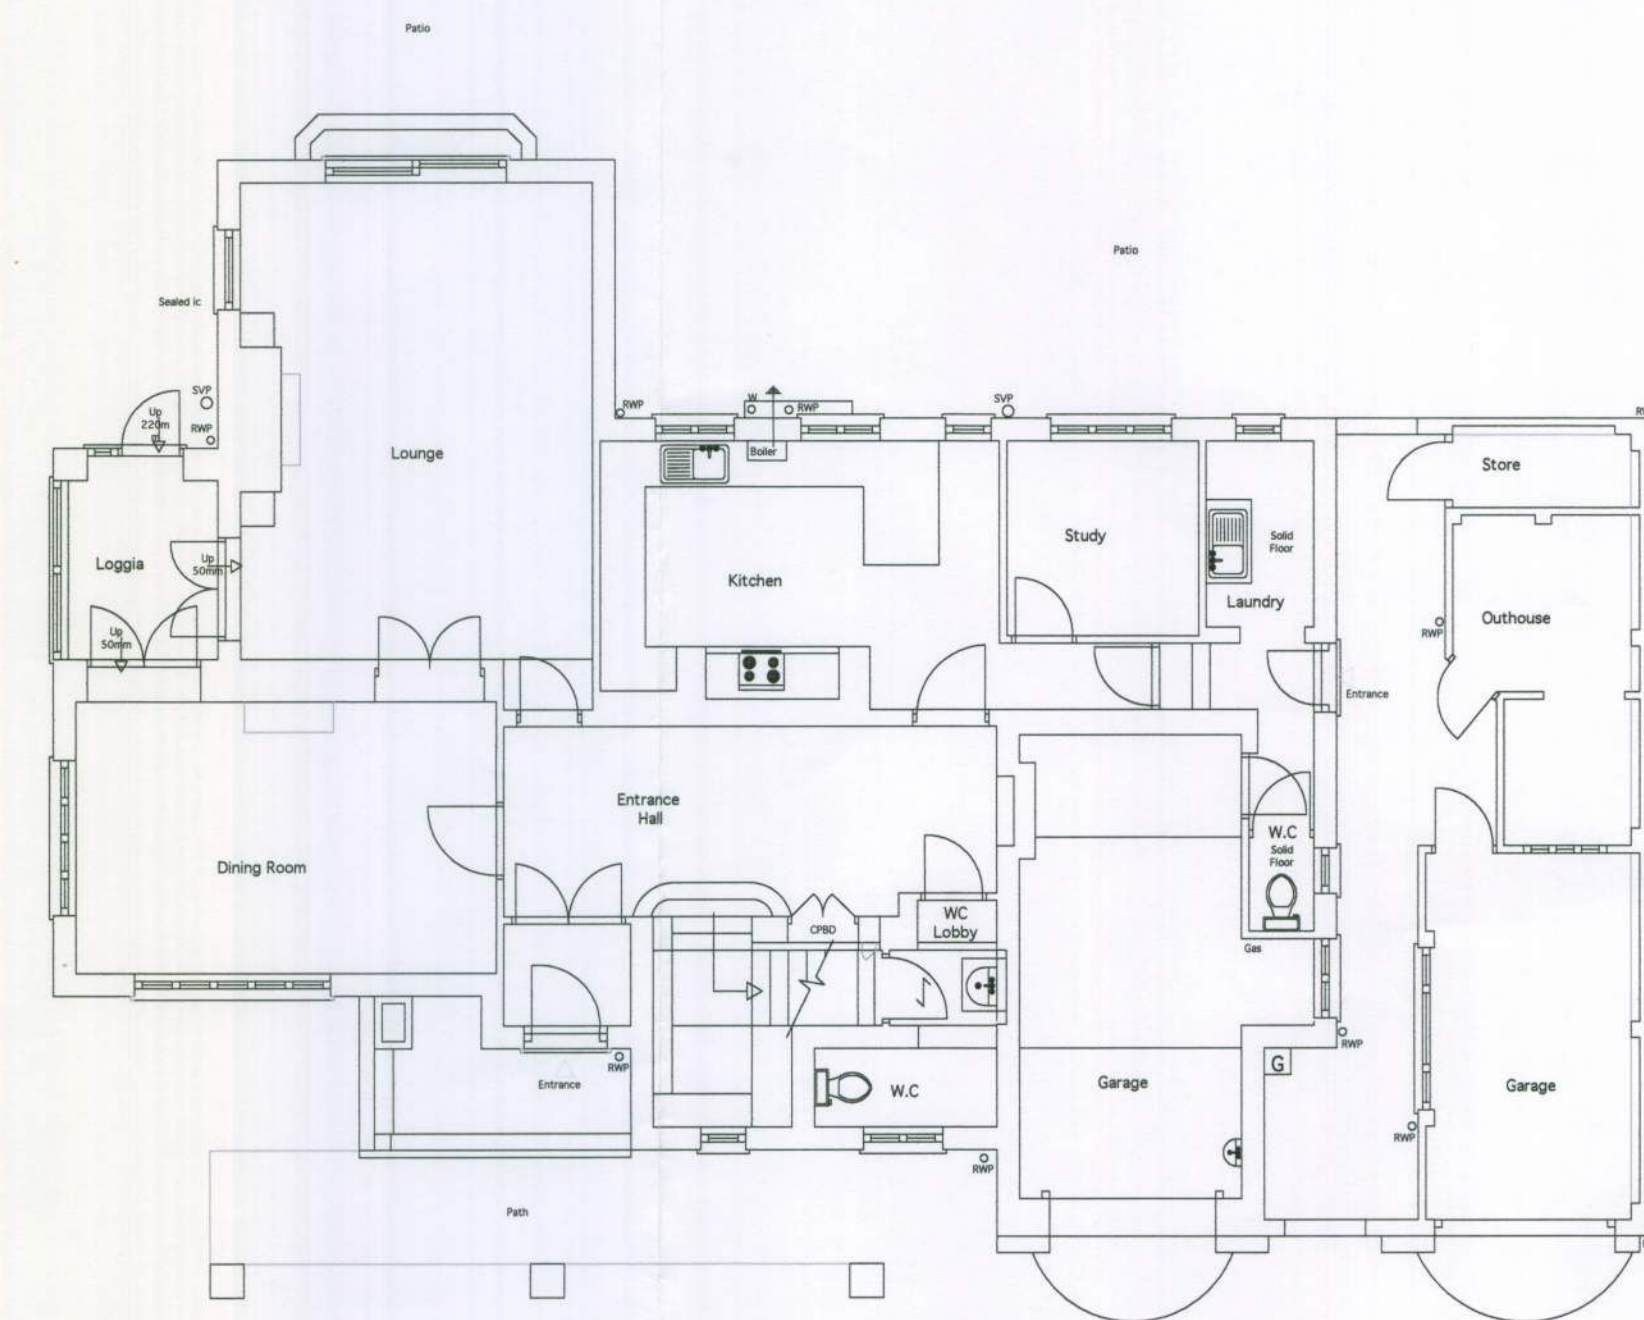

Ground Floor




West (Rear) Elevation



South Elevation


Ground Floor Plan

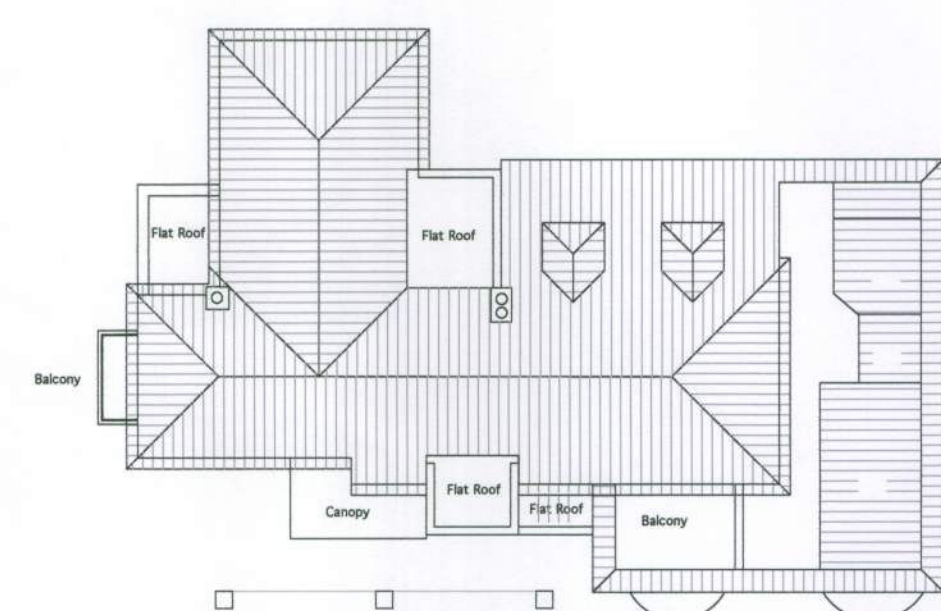

Roof Plan
Scale 1:200



Site Plan
Scale 1:500

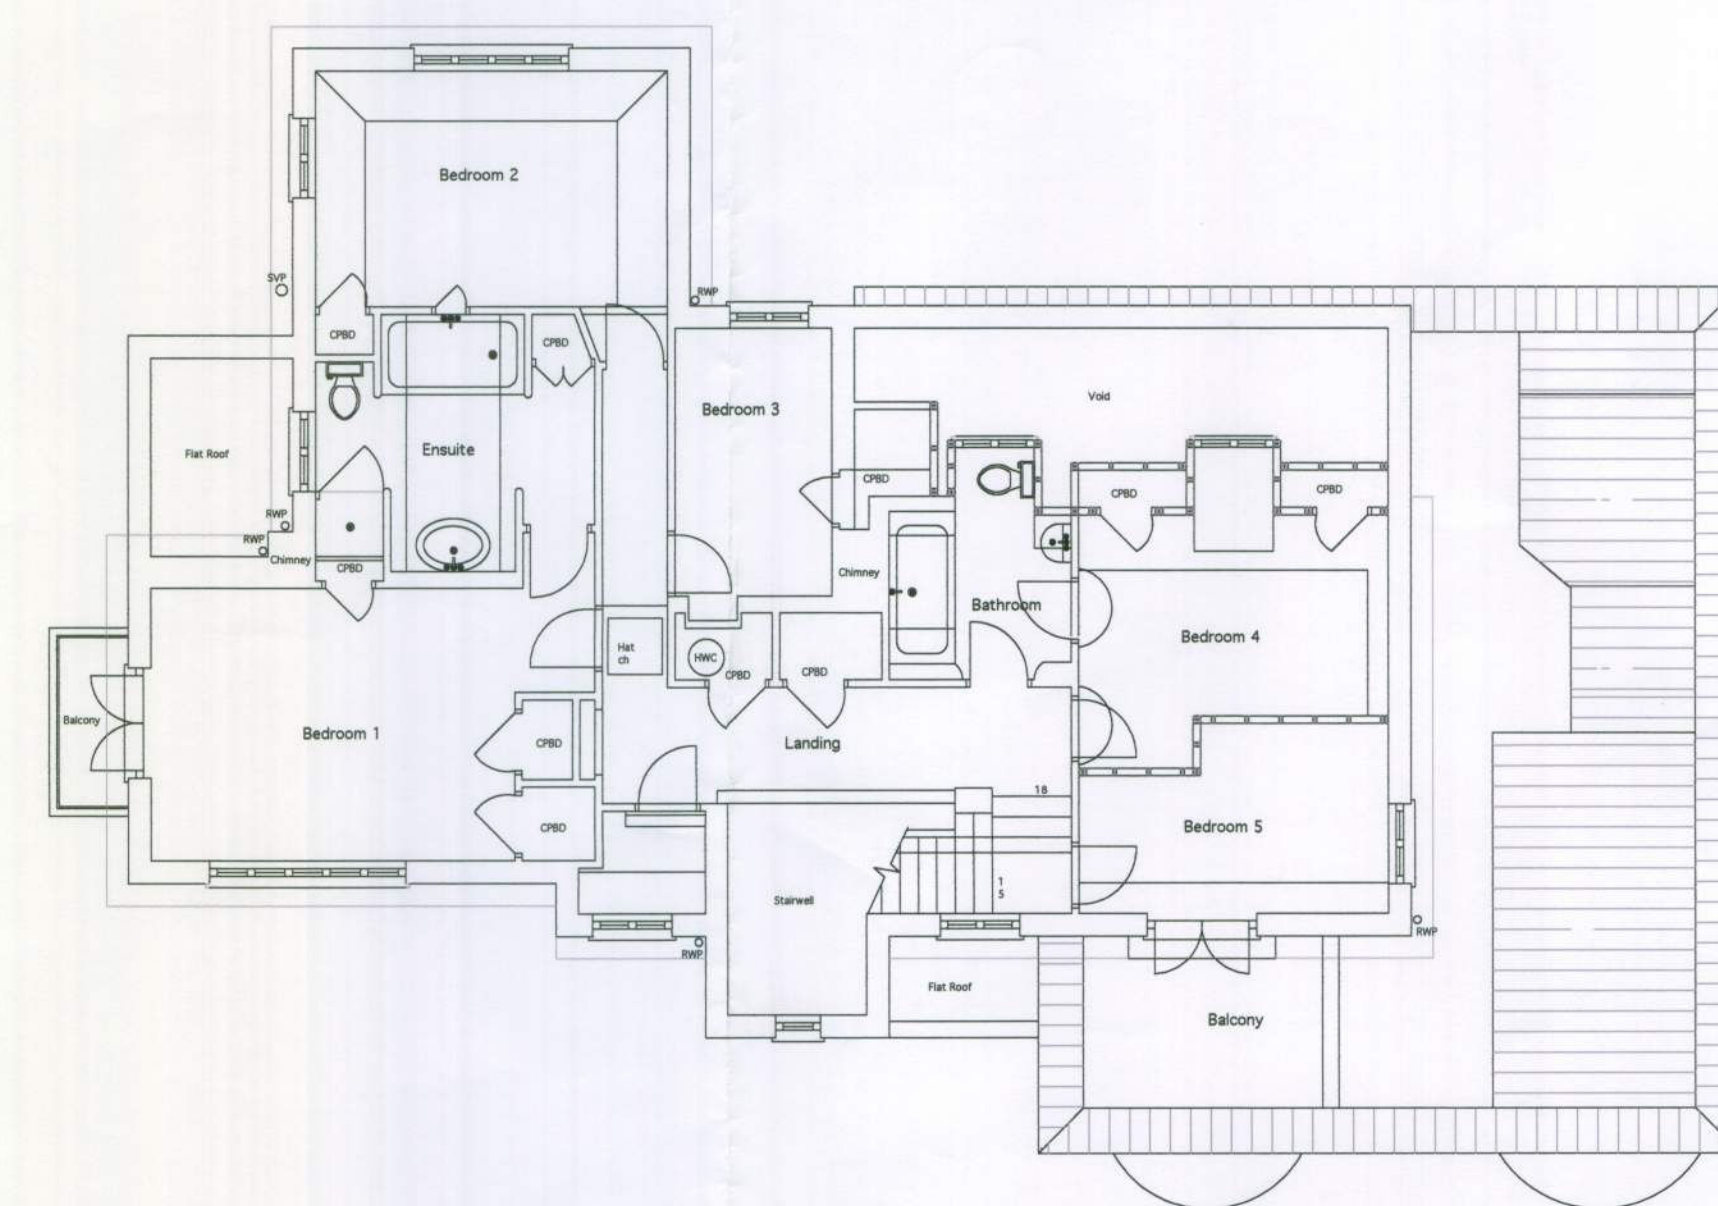

First Floor Plan

Existing Plans & Elevations

Scale 1:100, 1:200, 1:500

Drawn by

Twyn

Se

F

A Proposal for an Extension & Alterations to Existing