




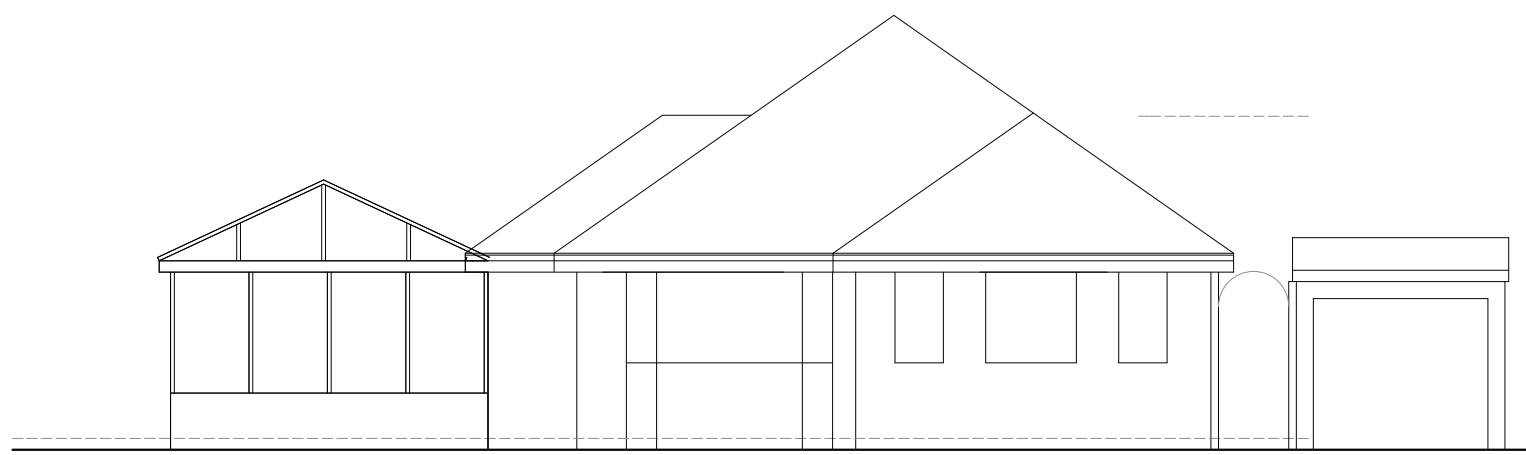


FRONT (NORTH) ELEVATION

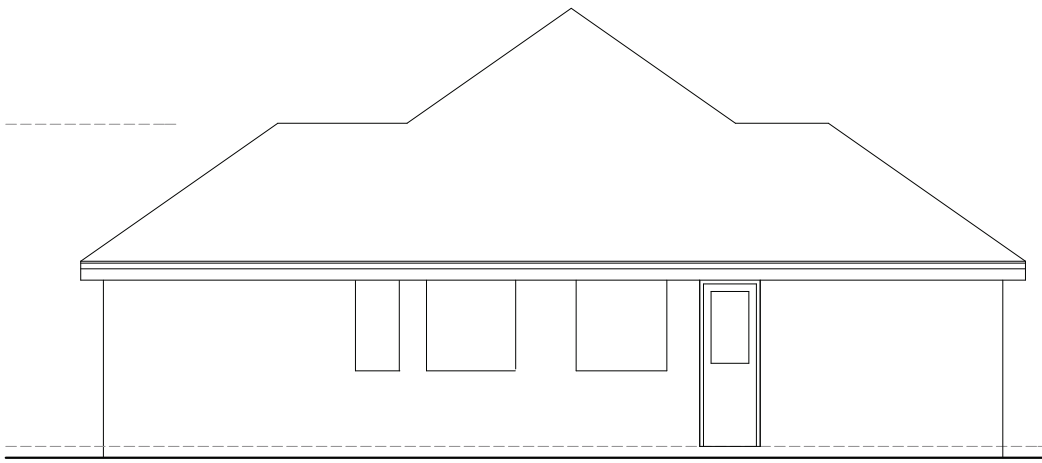


SIDE (WEST) ELEVATION

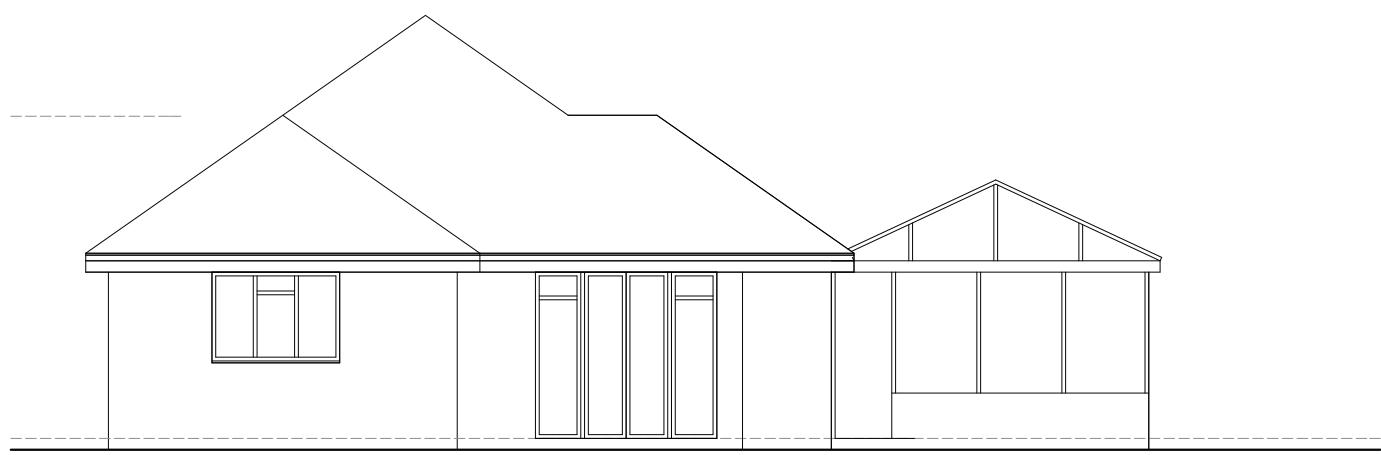


REAR (SOUTH) ELEVATION

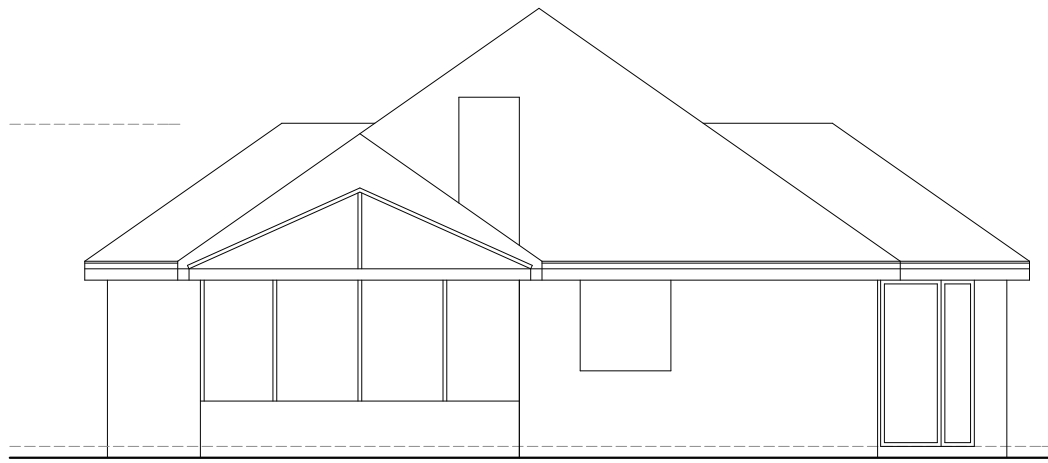


SIDE (EAST) ELEVATION

 

EXISTING ELEVATIONS / SECTION 1:100

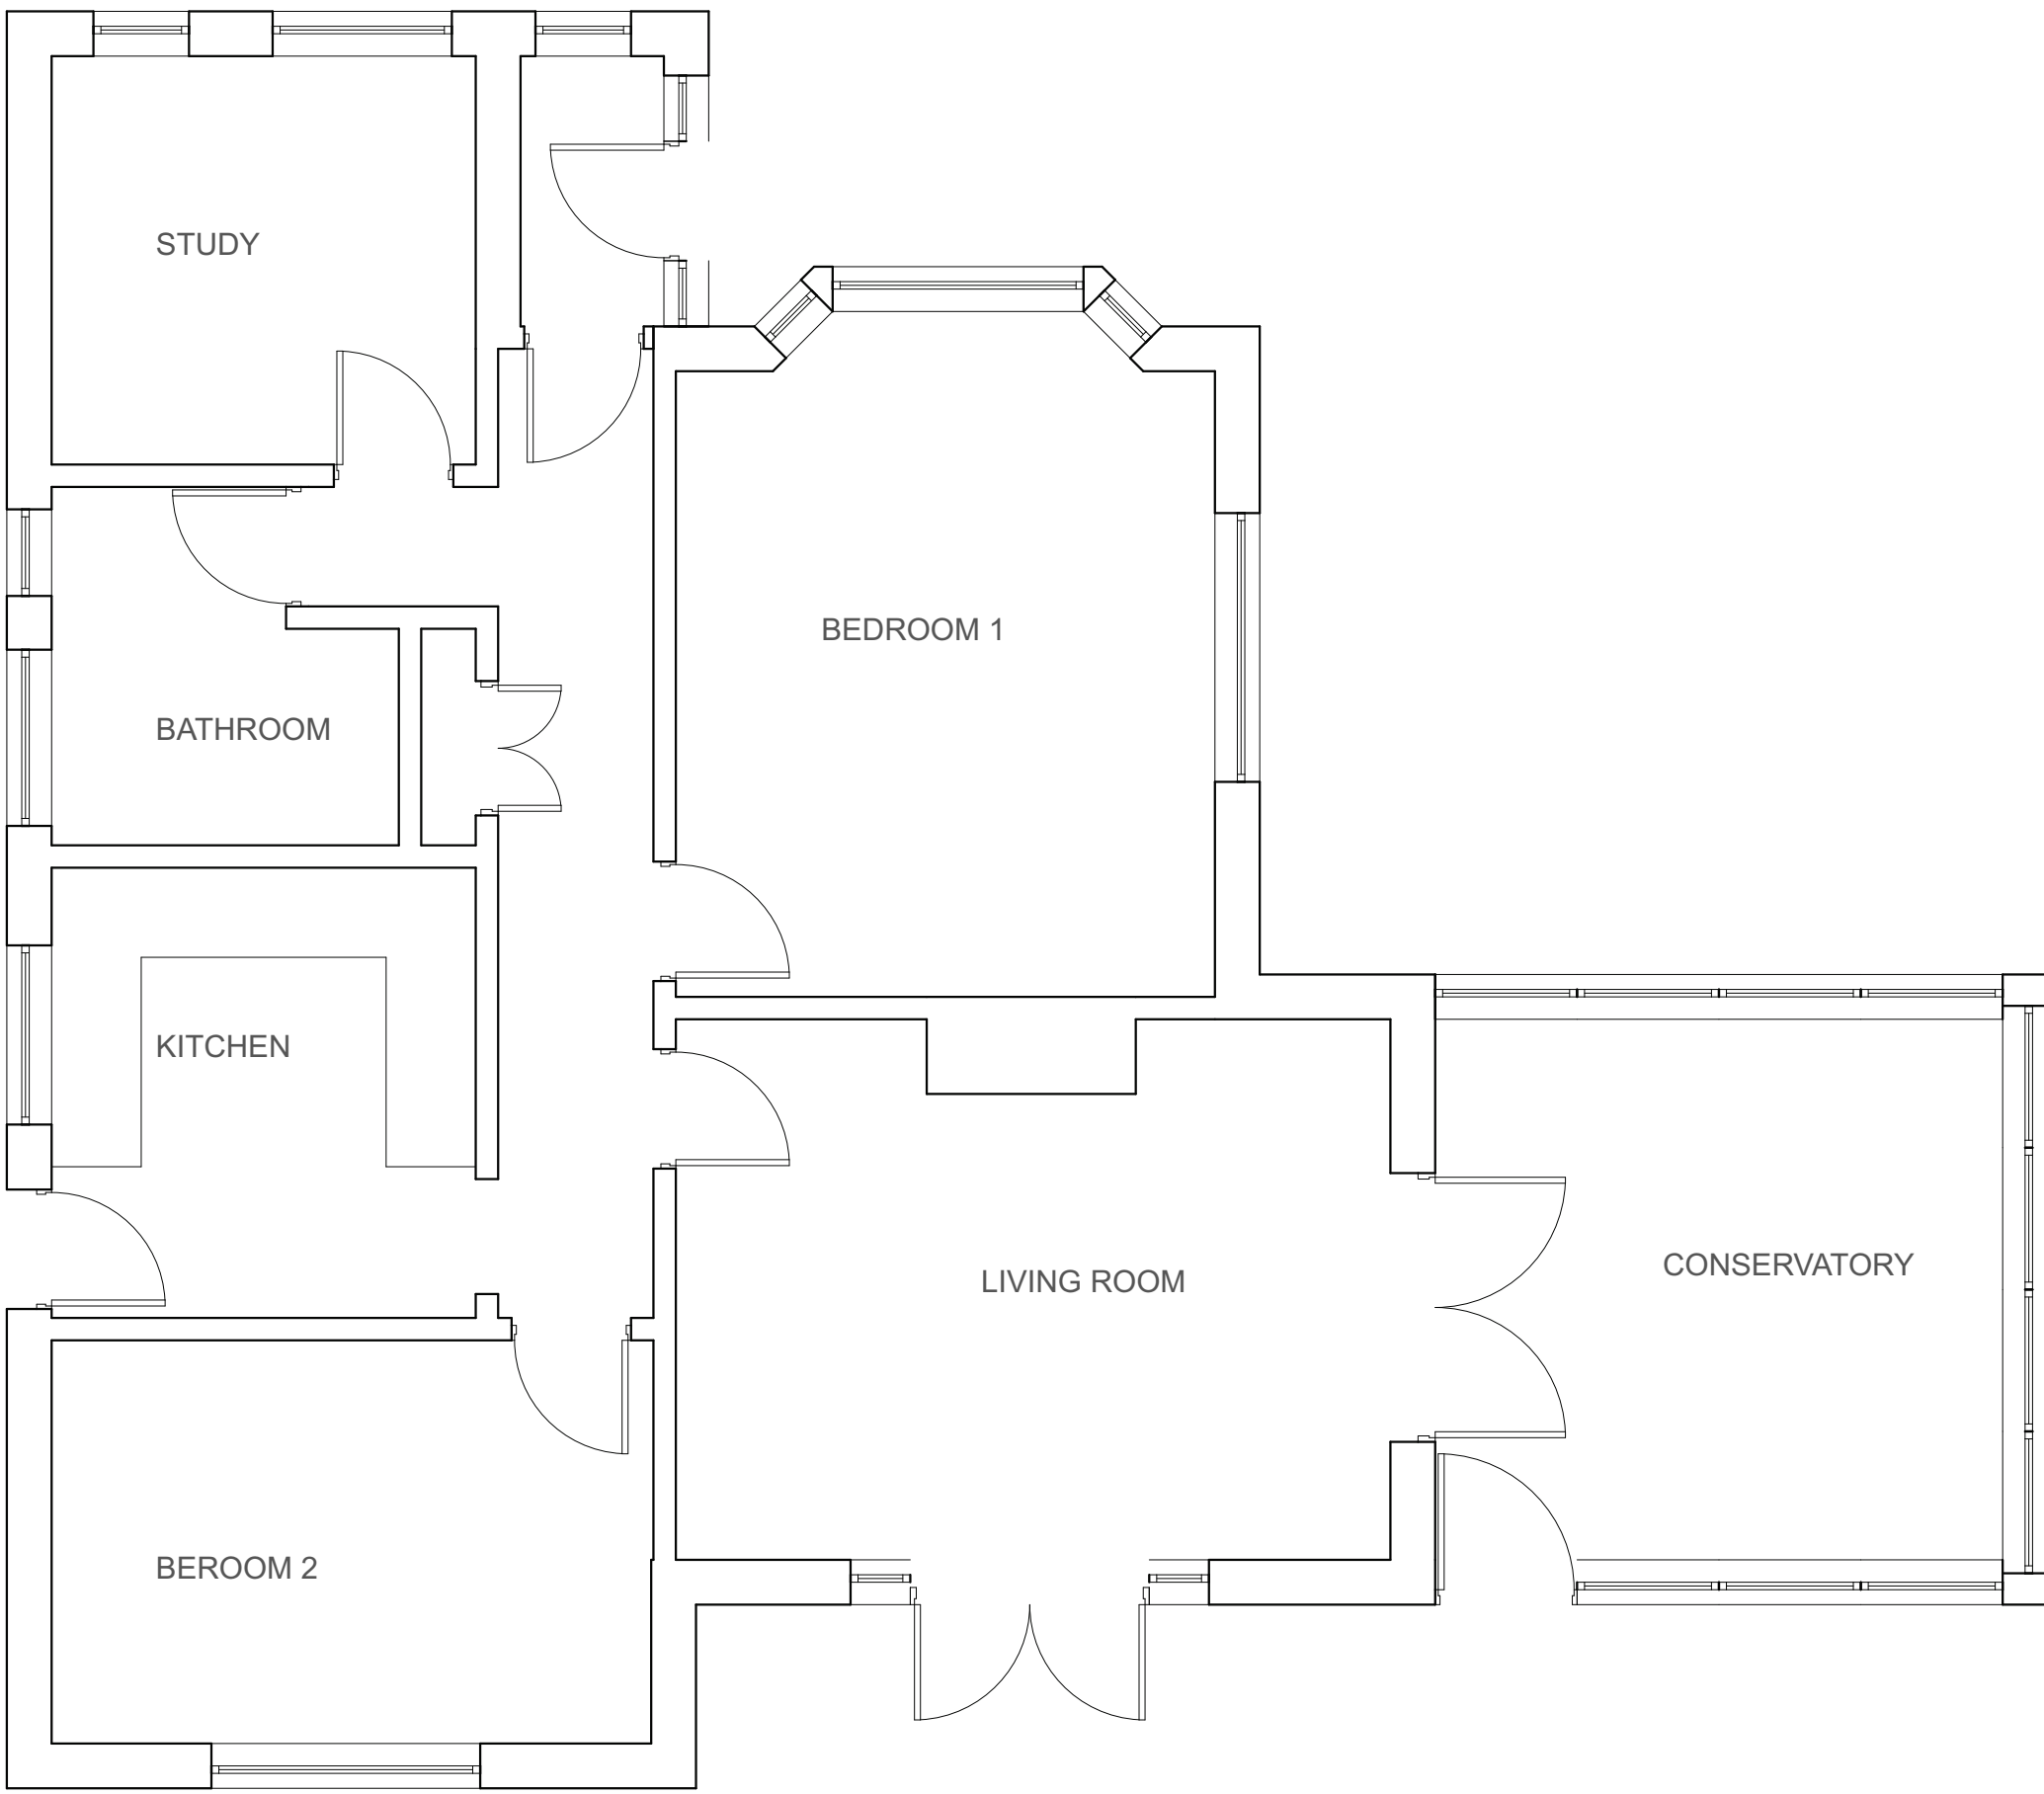

EXISTING GROUND FLOOR PLAN 1:50

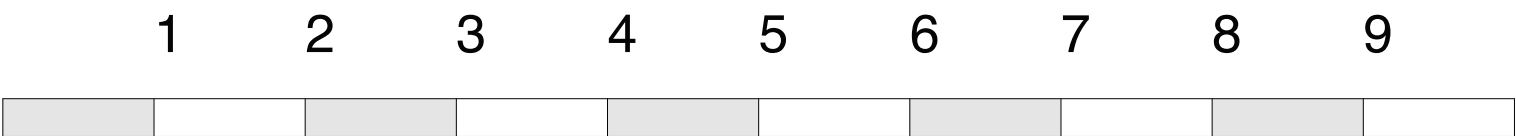

SITE PLAN 1:200

Work to indicated dimensions only. All dimensions to be confirmed on site. This drawing is to be read in conjunction with other drawings in this series and all relevant consultants drawings and documentation, where applicable. This drawing has been produced for the client and project identified below and is not intended for use by any other purpose other than indicated on this drawing. Report any discrepancies on this drawing to Garrick & Team for clarification.

Not for construction. Confirm all dimensions on site.

garrick & team

Architects



36 Edburton Avenue, Brighton, East Sussex, BN1 6EJ

t.0781 6835 355

e. sean@garrickandteam.com

Scheme

Extension to 34 Windmill Drive, Rustington

Title

EXISTING FLOOR PLANS, ELEVATIONS & SITE AND LOCATION PLAN

Scale

1: 50, 100, 200, 1250 @ A1

Date

01.04.11

Drawing Number

1111-01