




NOTES
WRITTEN DIMENSIONS TO BE TAKEN IN PREFERENCE TO SCALE, AND ARE TO BE CHECKED ON SITE PRIOR TO COMMENCING WORK. THIS DRAWING IS TO BE READ IN CONJUNCTION WITH ALL OTHER DOCUMENTS RELATING TO THIS PROJECT. ANY DISCREPANCIES ARE TO BE REFERRED IMMEDIATELY TO THE ARCHITECT. THIS DRAWING IS COPYRIGHT, AND SHOULD NOT BE USED OR REPRODUCED WITHOUT PERMISSION. IT IS THE CONTRACTOR'S RESPONSIBILITY TO ENSURE COMPLIANCE WITH THE BUILDING REGULATIONS.

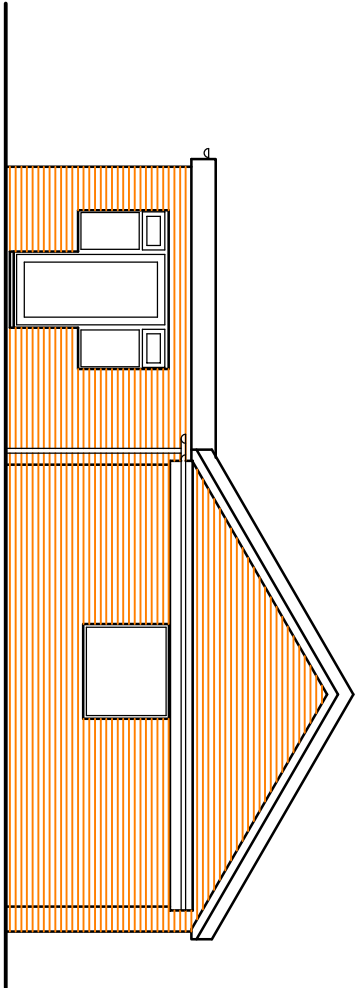


EXISTING SIDE ELEVATION

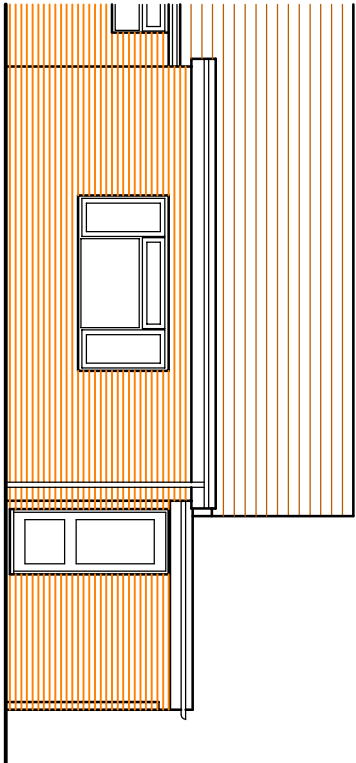



EXISTING PART
REAR ELEVATION

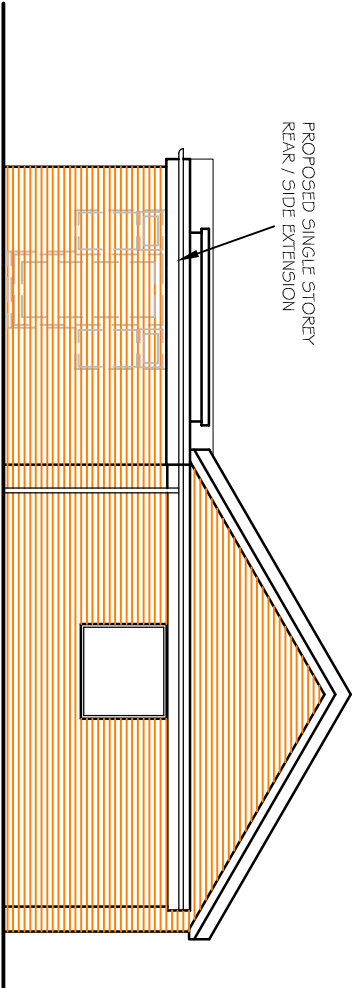


PROPOSED SIDE ELEVATION

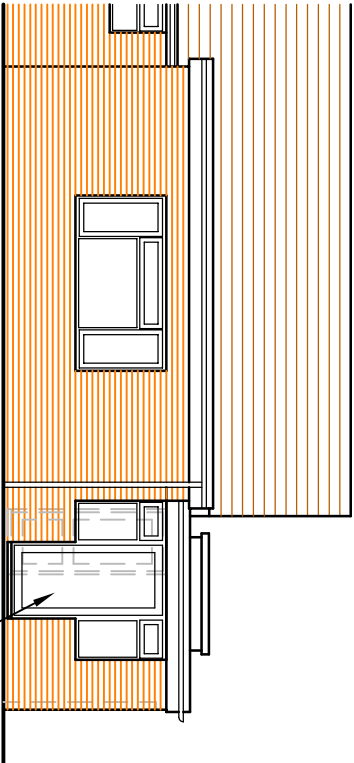

PROPOSED PART
REAR ELEVATION

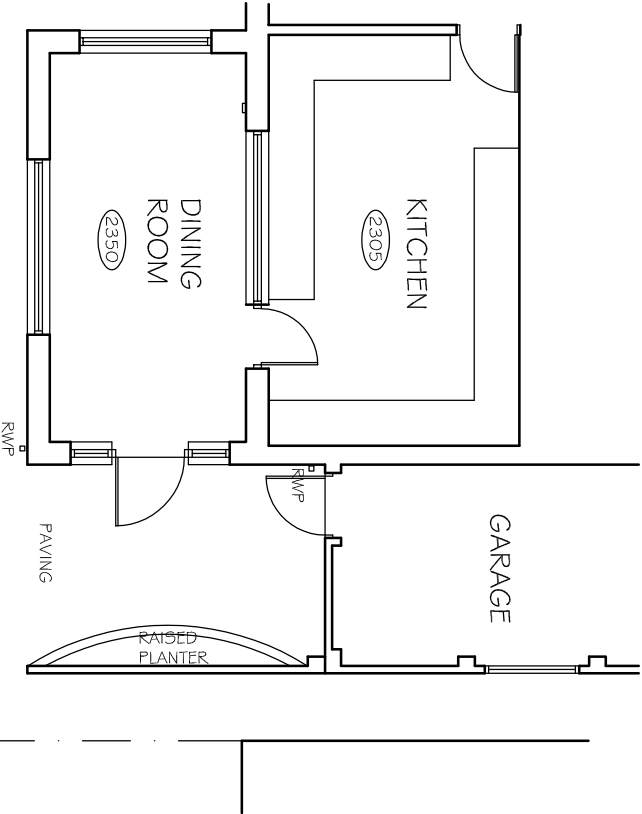 

EXISTING PART
FLOOR PLAN

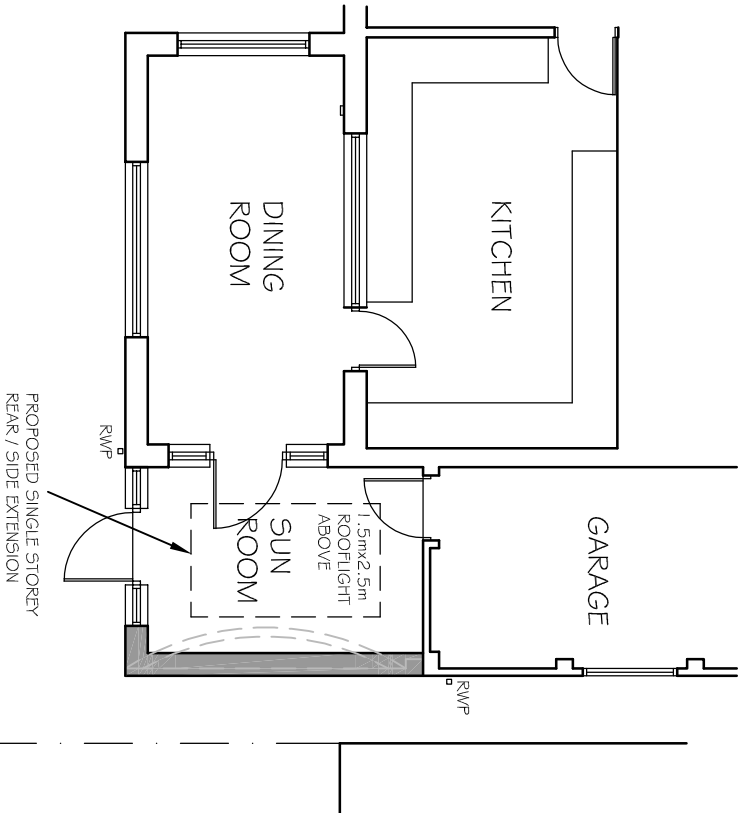

PROPOSED PART
FLOOR PLAN



Unit 3b Woodhorn Business Centre
Woodhorn Lane
Oving Chichester
West Sussex PO20 2BX
Tel 01243 774764
www.sloaneandbrown.co.uk

B	VARIOUS AMENDMENTS	08.04.19
A	ROOFLIGHT SIZE AMENDED	29.03.19
REV	DESCRIPTION	DATE

PROJECT
29 TASMAN CLOSE
RUSTINGTON
WEST SUSSEX

DRAWING TITLE
EXISTING AND PROPOSED PART
FLOOR PLANS AND ELEVATIONS

CLIENT

MR & MRS SUTCH

SCALE 1:100 @A3
DRAWN BY PJB
DATE MAR 19

DWG NO 859/01
REV. B