



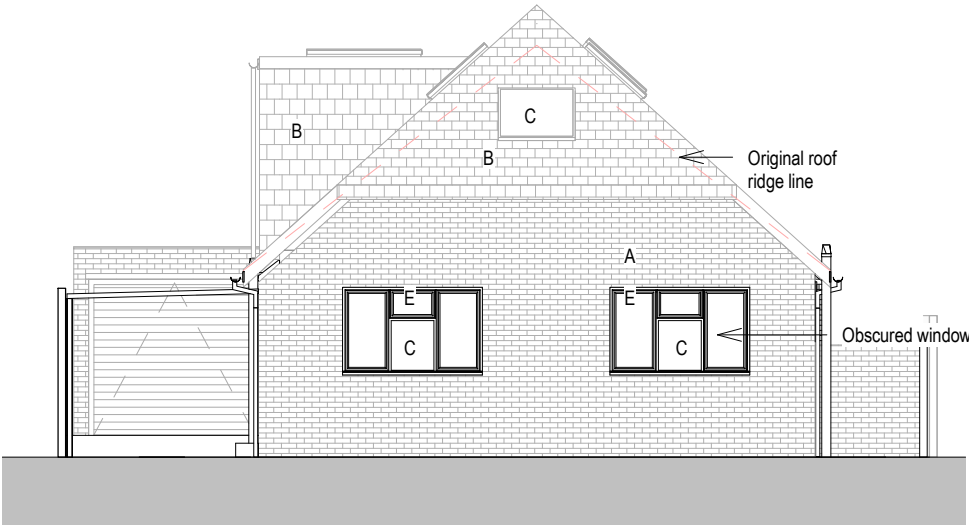

Proposed North Elevation

1 : 100

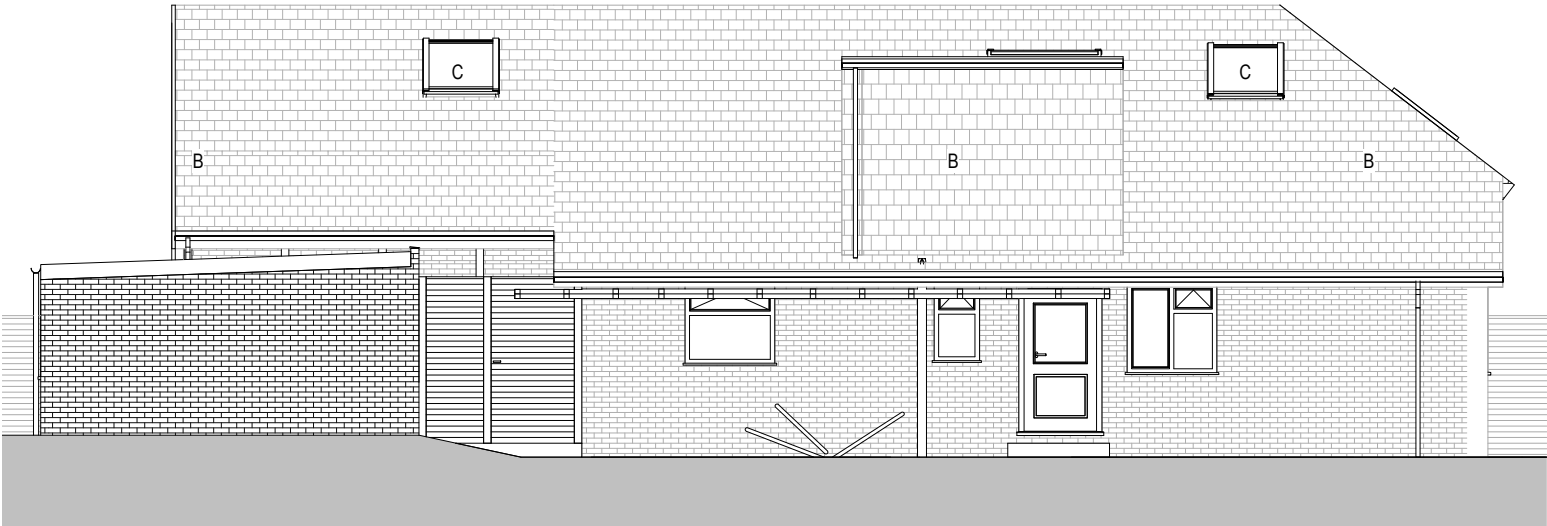


Proposed East Elevation

1 : 100



Proposed South Elevation

1 : 100

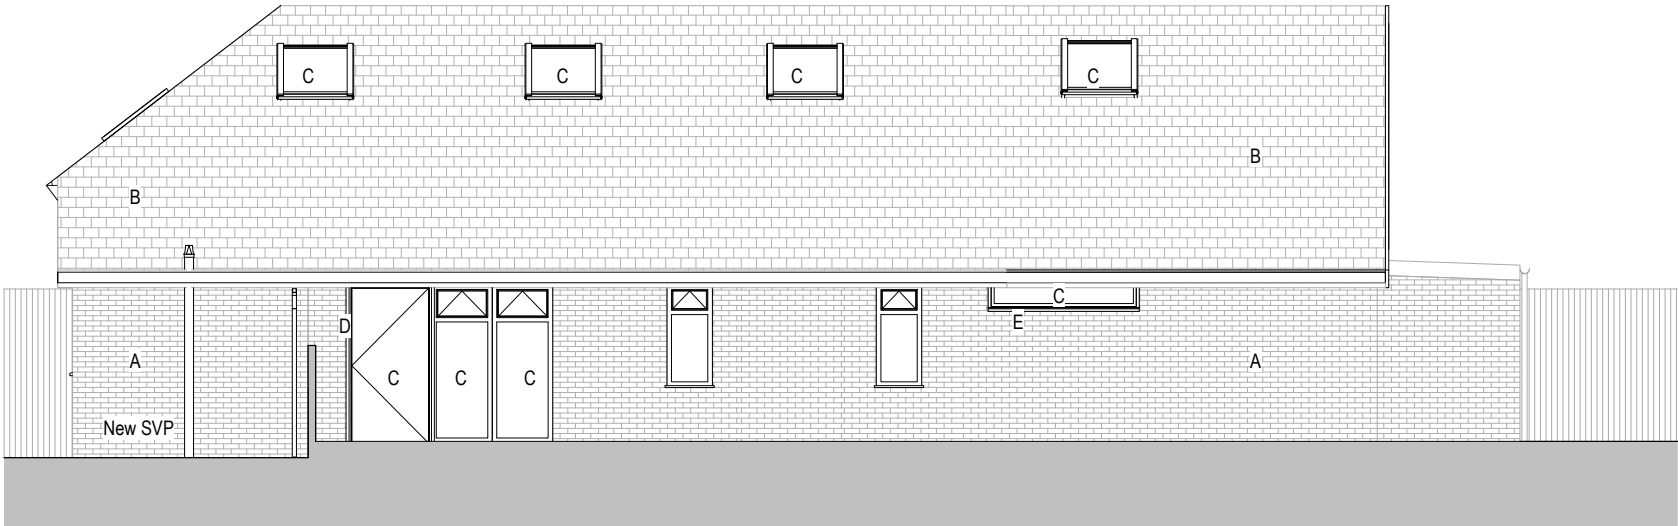

Proposed West Elevation

1 : 100

Revisions

No.	Description	Date	By
2	PLANNING	01-04-2022	
1	Pre-application advice	04-01-2022	

Notes:

GENERAL NOTES:


All dimensions & levels are preliminary and approximate and subject to utilities search, legal boundaries and detailed layouts/ design development through consultation.

Dimensions are to be checked on site by contractor & sub contractors prior to commencement of work, any discrepancies are to be highlighted immediately to the architects.

KEY

- A Brick to match existing
- B Tiles to match existing
- C Glass
- D Aluminium frame
- E White UPVC to match existing

Scale 1 to 100

 

Scale: As indicated @ A3

Project No. 257
Project Name: 10 Acre Close

Drawing No. P006
Drawing Name: Proposed Elevations

Revision: P 2
Suitability Description: PLANNING
Project Issue Date: DEC 21

FRESH Architects

Orig Paper Size: A3
info@fresh-architects.co.uk | www.fresharchitects.co.uk T 07393913140

Use figured dimensions only. All levels and dimensions to be checked. This drawing is to be read in conjunction with all other relevant drawings and specifications.

©FRESH Architects Ltd. All rights reserved