



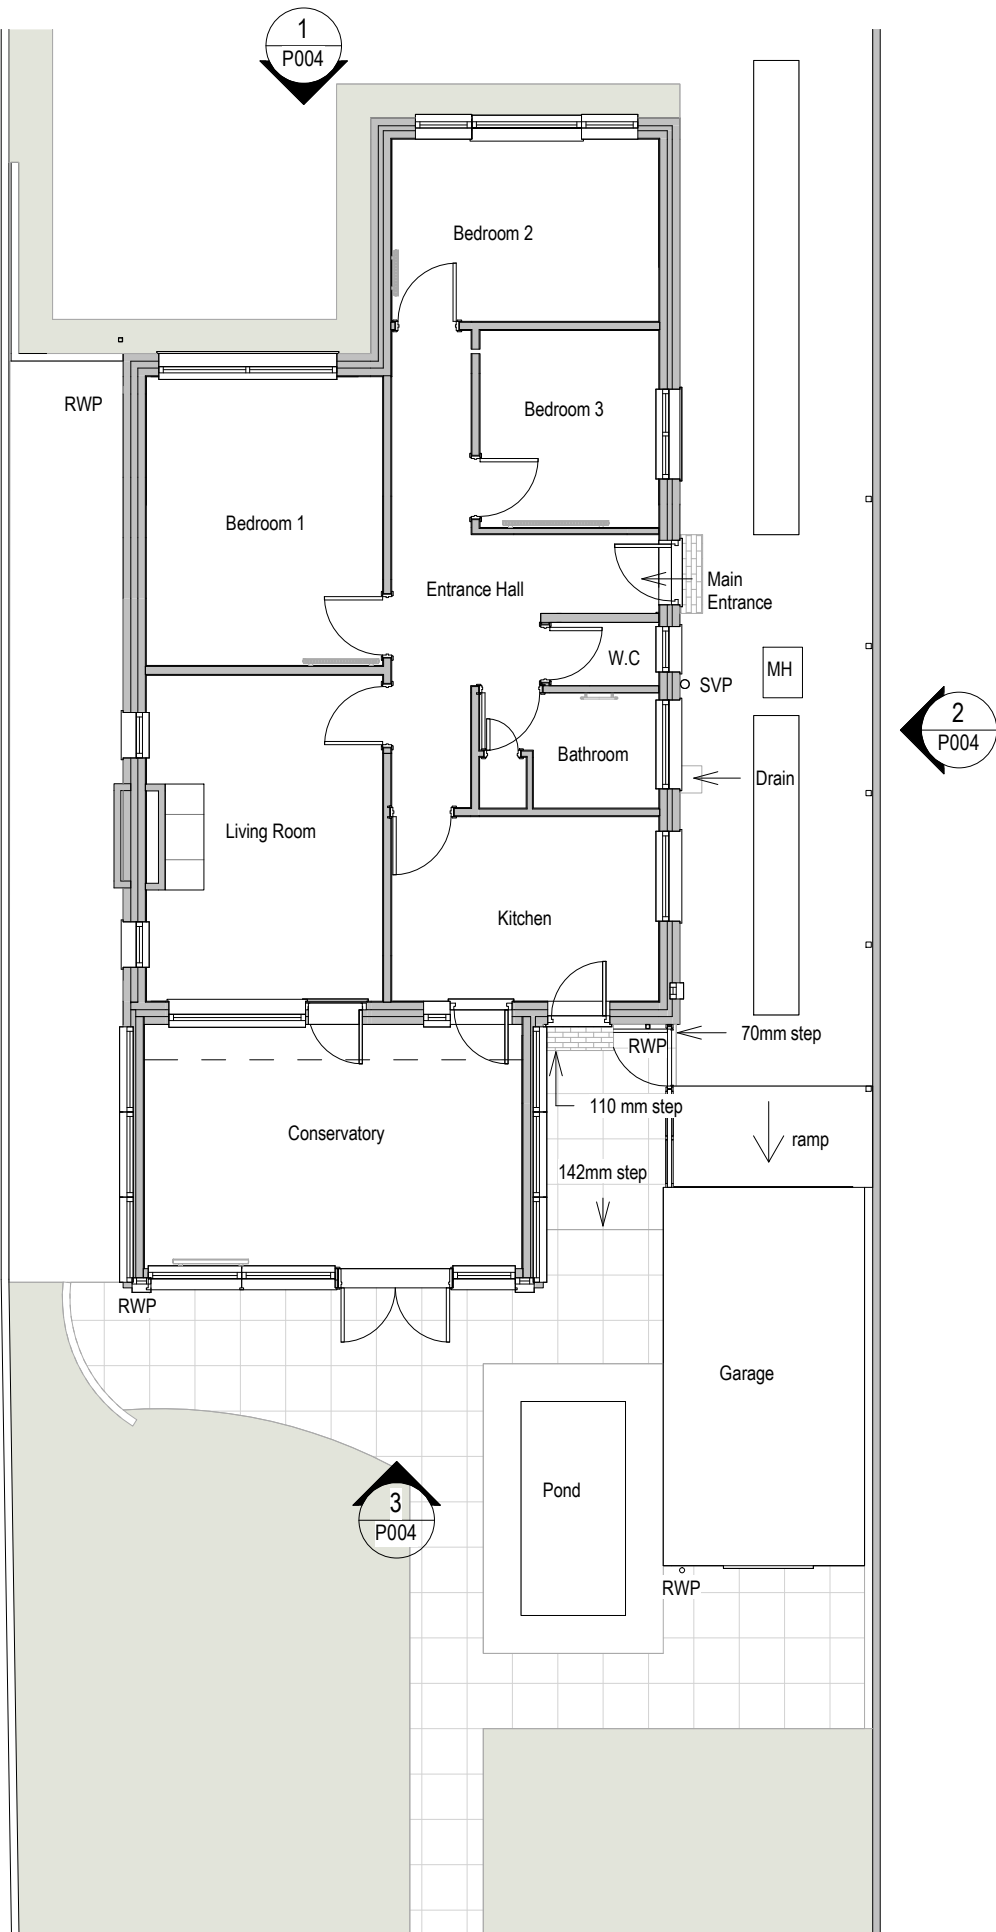

Existing Ground Floor Plan

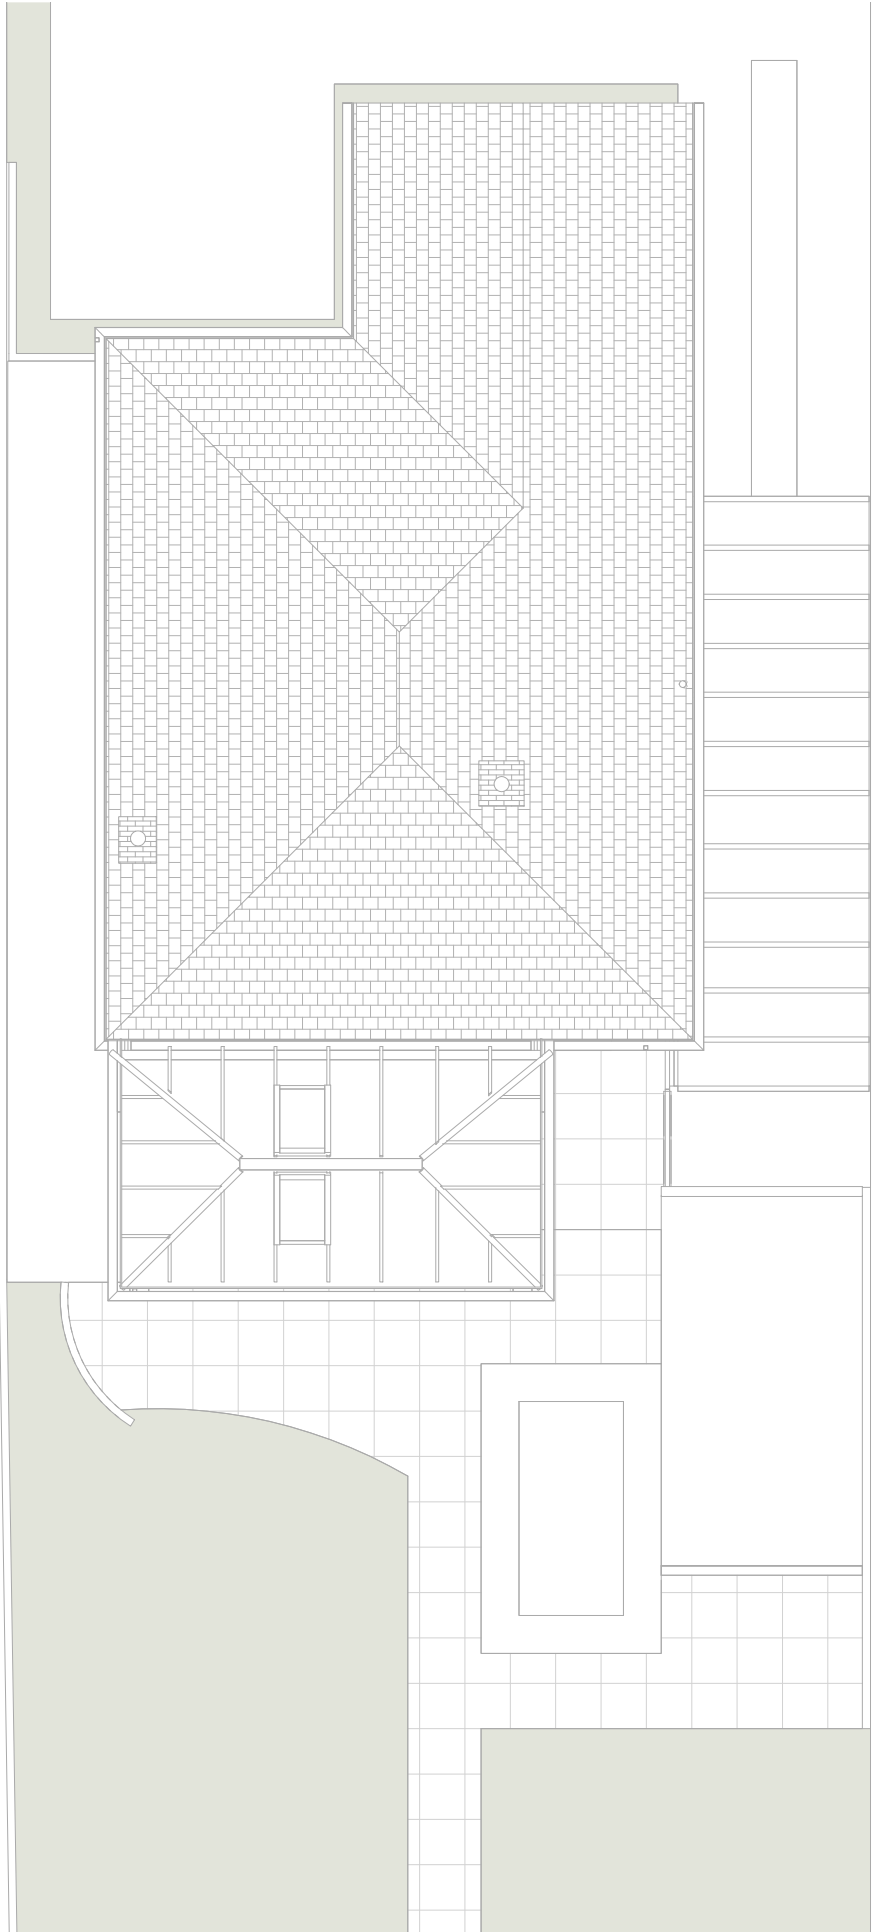

Existing First Floor Plan

Revisions

No.	Description	Date	By
2	PLANNING	01-04-2022	
1	Pre-application advice	04-01-2022	

Notes:

GENERAL NOTES:

All dimensions & levels are preliminary and approximate and subject to utilities search, legal boundaries and detailed layouts/ design development through consultation.

Dimensions are to be checked on site by contractor & sub contractors prior to commencement of work, any discrepancies are to be highlighted immediately to the architects.

1 : 100
Scale: 1 : 100 @ A3

Project No. 257
Project Name: 10 Acre Close



Drawing No. P003
Drawing Name: Existing Plans

Revision: P 2
Suitability Description: PLANNING

Project Issue Date: DEC 21

Orig Paper Size: A3

FRESH Architects

info@fresh-architects.co.uk | www.fresharchitects.co.uk T 07393913140

Use figured dimensions only. All levels and dimensions to be checked. This drawing is to be read in conjunction with all other relevant drawings and specifications.

©FRESH Architects Ltd. All rights reserved

Scale 1 to 100

