


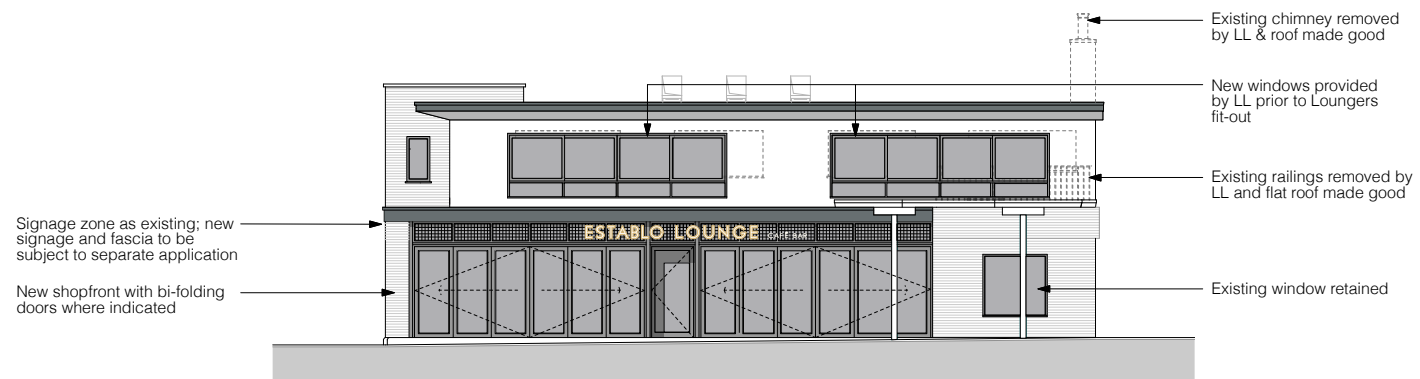
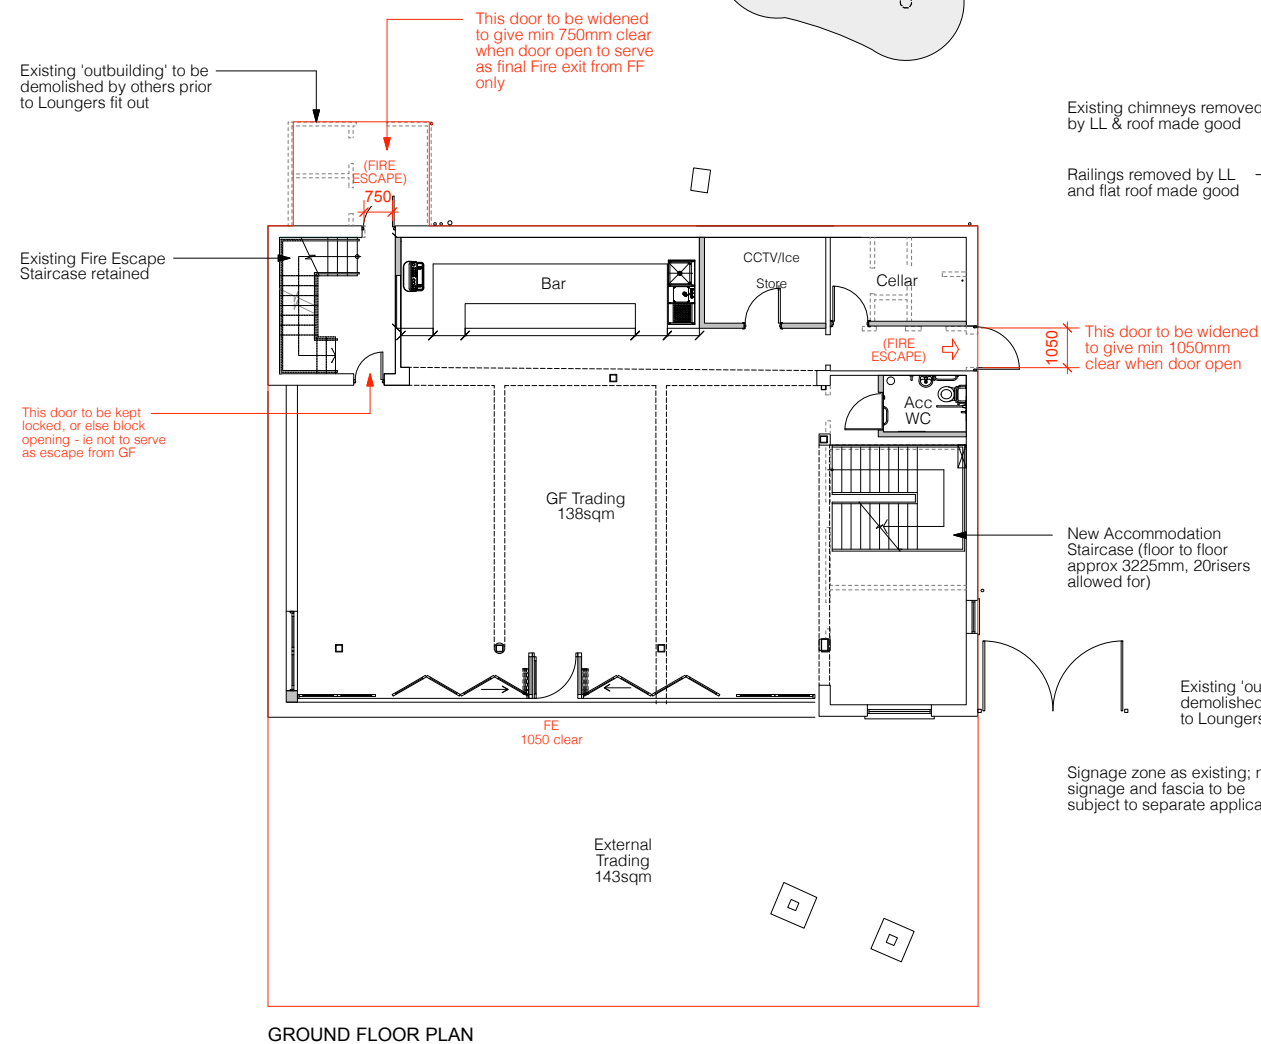


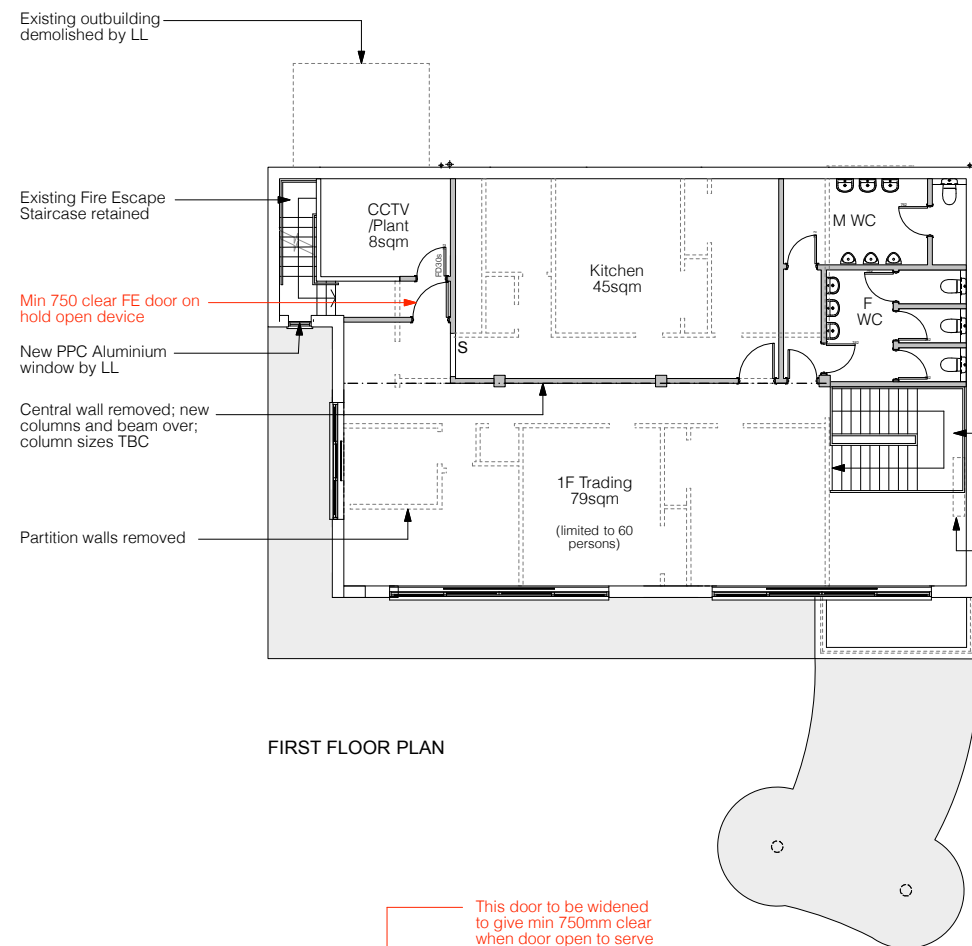

EAST ELEVATION

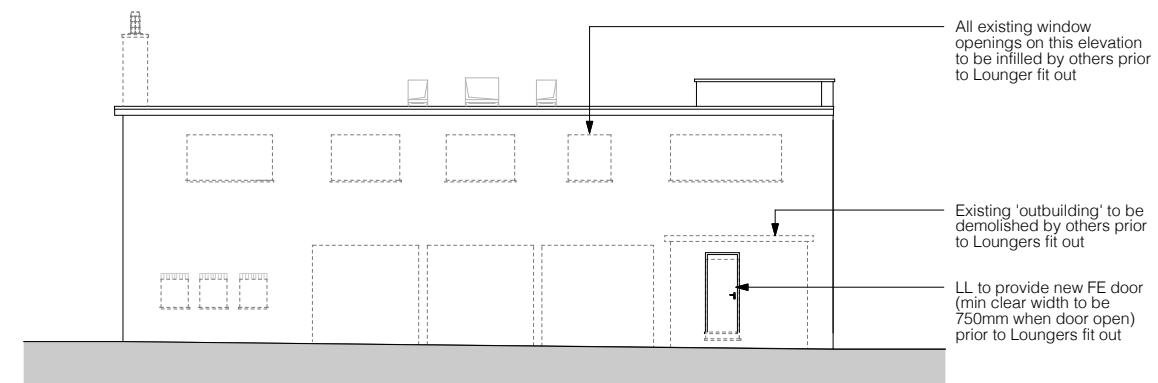

WEST ELEVATION

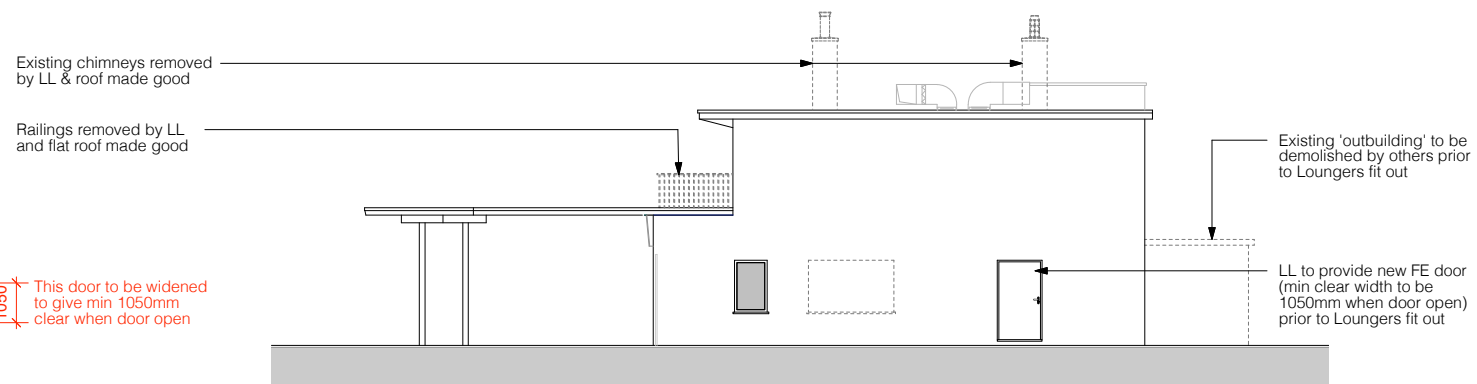

NORTH ELEVATION



SOUTH ELEVATION

F	26.04.17	DR	amends; shopfront colour changed
E	06.02.17	DR	door to CCTV/Plant room moved
D	27.01.17	DR	Amended; comments from Beau Prince
C	22.11.16	DR	Amended; comments from MLM re FE
B	14.11.16	DR	Scheme revised from latest LL drawings
A	17.05.16	DR	Scheme revised
Rev	Date	Initials	Details
Purpose of Issue			
SCHEME DESIGN			
RICHARD PEDLAR ARCHITECTS ARCHITECTURE • CONSERVATION • URBAN DESIGN			
RPCA 4 Grove Road Redland Bristol BS6 6JJ • 0117 974 2612 www.rpca.co.uk • info@rpca.co.uk			
			
Project	Establo Lounge, 1-5 Ash Lane Rustington, West Sussex BN16 3BU		
Client	Loungers Ltd		
Title	As Proposed		
Drawing No. LNG3232.03F			
Scale	1:100 @ A1 1:200 @ A3	Date	SEP 2015
Responsibility is not accepted for errors made by others in scaling from this drawing. All construction information to be taken from figured dimensions only.			