




LOCATION PLAN 1:1250

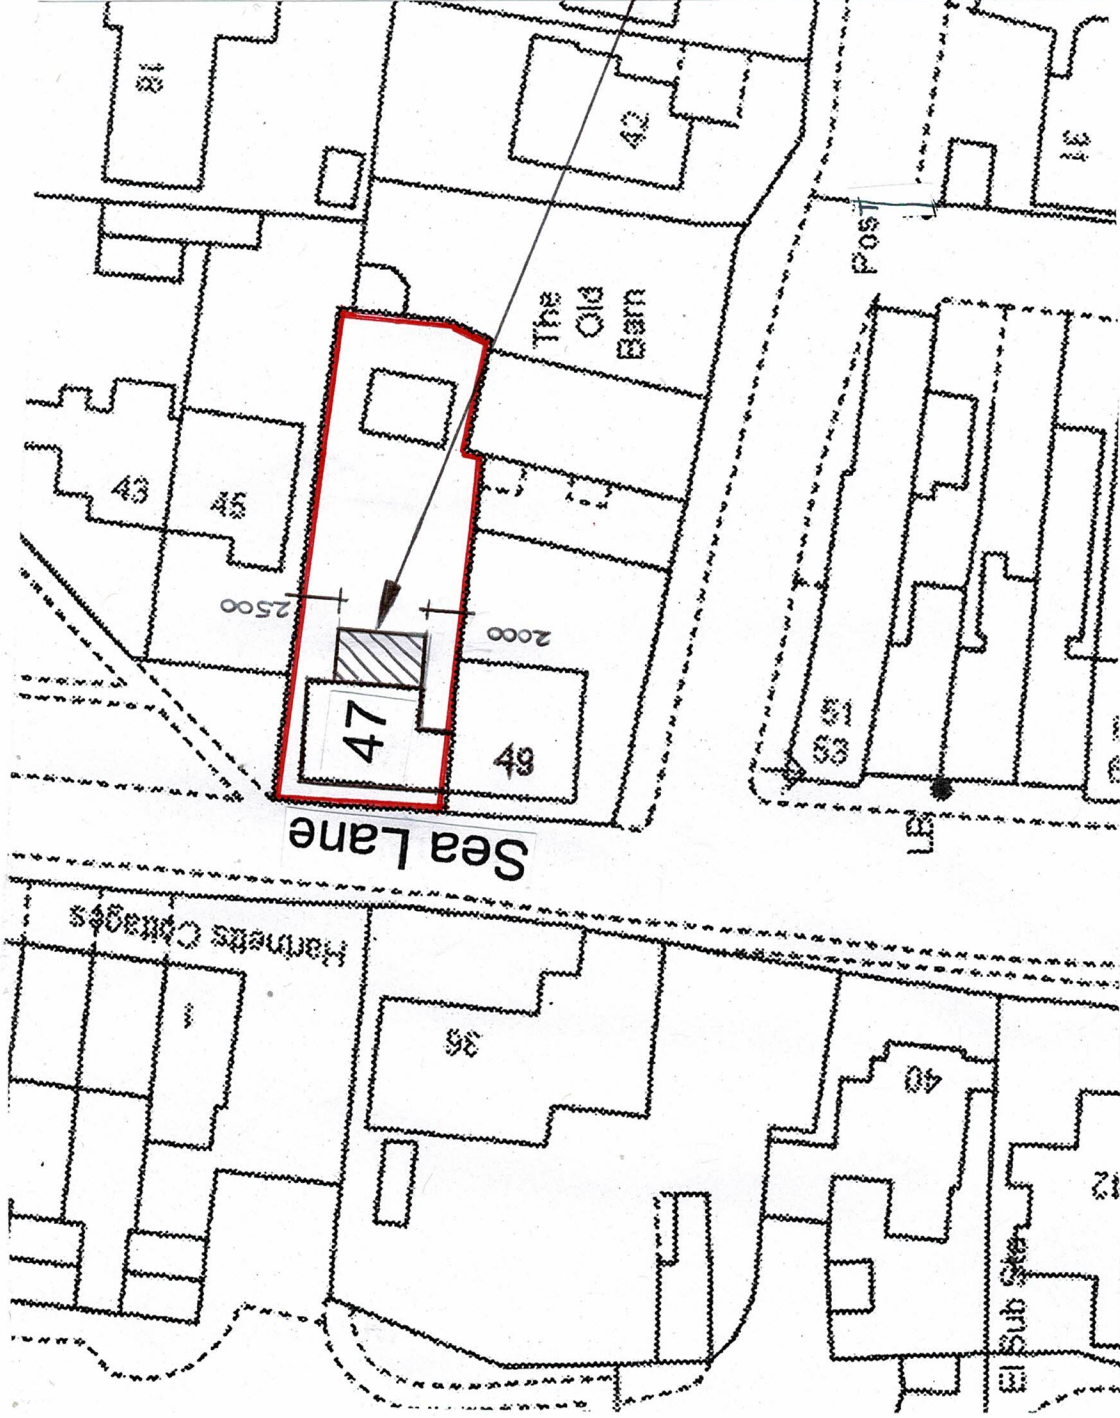

SITE PLAN 1:500

LOCATION OF PROPOSED SINGLE
STOREY REAR EXTENSION

Amdesign

ARCHITECTURE DESIGN DEVELOPMENT
Leeza Aldis-Hobbs ARB RIBA SPAB

Mob: 07756 329400

e-mail: leeza@amdesignltd.co.uk

PROJECT

**47 SEA LANE
RUSTINGTON
WEST SUSSEX
BN16 2RG**
PROJECT STAGE
PLANNING

DRAWING

**LOCATION PLAN
SITE PLAN**

DRAWING No

285/01

REVISION

DRAWN LA
CHECKED

1:1250 1:500
MARCH 2019

SCALE
DATE

LETTER

REVISION

DATE

This scheme is subject to town planning and all other necessary consents. All dimensions and levels to be checked on site. This drawing is to be read in conjunction with other relevant drawings and documents. Report all discrepancies to the Architect before work commences. AM Design is the trading name of AM Design Ltd © AM Design Ltd. All rights reserved.