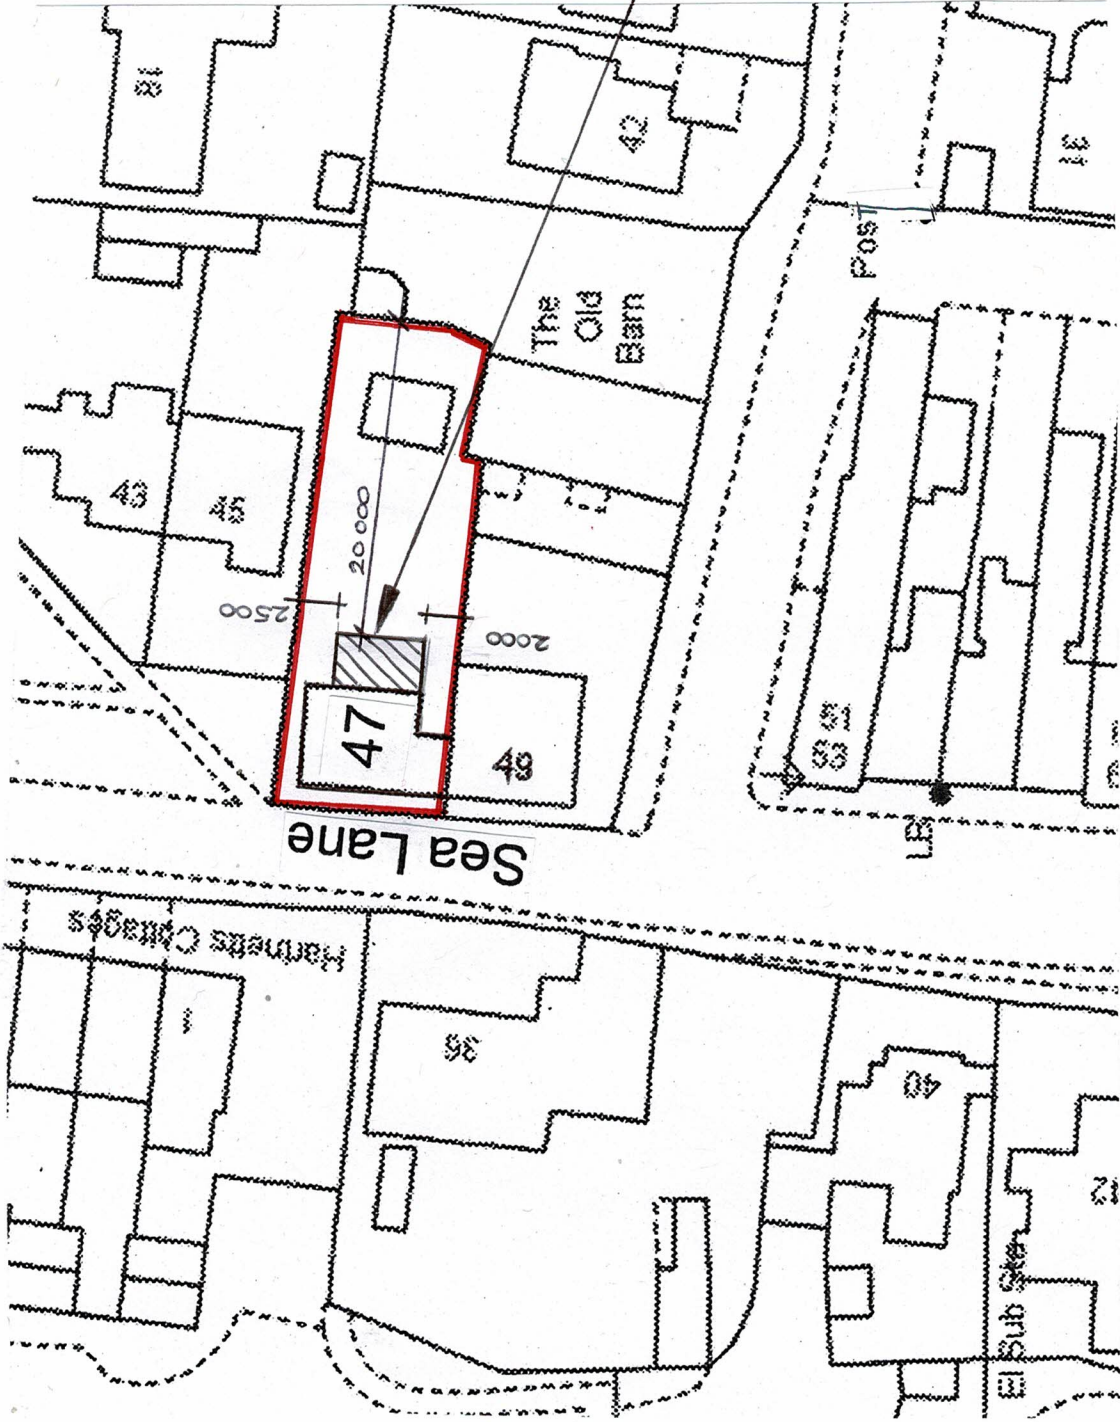


LOCATION OF PROPOSED SINGLE
STOREY REAR EXTENSION

Amdesign
ARCHITECTURE DESIGN DEVELOPMENT
Leeza Aldis-Hobbs ARB RIBA SPAB
Mob: 07756 329400
e-mail: leeza@amdesignltd.co.uk

PROJECT
**47 SEA LANE
RUSTINGTON
WEST SUSSEX
BN16 2RG**
PROJECT STAGE
PLANNING

DRAWING
**LOCATION PLAN
SITE PLAN**
DRAWING No
285/01
SCALE
DATE
1:1250 1:500
MARCH 2019
REVISION
A
DRAWN
CHECKED
LA

LETTER	REVISION	DATE

This scheme is subject to town planning and all other necessary consents. All dimensions and levels to be checked on site. This drawing is to be read in conjunction with other relevant drawings and documents. Report all discrepancies to the Architect before work commences. AM Design is the trading name of AM Design Ltd © AM Design Ltd. All rights reserved.