



Metres 1:50 A3

NOTES:

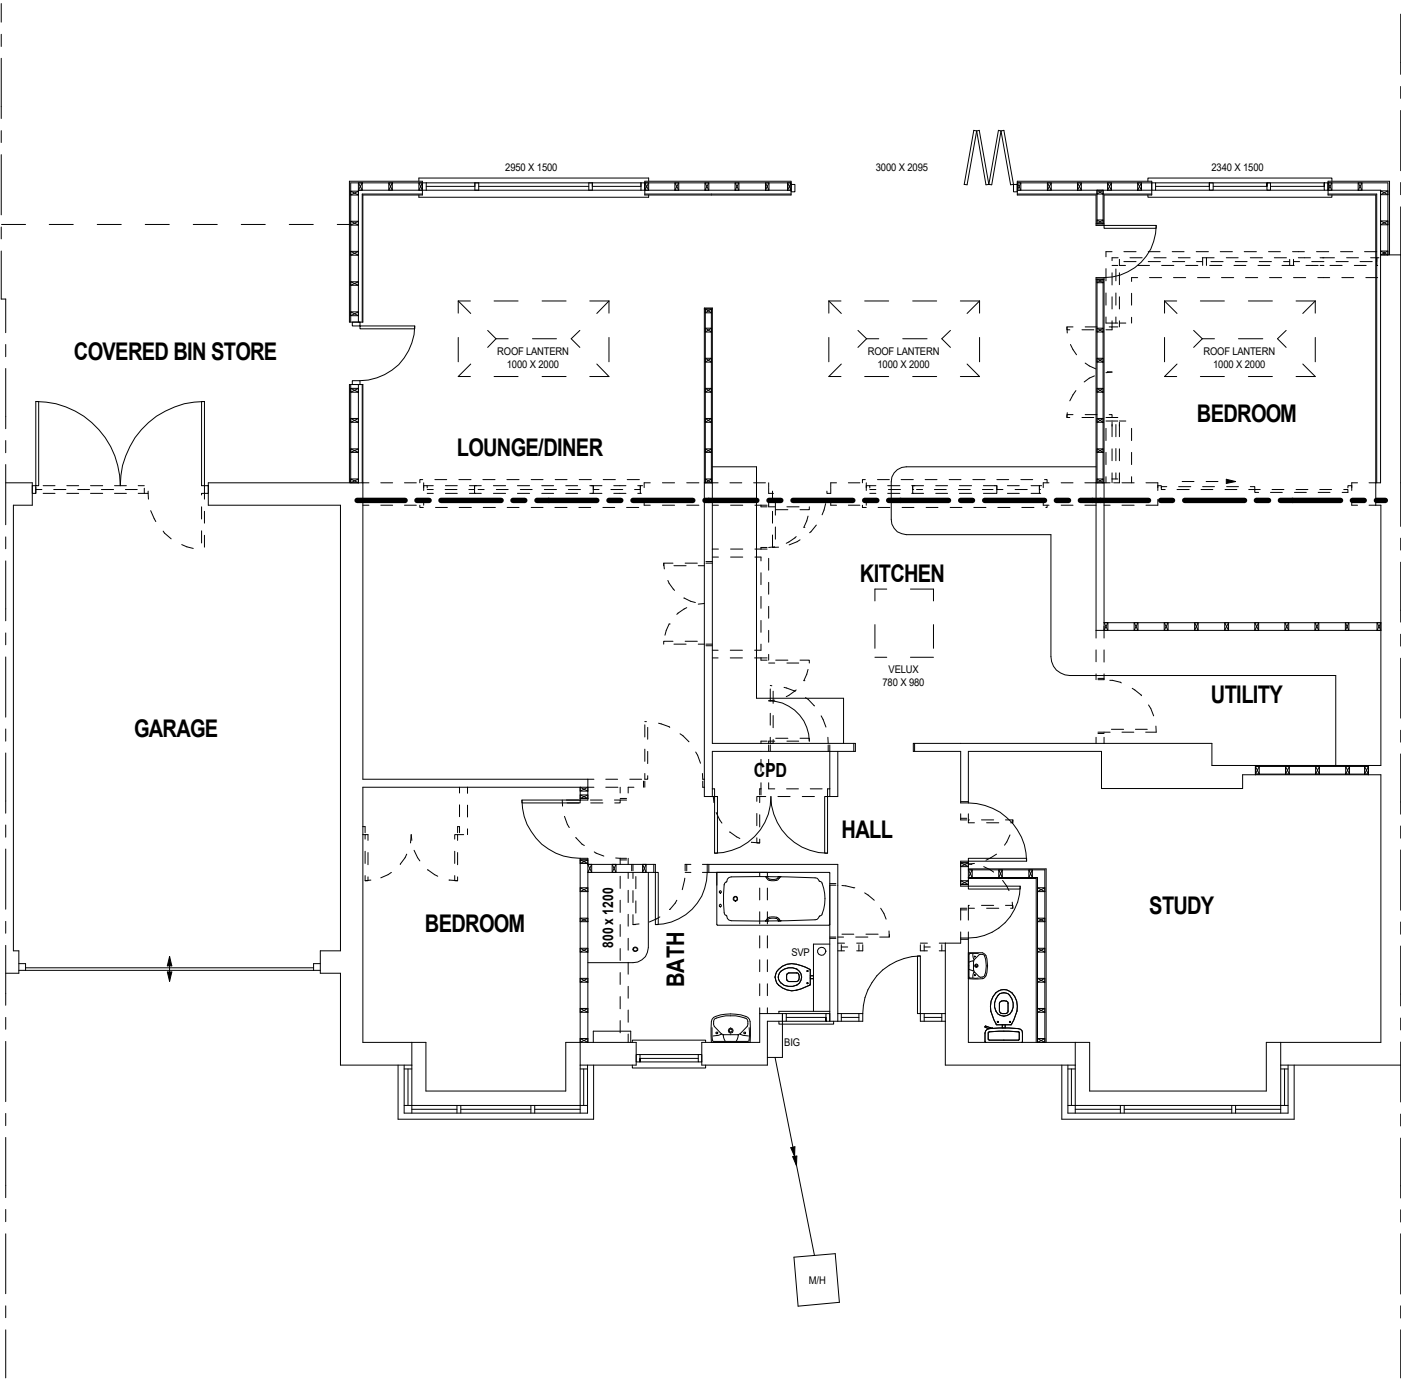

PROPOSED GROUND FLOOR LAYOUT
SCALE 1:100

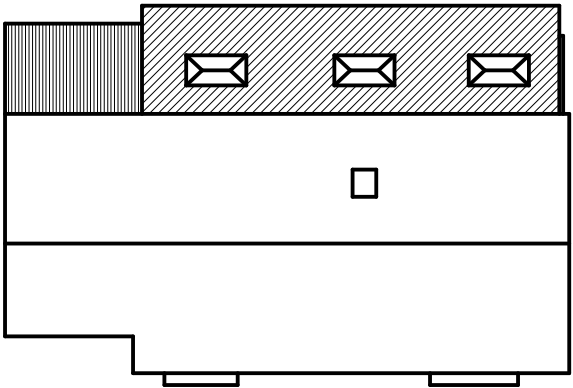

PROPOSED ROOF PLAN
SCALE 1:250

SUSSEX BUILDING PLANS

33 Highland Avenue, Bognor Regis, West Sussex. PO21 2BJ
Email: lee@sussexbuildingplans.co.uk Tel: 07732 415951

DRAWING TITLE | Proposed Floor Plans

Address:
Mr C Cornwell
4 Preston Paddock, Rustington, West Sussex. BN16 2AA

Date: 29/03/2021 | DRG No: CC/PL/03 | Rev. No: