





LOCATION PLAN 1:1250

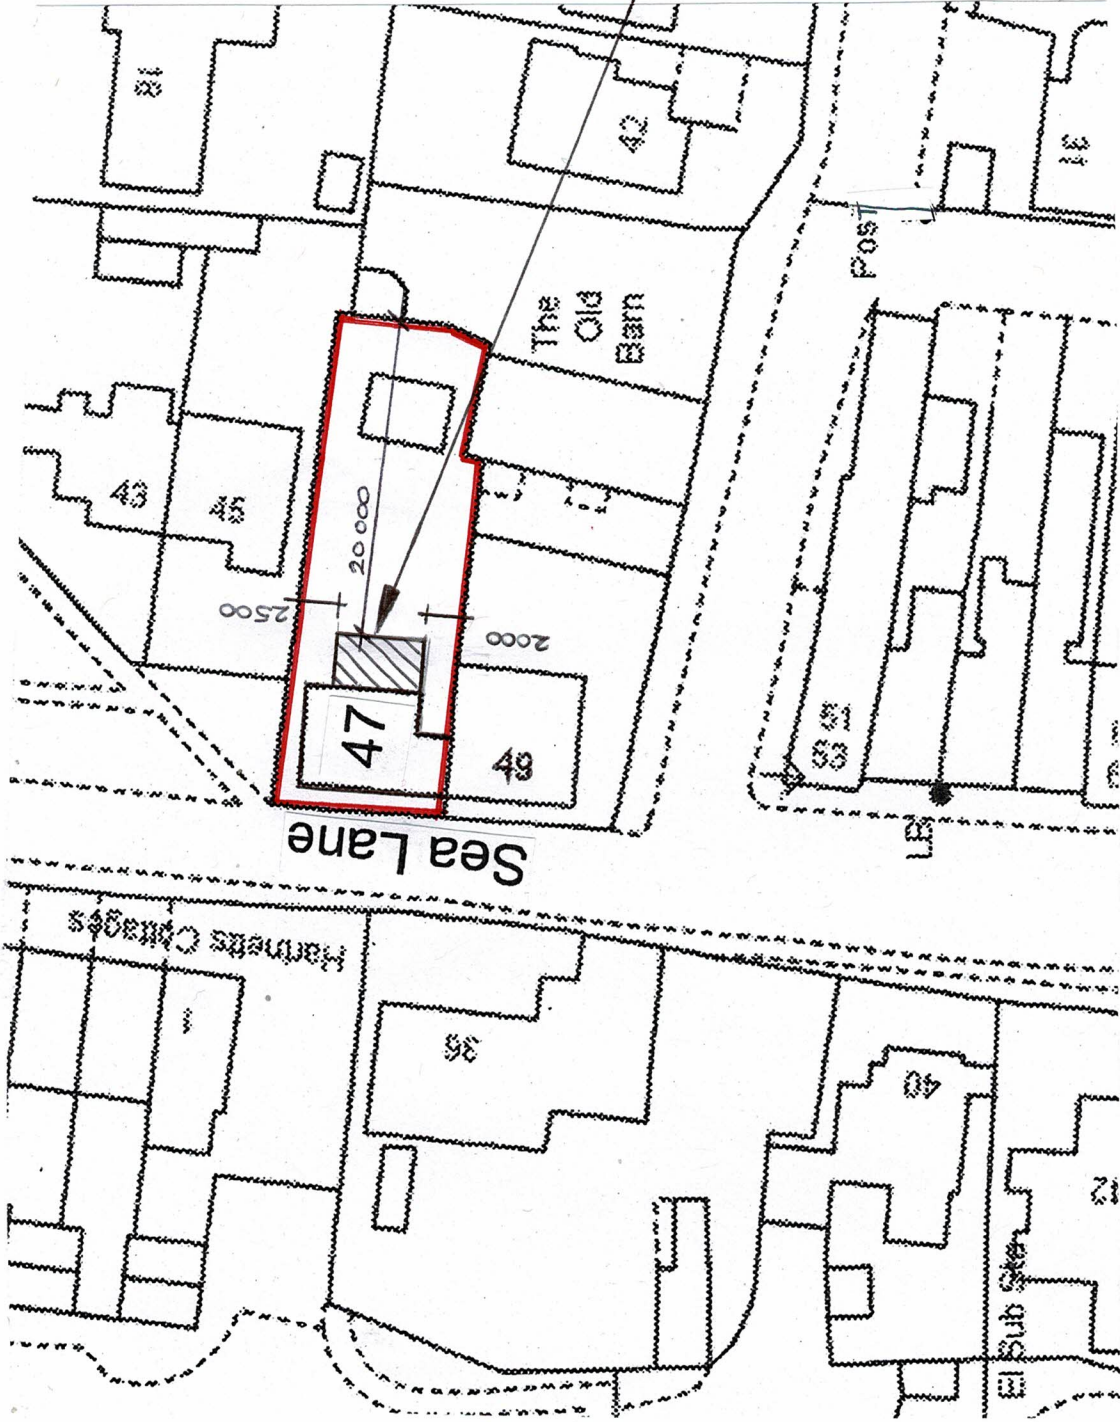

SITE PLAN 1:500

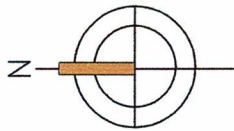

LOCATION OF PROPOSED SINGLE  
STOREY REAR EXTENSION

**Amdesign**

ARCHITECTURE DESIGN DEVELOPMENT  
Leeza Aldis-Hobbs ARB RIBA SPAB

Mob: 07756 329400

e-mail: [leeza@amdesignltd.co.uk](mailto:leeza@amdesignltd.co.uk)

PROJECT  
**47 SEA LANE  
RUSTINGTON  
WEST SUSSEX  
BN16 2RG**  
PROJECT STAGE  
**PLANNING**

DRAWING  
**LOCATION PLAN  
SITE PLAN**  
DRAWING No  
**285/01**  
SCALE  
DATE  
1:1250 1:500  
MARCH 2019  
REVISION  
**A**  
DRAWN  
CHECKED  
LA

| LETTER | REVISION | DATE |
|--------|----------|------|
|        |          |      |
|        |          |      |
|        |          |      |
|        |          |      |

This scheme is subject to town planning and all other necessary consents. All dimensions and levels to be checked on site. This drawing is to be read in conjunction with other relevant drawings and documents. Report all discrepancies to the Architect before work commences. AM Design is the trading name of AM Design Ltd © AM Design Ltd. All rights reserved.