



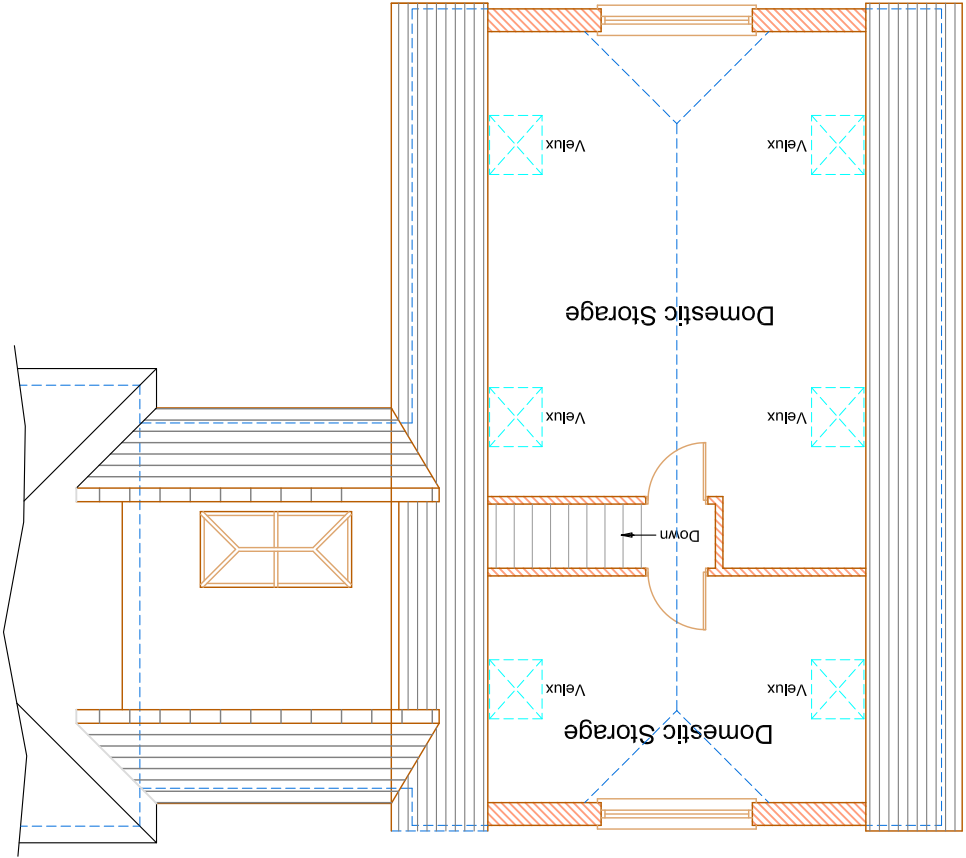


Proposed First Floor Plan

Scale 1:100

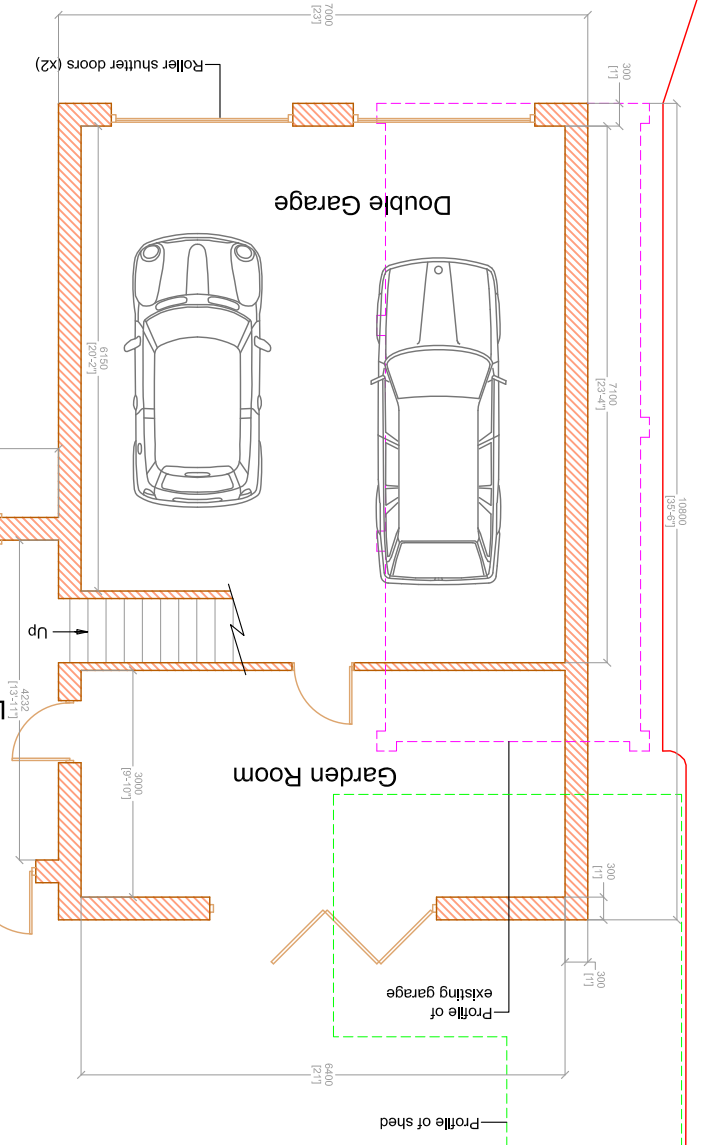

Proposed Ground Floor Plan

Scale 1:100

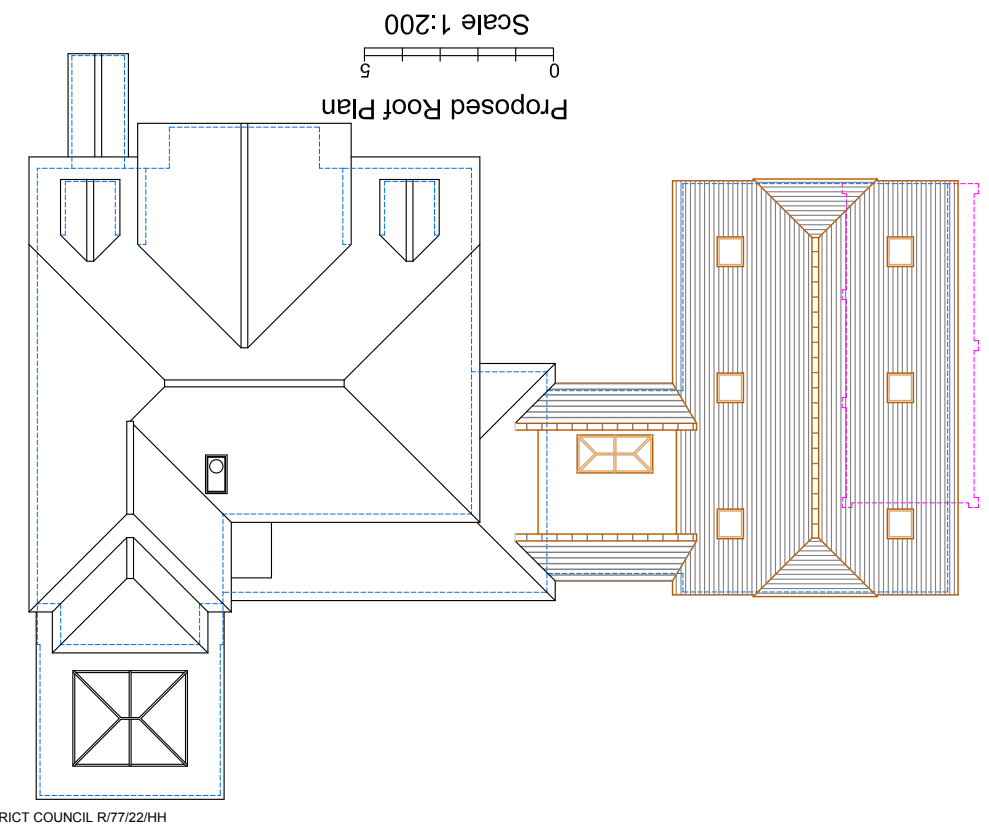

Proposed Roof Plan

Scale 1:200



Client Mr & Mrs D Lickorish
Project-Proposed Extension at 19 Sea Avenue, Rustington, West Sussex BN16 2DQ
Scale as shown
Date March 2022
Drawn AJP/TU
Copyright
Drawing No. 21/4865/4
Revisions
The contractor must check all dimensions and levels on site and no dimensions are to be scaled from drawings.
It is the contractor's responsibility to ensure compliance with all statutory authority requirements, carry out works with total regard to existing and retained structure. Works and materials to latest CP/BS. Drawing to be read in strict accordance with engineer's information where applicable.
All structural timber C16 unless otherwise noted. All structural and external timber to be pressure impregnated with preservative, cut ends site swabbed with Cupinol or similar treatment.
Local authority to witness satisfactory test on all new and affected foul/storm drainage

55-57 SEA LANE RUSTINGTON WEST SUSSEX BN16 2RQ Tel 07486030547
trevorunsted@outlook.com
TREVOR E. UNSTED