
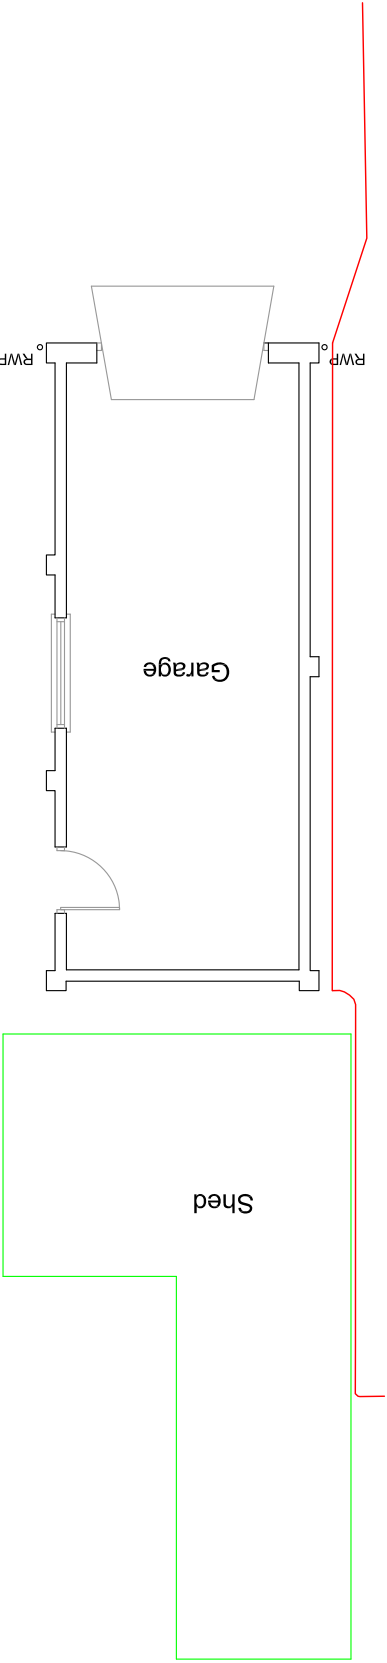
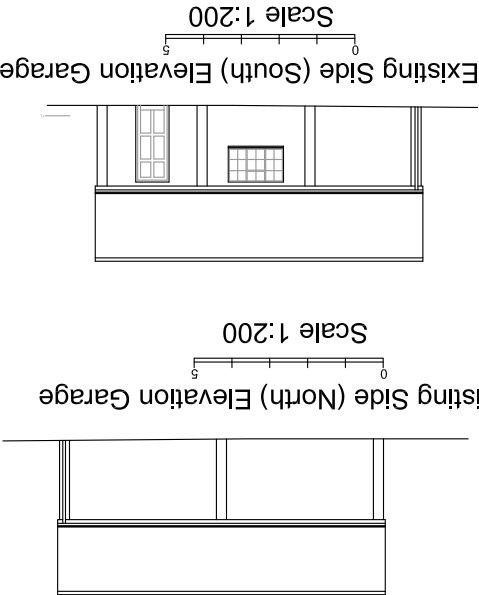
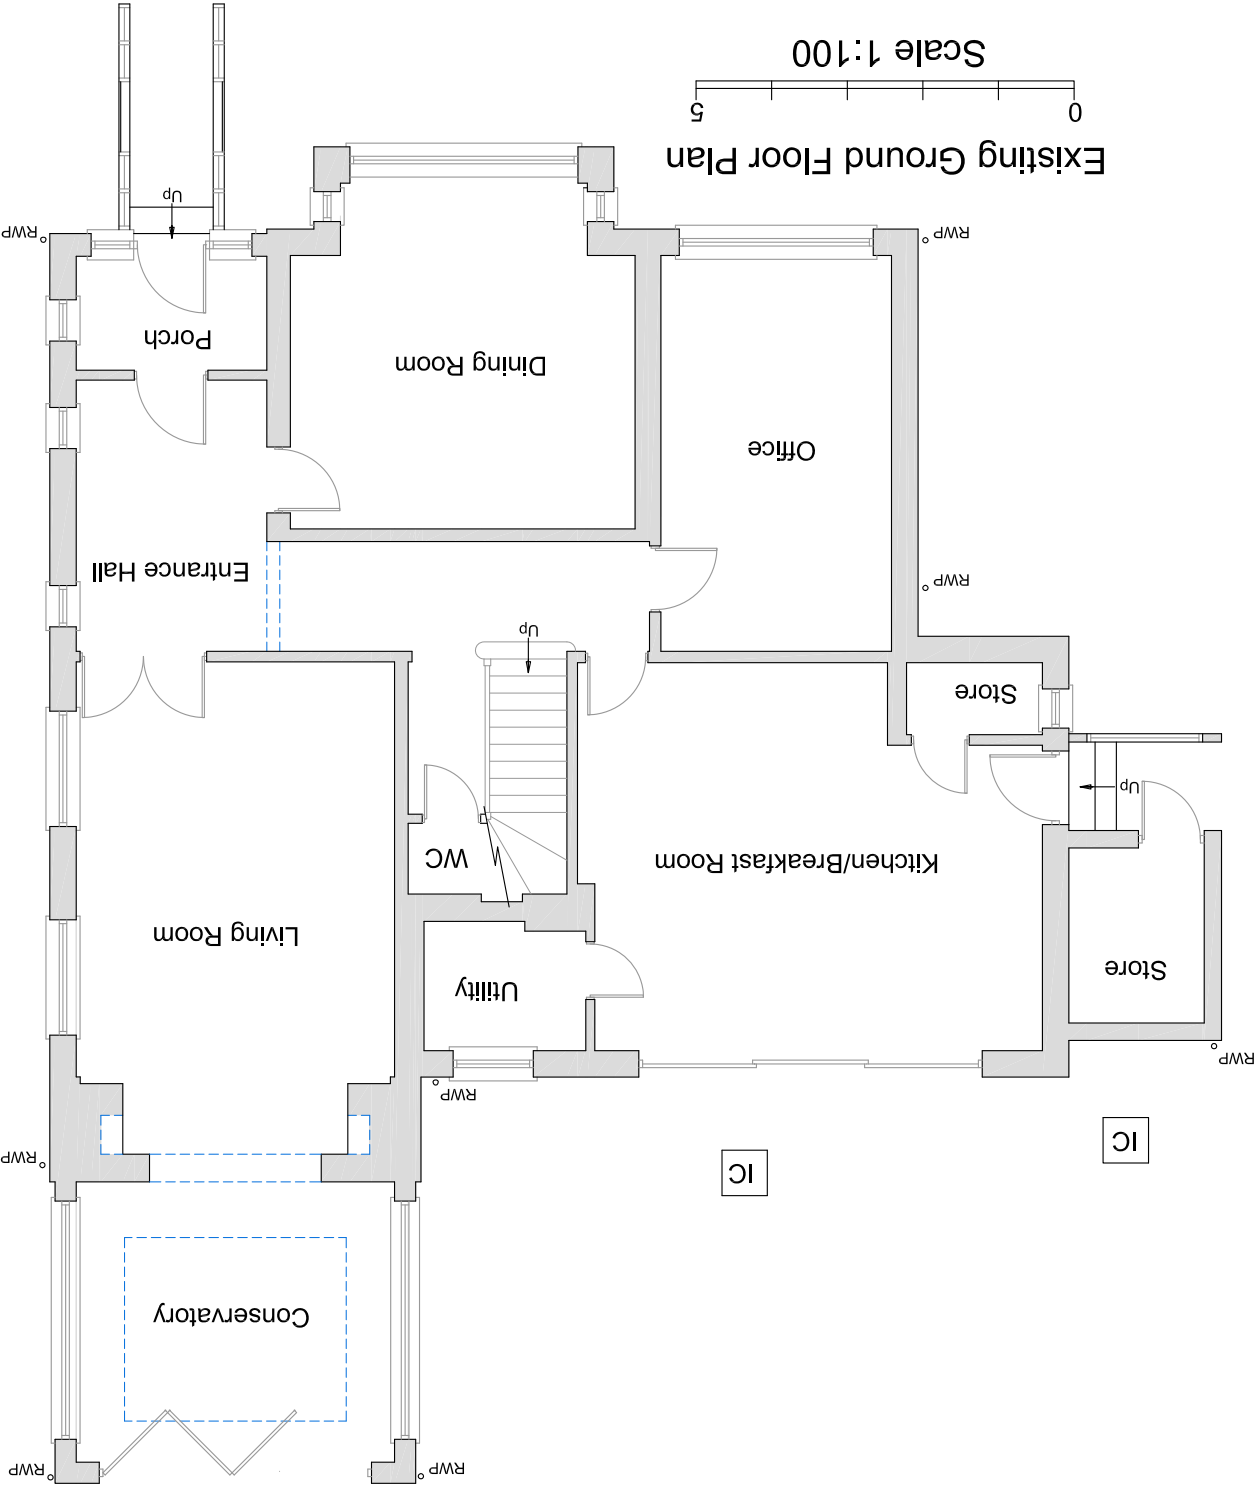


Existing Roof Plan
Scale 1:200

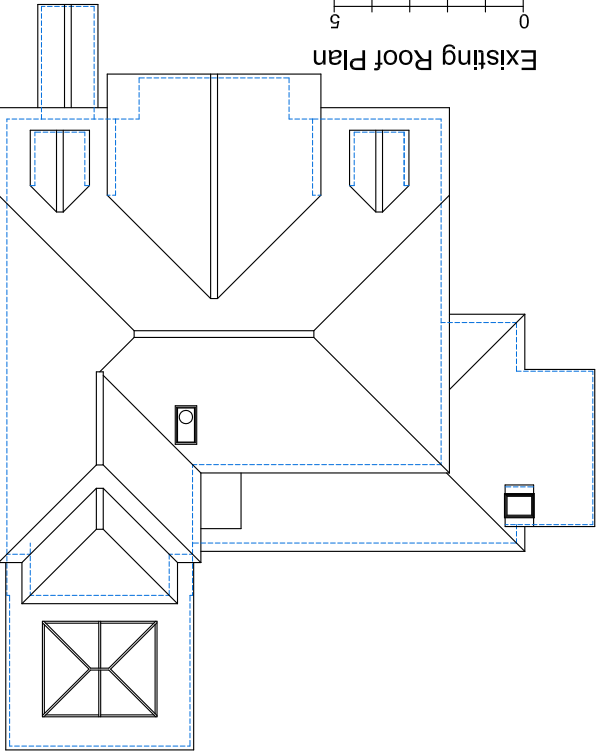

Existing Ground Floor Plan
Scale 1:100

Client Mr & Mrs D Lickorish
Project-Proposed Extension at 19 Sea Avenue,
Rustington, West Sussex BN16 2DQ

Scale as shown

Date March 2022

Drawn AJP/TU

Copyright

Drawing No. 21/4865/2

Revisions

Drawing- Existing Plans

The contractor must check all dimensions and levels on site ~~and no dimensions are to be scaled from drawings.~~

It is the contractor's responsibility to ensure compliance with all statutory authority requirements, carry out works with total regard to existing and retained structure. Works and materials to latest CP/BS. Drawing to be read in strict accordance with engineer's information where applicable.

All structural timber C16 unless otherwise noted. All structural and external timber to be pressure impregnated with preservative, cut ends site swabbed with Cuprinol or similar treatment.

Local authority to witness satisfactory test on all new and affected foul/storm drainage

ARUN DISTRICT COUNCIL R/77/22/HH