

ELEVATIONS:




PROPOSED - NORTH ELEVATION 1:100



EAST ELEVATION 1:100



SOUTH ELEVATION 1:100

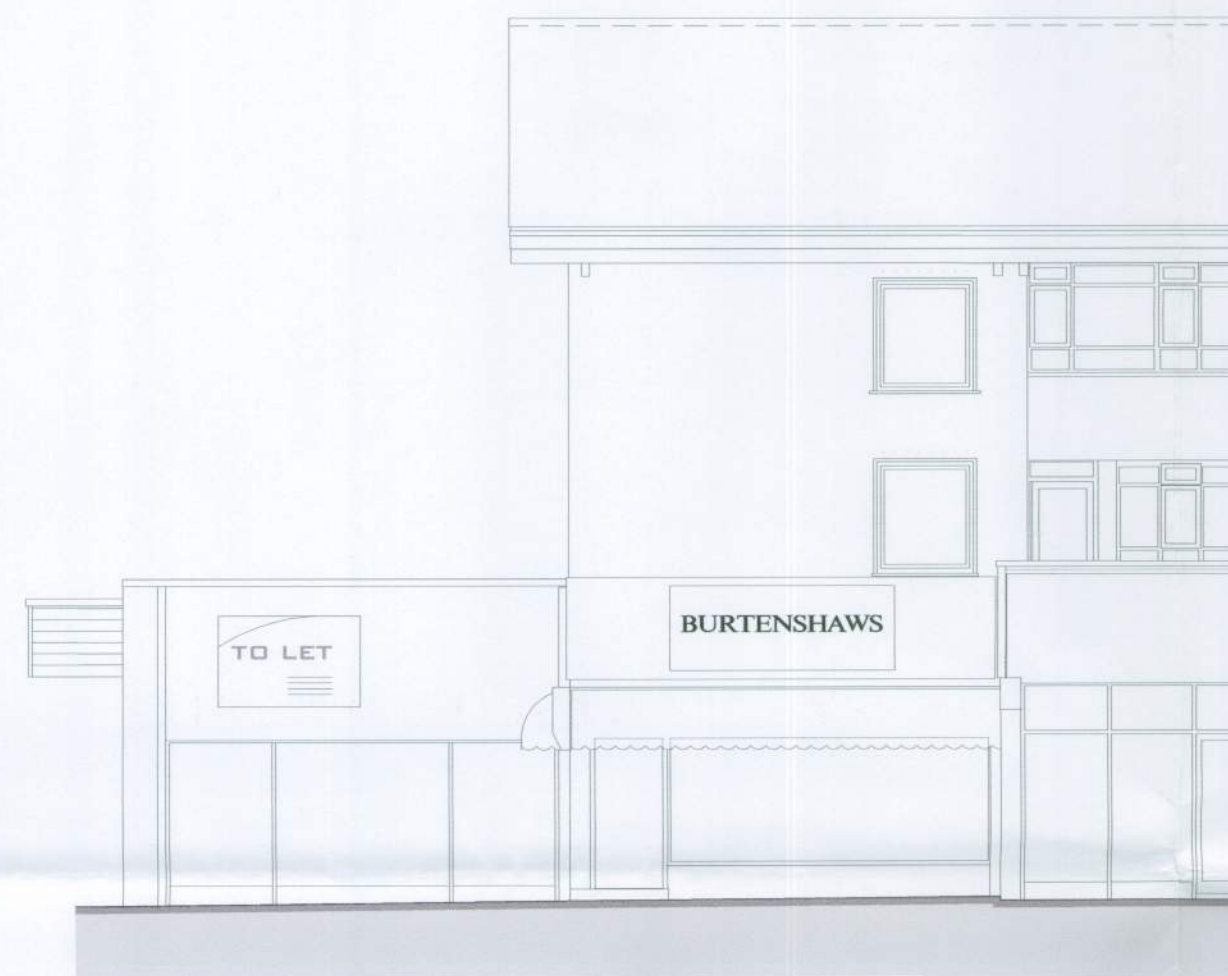

EXISTING - NORTH ELEVATION 1:100



EAST ELEVATION 1:100



SOUTH ELEVATION 1:100


NOTES

DRAWING BASED ON TOPOGRAPHICAL SURVEY INFORMATION PRODUCED BY SOLENT SURVEYS, JOB REF. 13194, DATED DECEMBER 2012.

ANY ALTERATIONS UNDERTAKEN SINCE THE ORIGINAL TOPOGRAPHICAL SURVEY WAS UNDERTAKEN ARE UNLIKELY TO BE INDICATED.

LEGEND


- ITEMS CLOUDED WITH A DASHED LINE ARE TO BE CONFIRMED, ARE SUBJECT TO DETAILED DESIGN OR CAN BE EXPECTED TO CHANGE.
- REVISION CLOUD HIGHLIGHTING ITEMS CHANGED SINCE PREVIOUS ISSUE OF DRAWING.

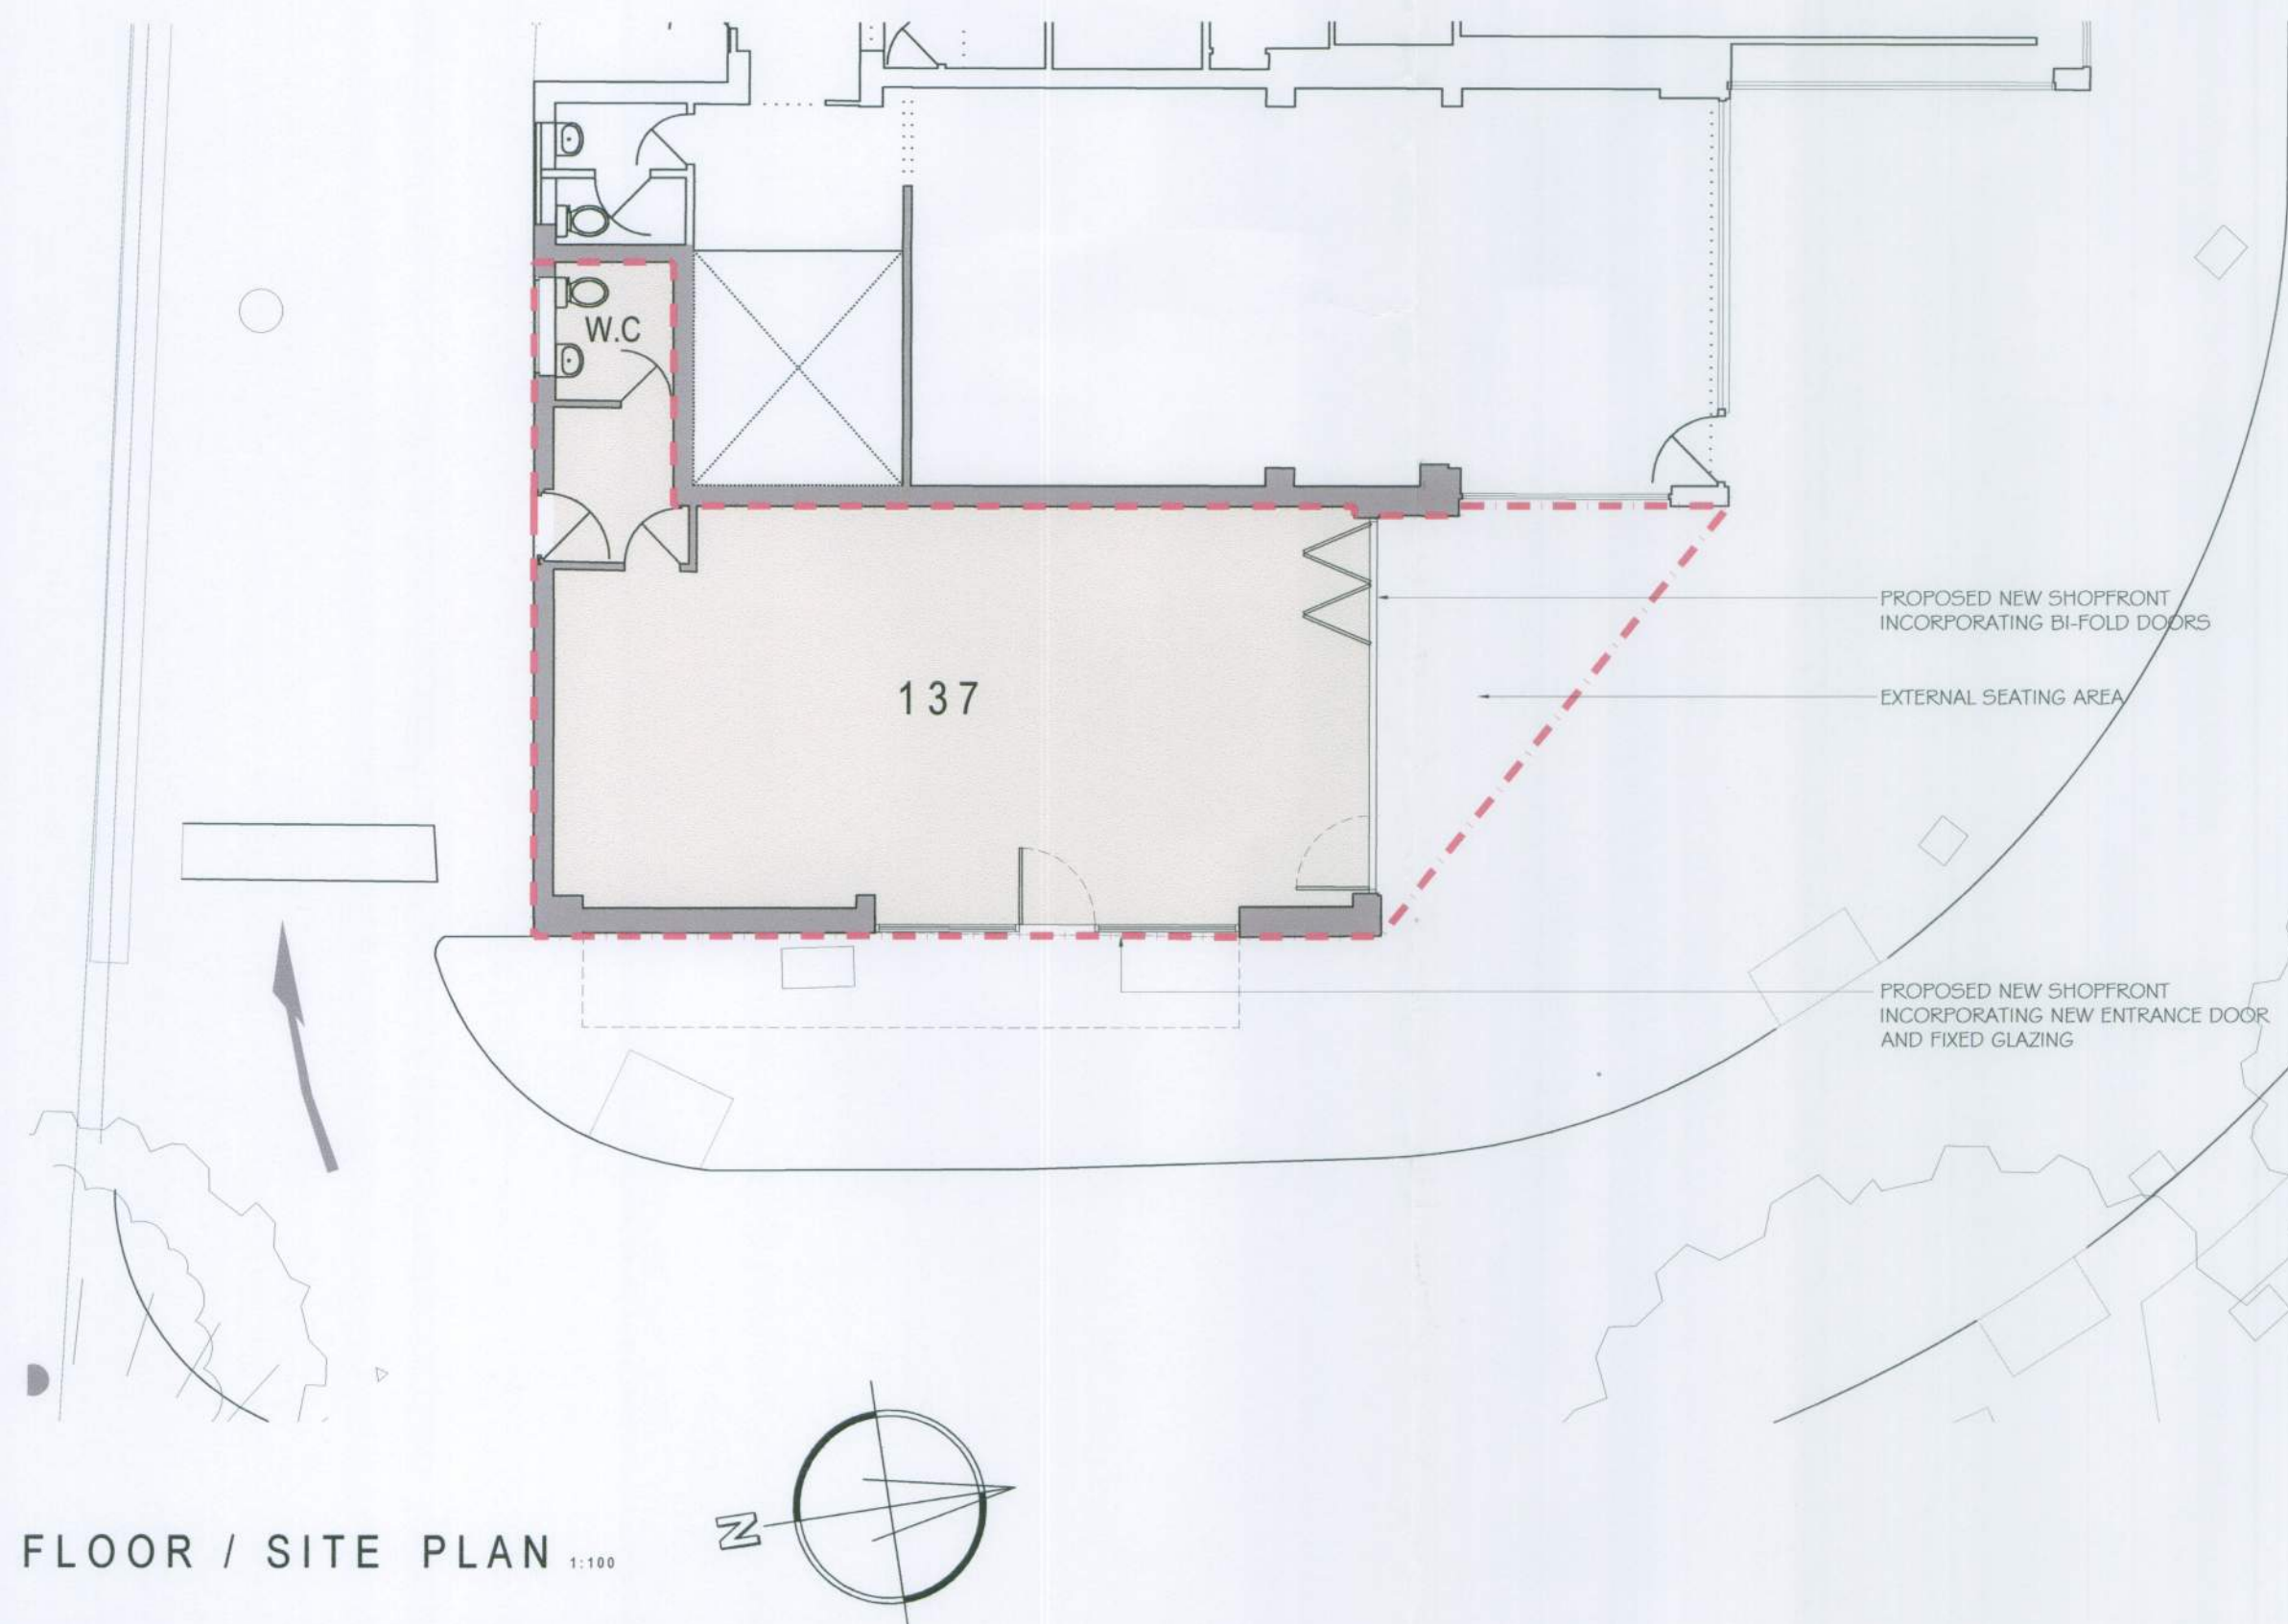

FLOOR / SITE PLAN 1:100



LOCATION PLAN 1:1250

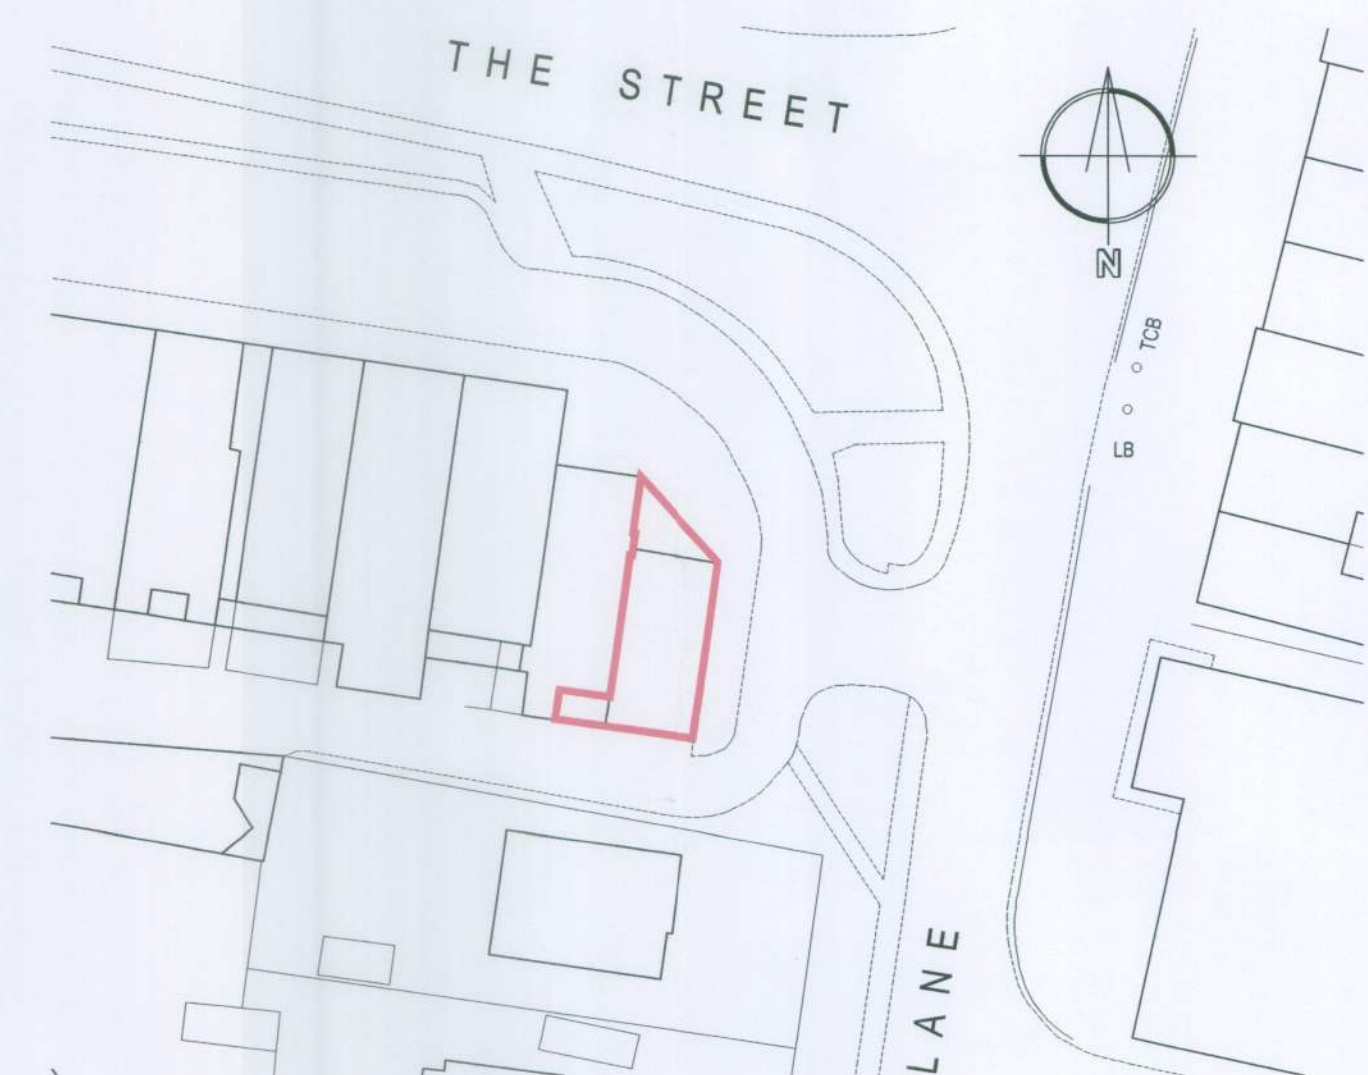

BLOCK PLAN 1:500

REV	DATE	DESCRIPTION	DR	CHK
-----	------	-------------	----	-----

OTHER THAN FOR THE PURPOSES OF PLANNING, DO NOT SCALE THESE DRAWINGS. USE WRITTEN DIMENSIONS ONLY. ALL DIMENSIONS TO BE CHECKED ON SITE PRIOR TO COMMENCEMENT OF WORK.

THIS DRAWING IS THE COPYRIGHT OF SIMPSON HILDER ASSOCIATES LIMITED AND MAY NOT BE REPRODUCED, COPIED OR ALTERED IN ANY WAY WITHOUT WRITTEN AUTHORITY.



SIMPSON HILDER ASSOCIATES LIMITED

67a High Street Lyndhurst Hampshire SO43 7BE

T: 023 80 283798 F: 023 80 283688 E: sha@simpsonhilder.co.uk

www.simpsonhilder.co.uk

EXISTING & PROPOSED ELEVATIONS, FLOOR & SITE PLANS, BLOCK & LOCATION

PLANNING

PROPOSED ALTERATIONS 137 THE STREET RUSTINGTON WEST SUSSEX, BN16 3BN

DATE: MARCH 2017	DRAWN BY: JW	CHECKED BY: GL	DATE CHECKED: MARCH 2017
SCALE: 1:100, 1:500, 1:1250	DRAWING NO: 8388	REVISION: 100	

