



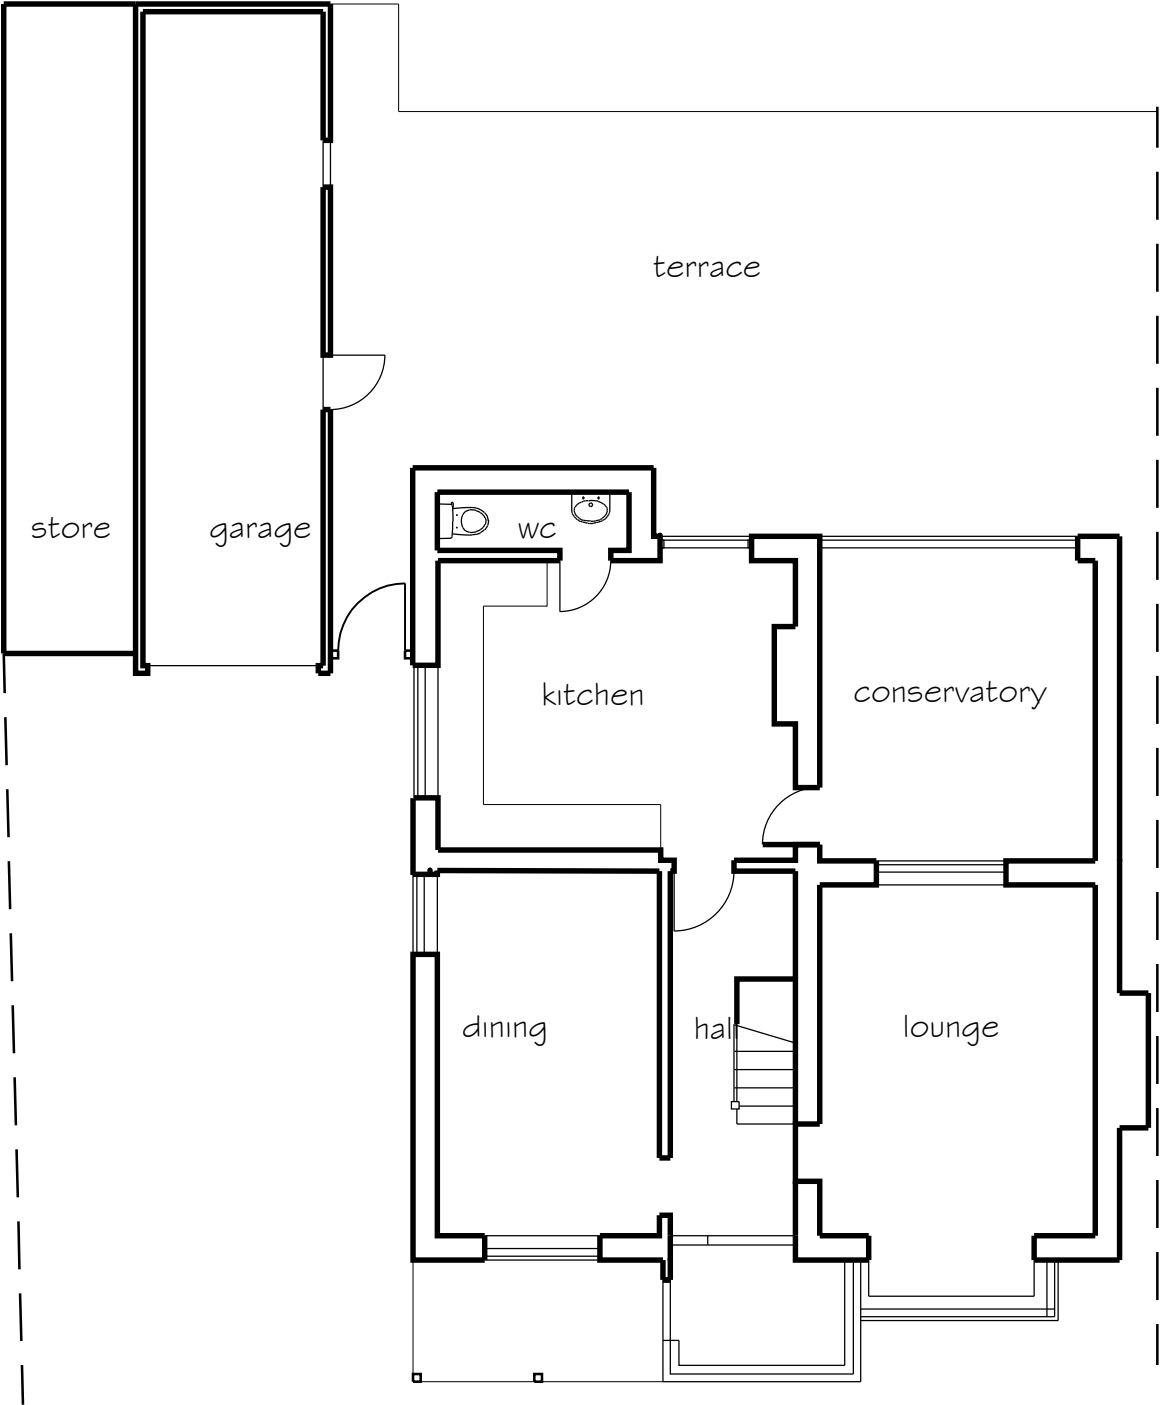

Ground Floor Plan

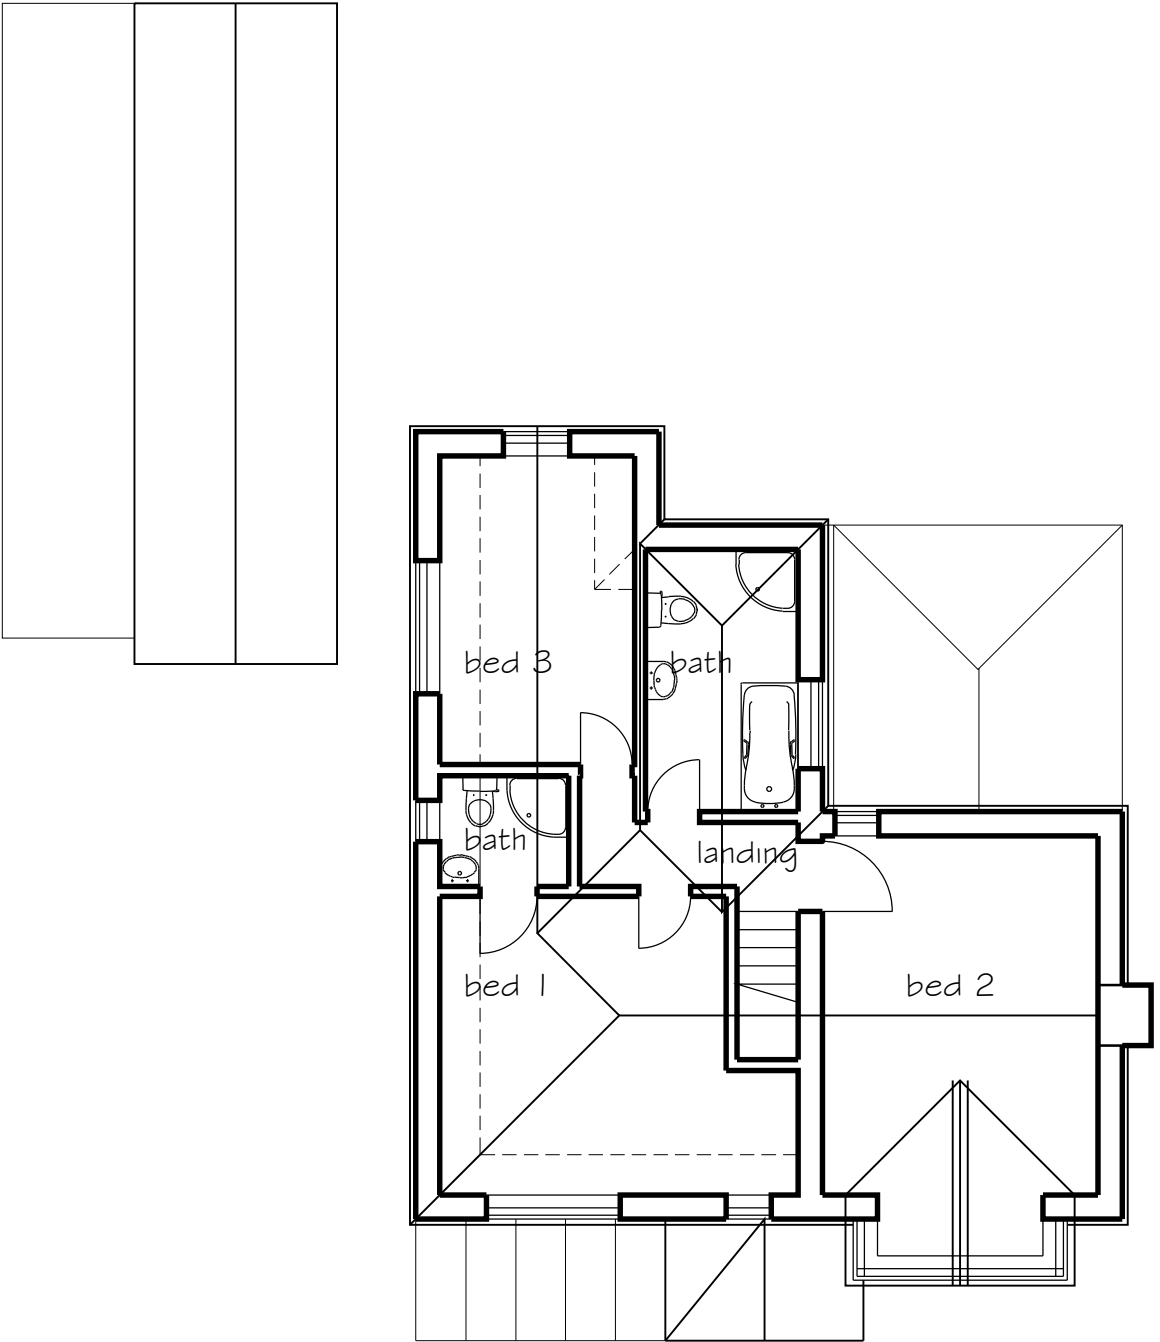

First Floor + Roof Plan

NOTES:

Dimensions to be checked on site before placing material orders or commencing work.

Contractor to verify latest issue of plans with **hda** projects for this project before starting works.

Any discrepancies shall be reported immediately.

Do not scale from these drawings except for planning purposes.
Use figured dimensions only.

Where applicable this drawing is to be read in conjunction with other consultants' drawings.

This drawing is the copyright of hda projects ltd.

Rev	Date	Amendment
-----	------	-----------

hda projects

St Johns House - St Johns Street
Chichester - West Sussex - PO19 1UU

Tel: 07881287017
e-mail: hdaprojects@talktalk.net

For
Mr + Mrs J Oran

Project
17 Mill Lane
Rustington
West Sussex
BN16 3ED

Title
Plans as Existing

Date	Drawn	Scale	Checked
March 2019	wm	1 : 100 @ A3	
Job Number	Prefix	Drawing Number	Revision
1901	P	02	