

NOTES:

Dimensions to be checked on site before placing material orders or commencing work.


Contractor to verify latest issue of plans with **hda** projects for this project before starting works.

Any discrepancies shall be reported immediately.

Do not scale from these drawings except for planning purposes.  
Use figured dimensions only.


Where applicable this drawing is to be read in conjunction with other consultants' drawings.

This drawing is the copyright of hda projects ltd.

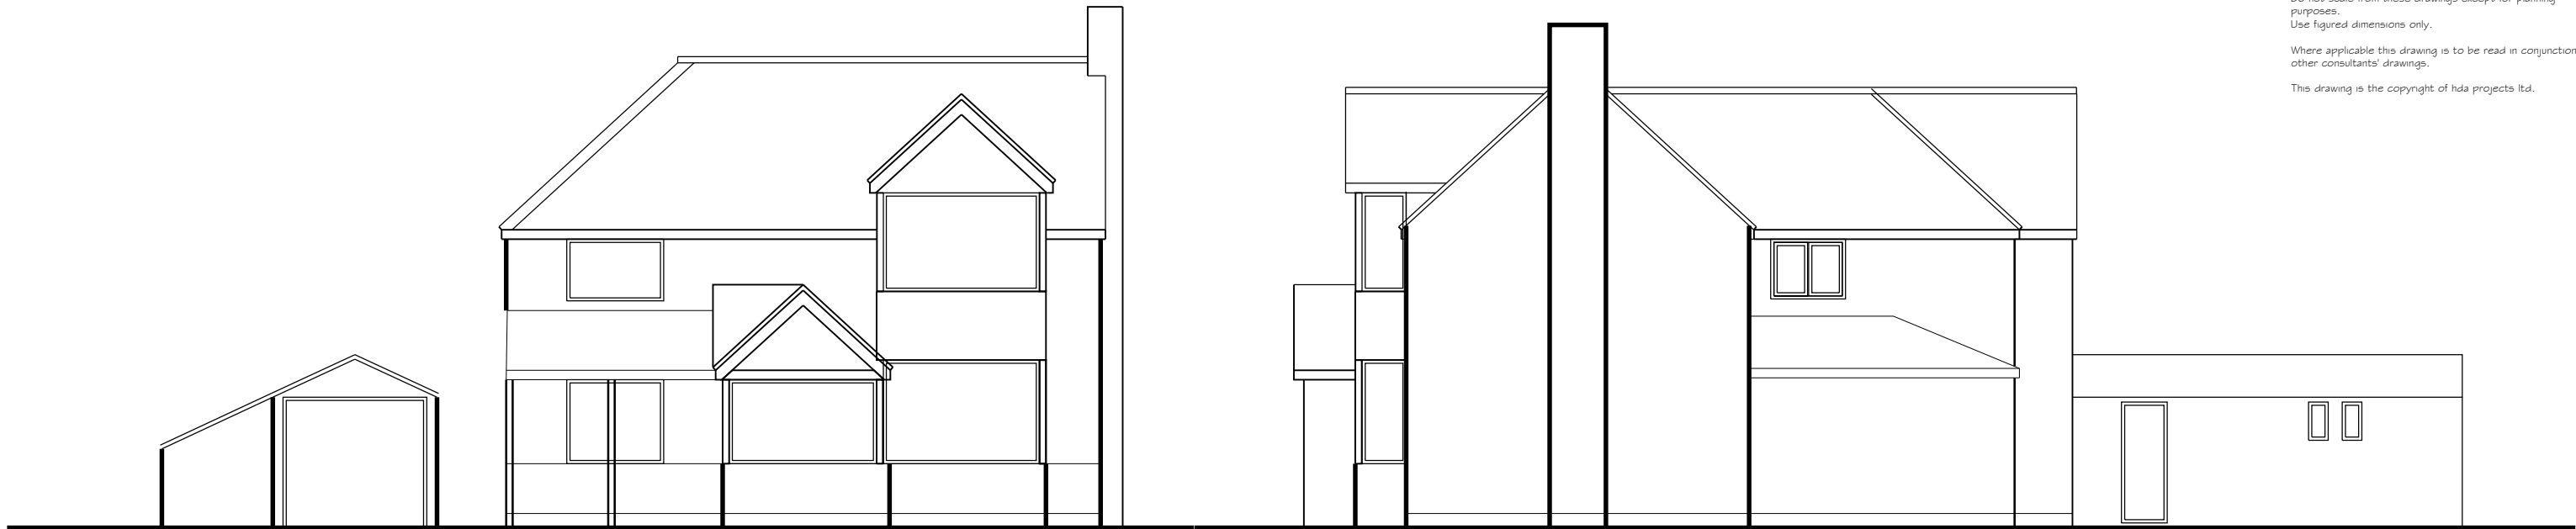

East Elevation

North Elevation

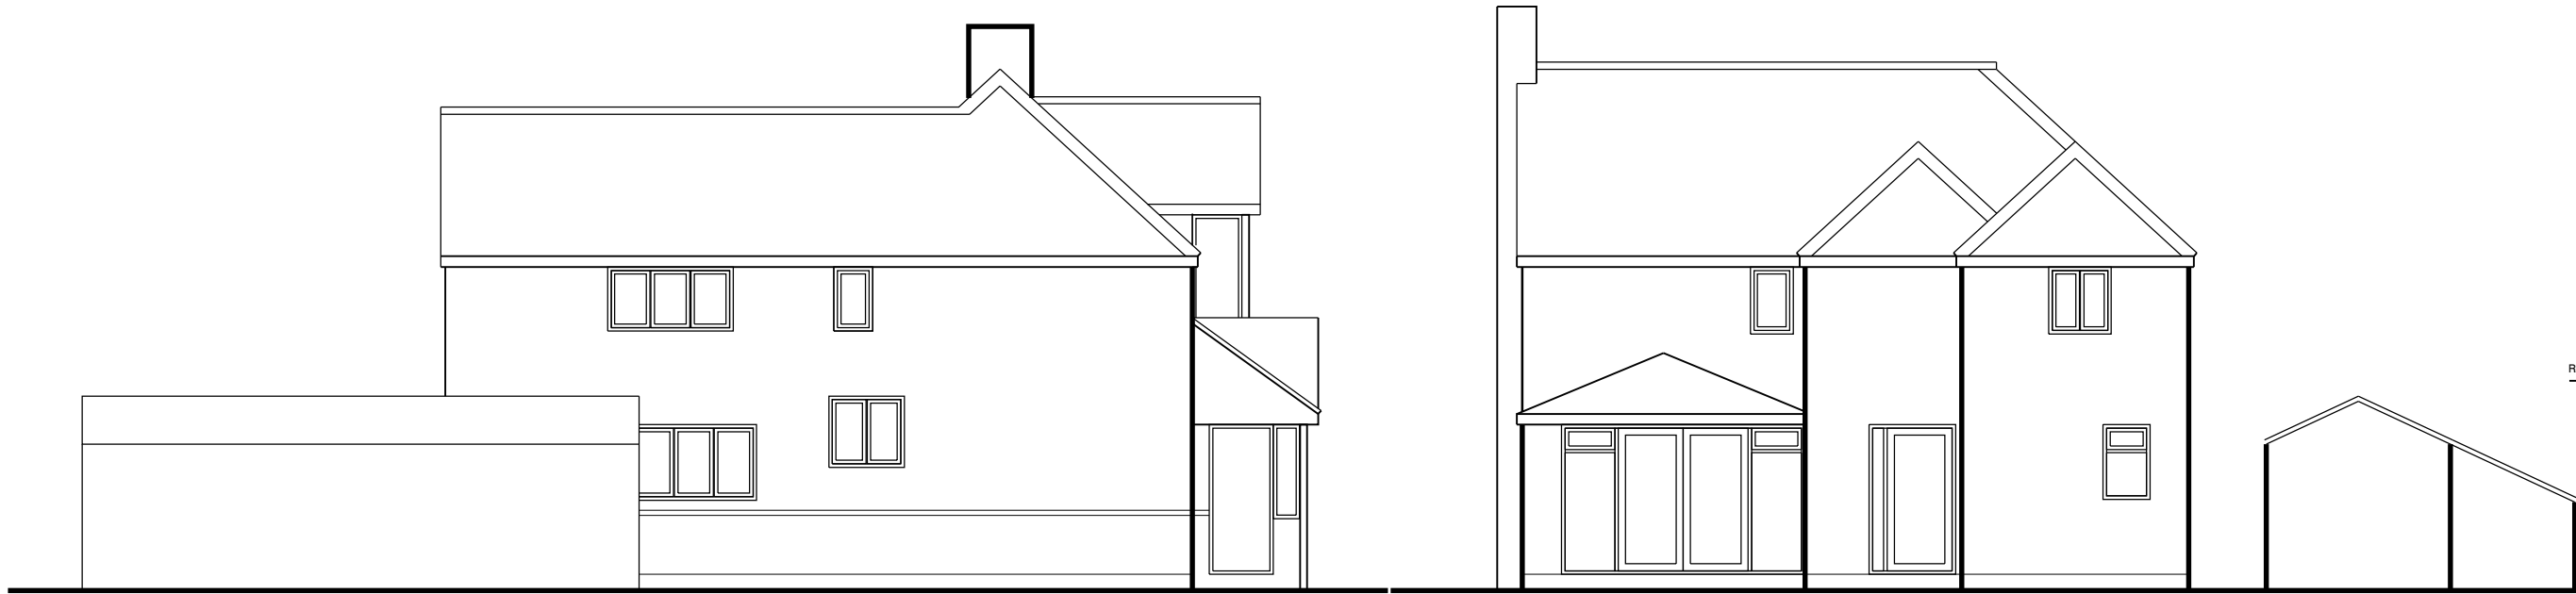

South Elevation

West Elevation

| Rev | Date | Amendment |
|-----|------|-----------|
|     |      |           |

**hda** projects

St Johns House - St Johns Street  
Chichester - West Sussex - PO19 1UU

Tel: 07881287017  
e-mail: hda.projects@talktalk.net

For  
Mr + Mrs J Oran

Project  
17 Mill Lane  
Rustington  
West Sussex  
BN16 3ED

Title  
Elevations as Existing

| Date       | Drawn  | Scale          | Checked  |
|------------|--------|----------------|----------|
| March 2019 | wm     | 1 : 100 @ A3   |          |
| Job Number | Prefix | Drawing Number | Revision |
| 1901       | P      | 03             |          |