





Existing Rear Elevation @ 1:100



Existing Side Elevation @ 1:100

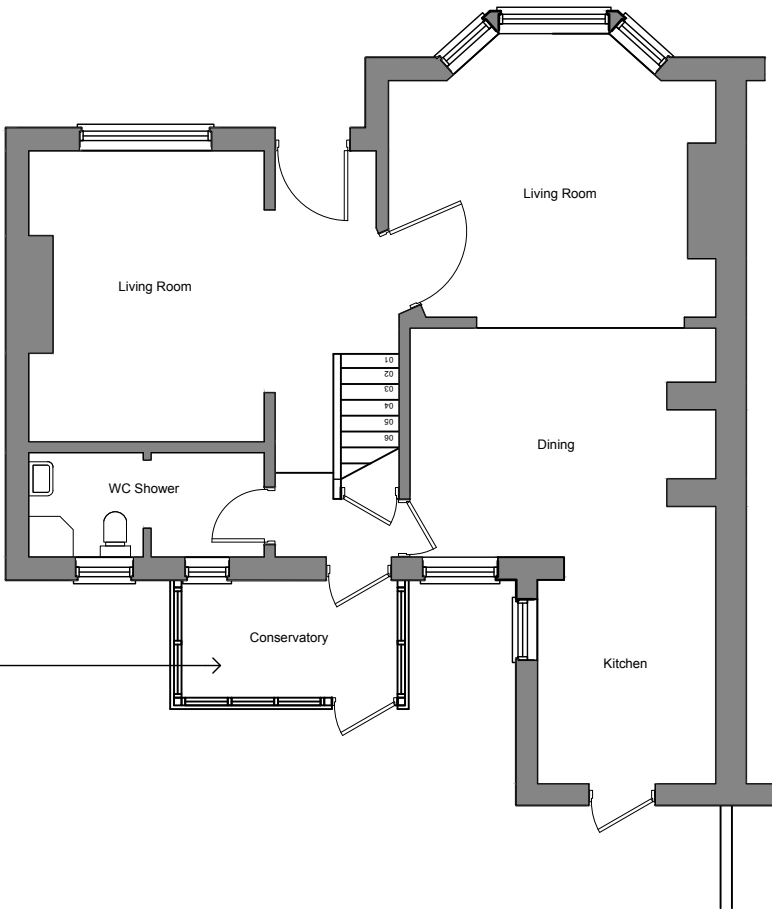


Existing Ground Floor Plan @ 1:100

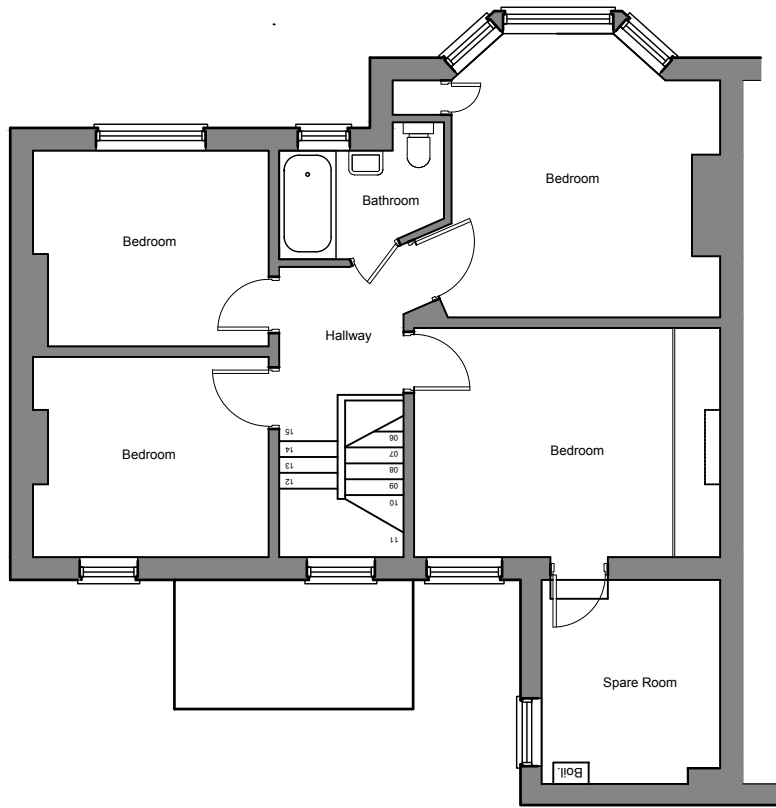


Existing First Floor Plan @ 1:100

Existing single storey extension (to be demolished)

 

North

 

Rev	Date / Initials	Details
MICHAEL FRIEL ARCHITECTS		
PROJECT TITLE: 31 BROADMARK LANE EXTENSIONS AND ALTERATIONS		
DRAWING TITLE: Existing Plans and Elevations		
DRAWING No: PL-002		REVISION:
DATE: 14.04.21	STATUS: Planning	
JOB No: 08	SCALE: 1:100 @ A3	
DRAWN: MF	CHECKED: -	