



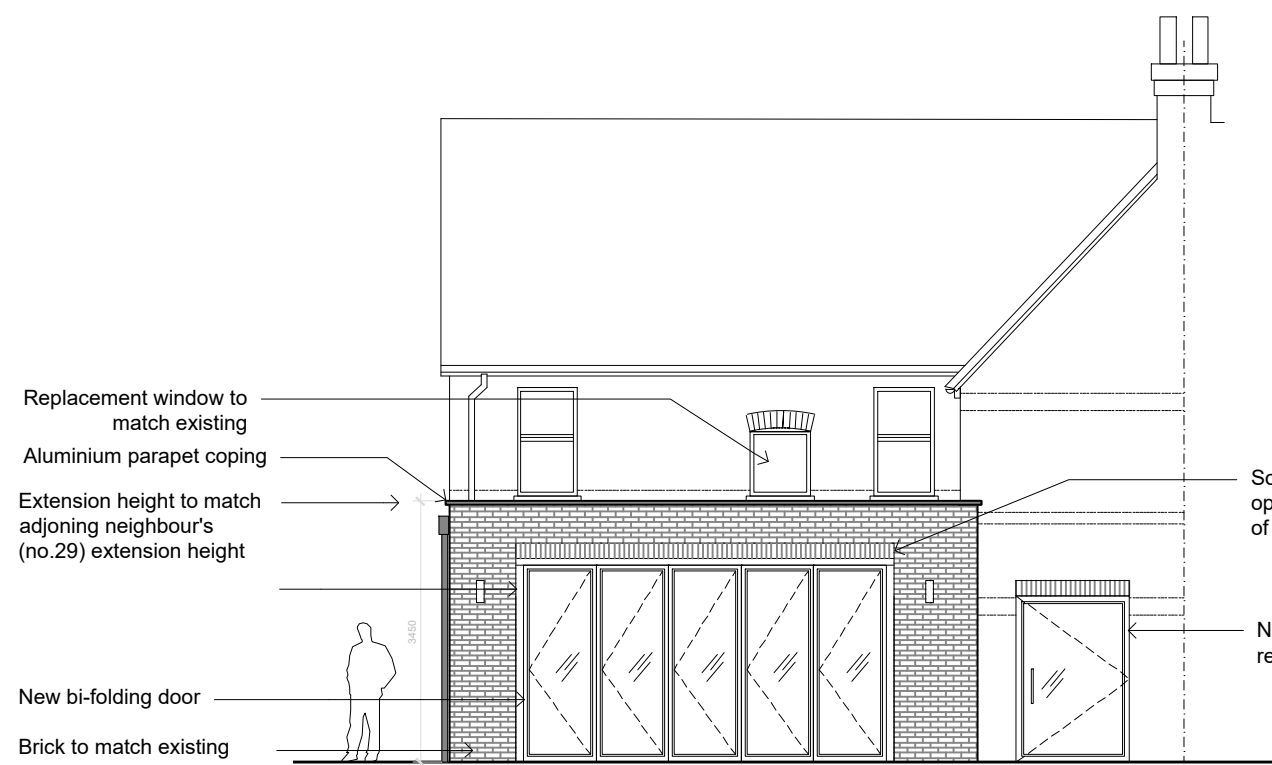


Proposed Rear Elevation @ 1:100

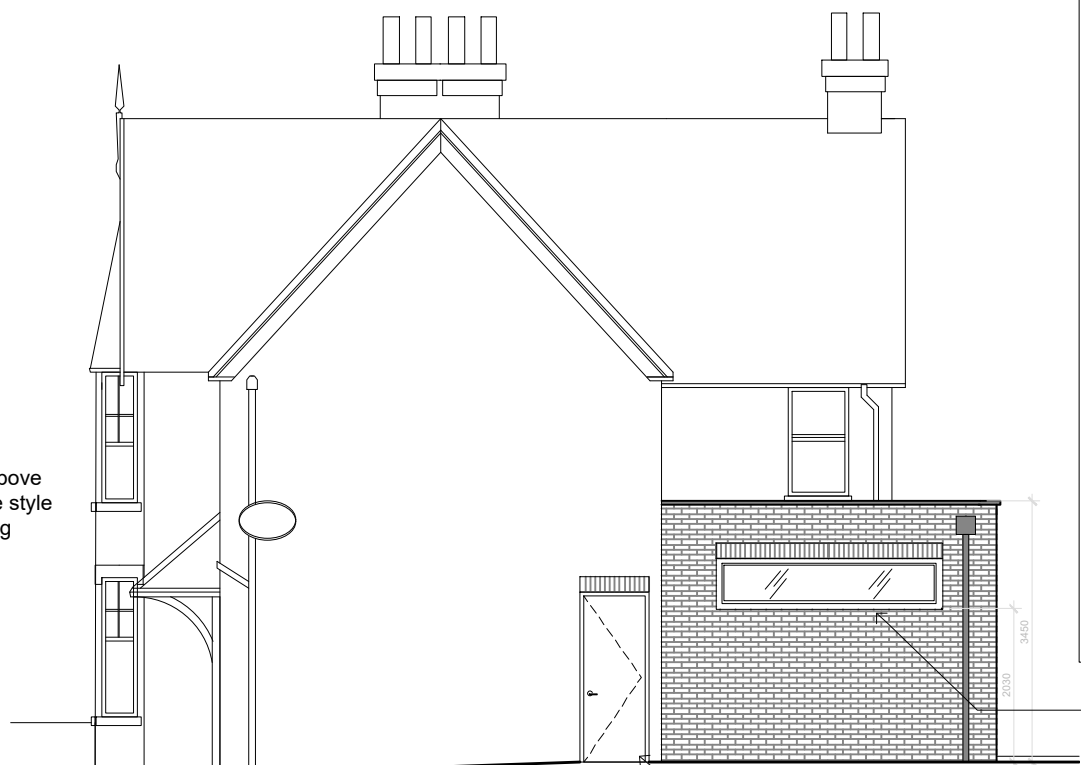


Proposed Side Elevation @ 1:100

- Material Key**
- Roof:**
- Flat GRP Roof
 - Aluminium parapet coping
 - Fixed flat rooflights (do not project above parapet)
- Walls:**
- New facing brickwork to match existing. Brick detailing to match existing
- Windows/doors:**
- Aluminium frame powder coated windows
 - Aluminium frame powder coated glazed doors
 - Aluminium frame powder coated bi-folding doors
- Rainwater goods:**
- Powder coated aluminium grey gutters and downpipes

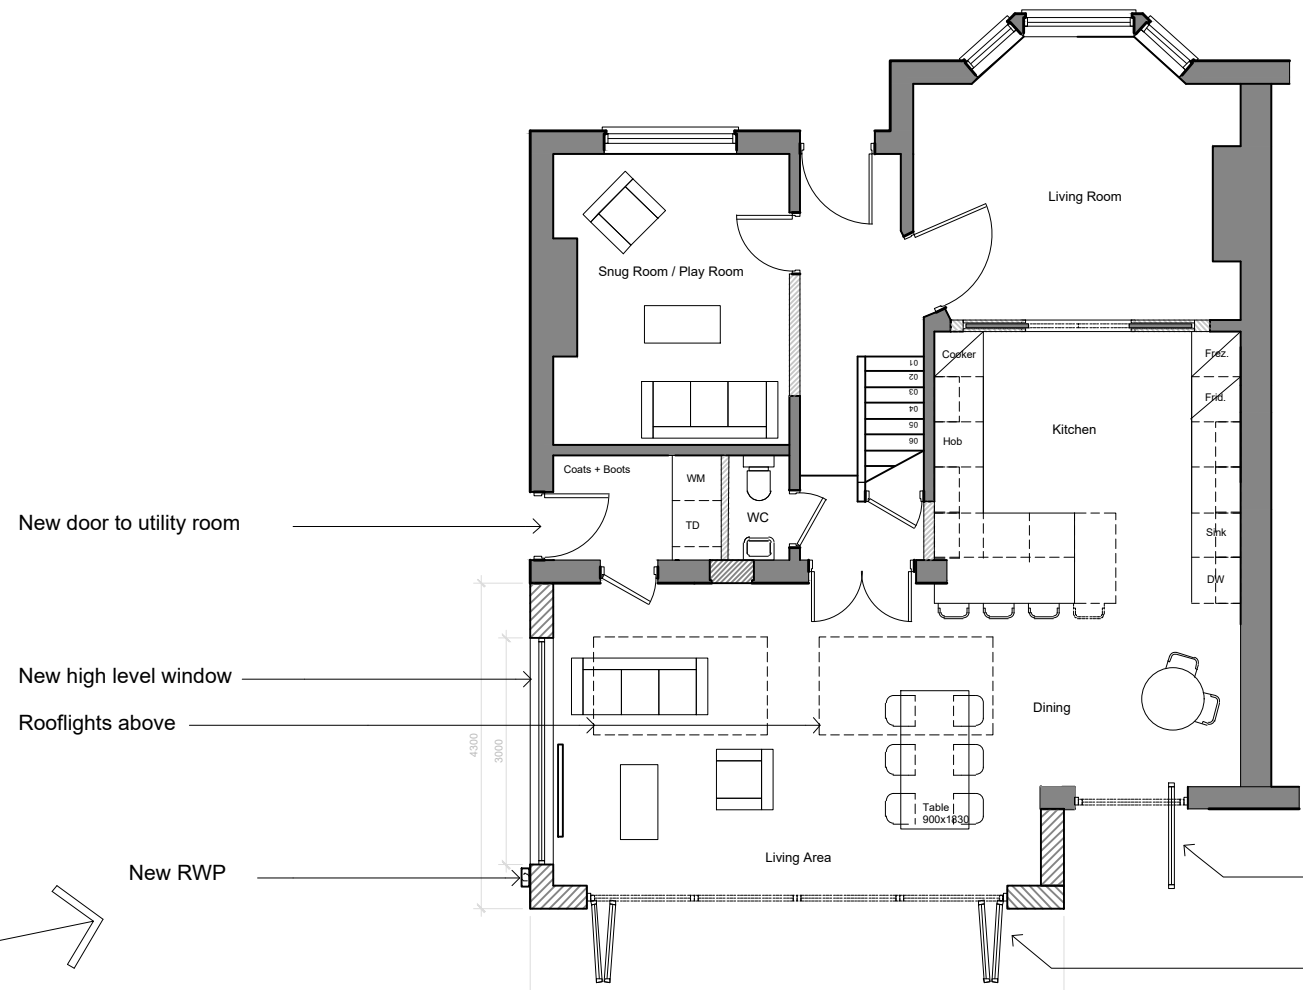


Proposed Ground Floor @ 1:100

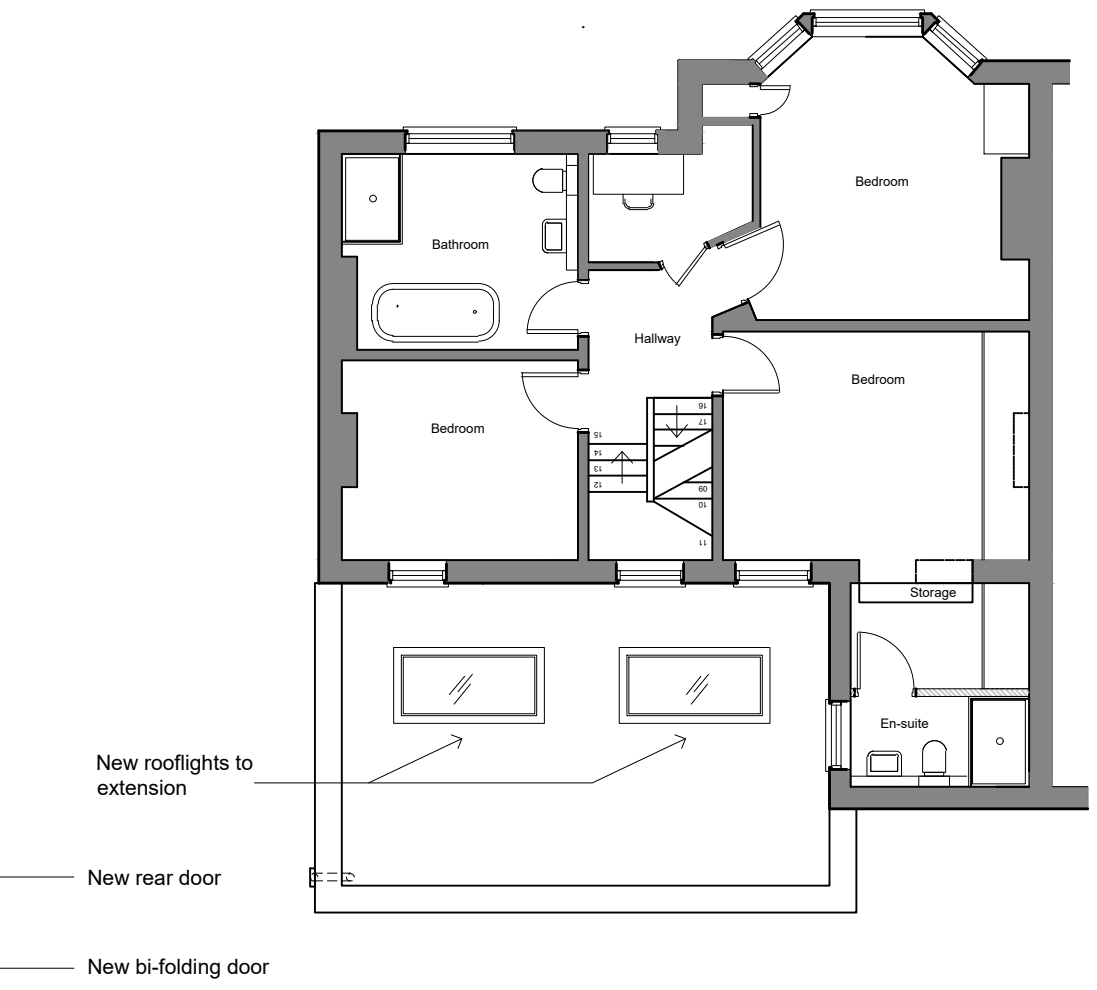

Proposed First Floor Plan @ 1:100



North

 

Rev	Date / Initials	Details
MICHAEL FRIEL ARCHITECT S		
PROJECT TITLE: 31 BROADMARK LANE EXTENSIONS AND ALTERATIONS		
DRAWING TITLE: Proposed Plans and Elevations		
DRAWING No: PL-003		REVISION:
DATE: 14.04.21	JOB No: 08	STATUS: Planning
DRAWN: MF		SCALE: 1:100 @ A3
		CHECKED: -