



THIS DRAWING TO BE READ IN CONJUNCTION WITH
STRUCTURAL ENGINEERS DETAILS & CALCULATIONS

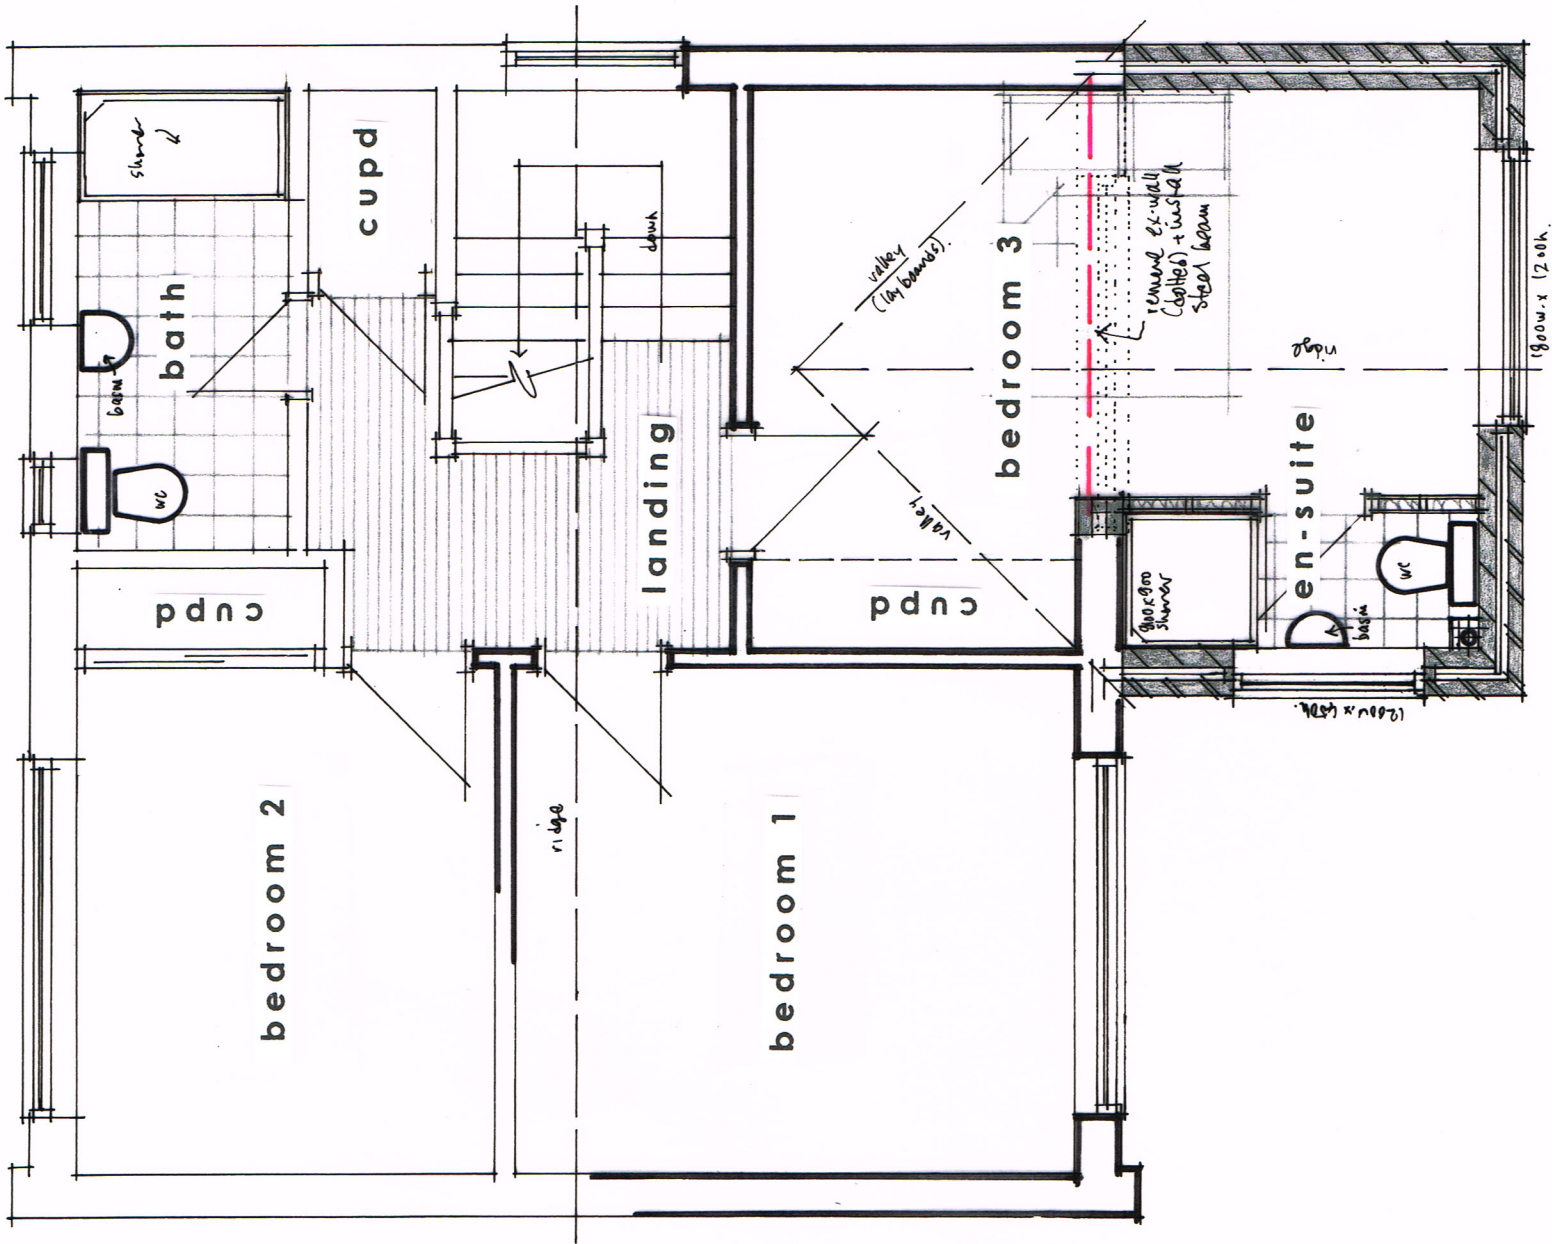

1st FLOOR PLAN 1:50 @ A3

 

Figured dimensions to take precedence over scaled dimensions. The contractor is to verify all dimensions on site before commencing any works. Any discrepancies whatsoever to be brought to the attention of the client immediately.

The copyright of this drawing is reserved and the drawing must not be disclosed without authority.

Project	WAVERLEY HOUSE, WAVERLEY ROAD, RUSTINGTON	
	Proposed 1st floor front extension	
Client	Mr & Mrs Turnham	
Drawing no.	RT/WR/03	
Scale	AS SHOWN	Date Jan 2021
Drawn By	WG	

WAYNE GANDER MCIAT
Chartered Architectural Technologist
98 Durrington Lane
WORTHING
West Sussex
BN13 2RQ
Tel/Fax 01903 694817
Email - waynegander08@gmail.com