

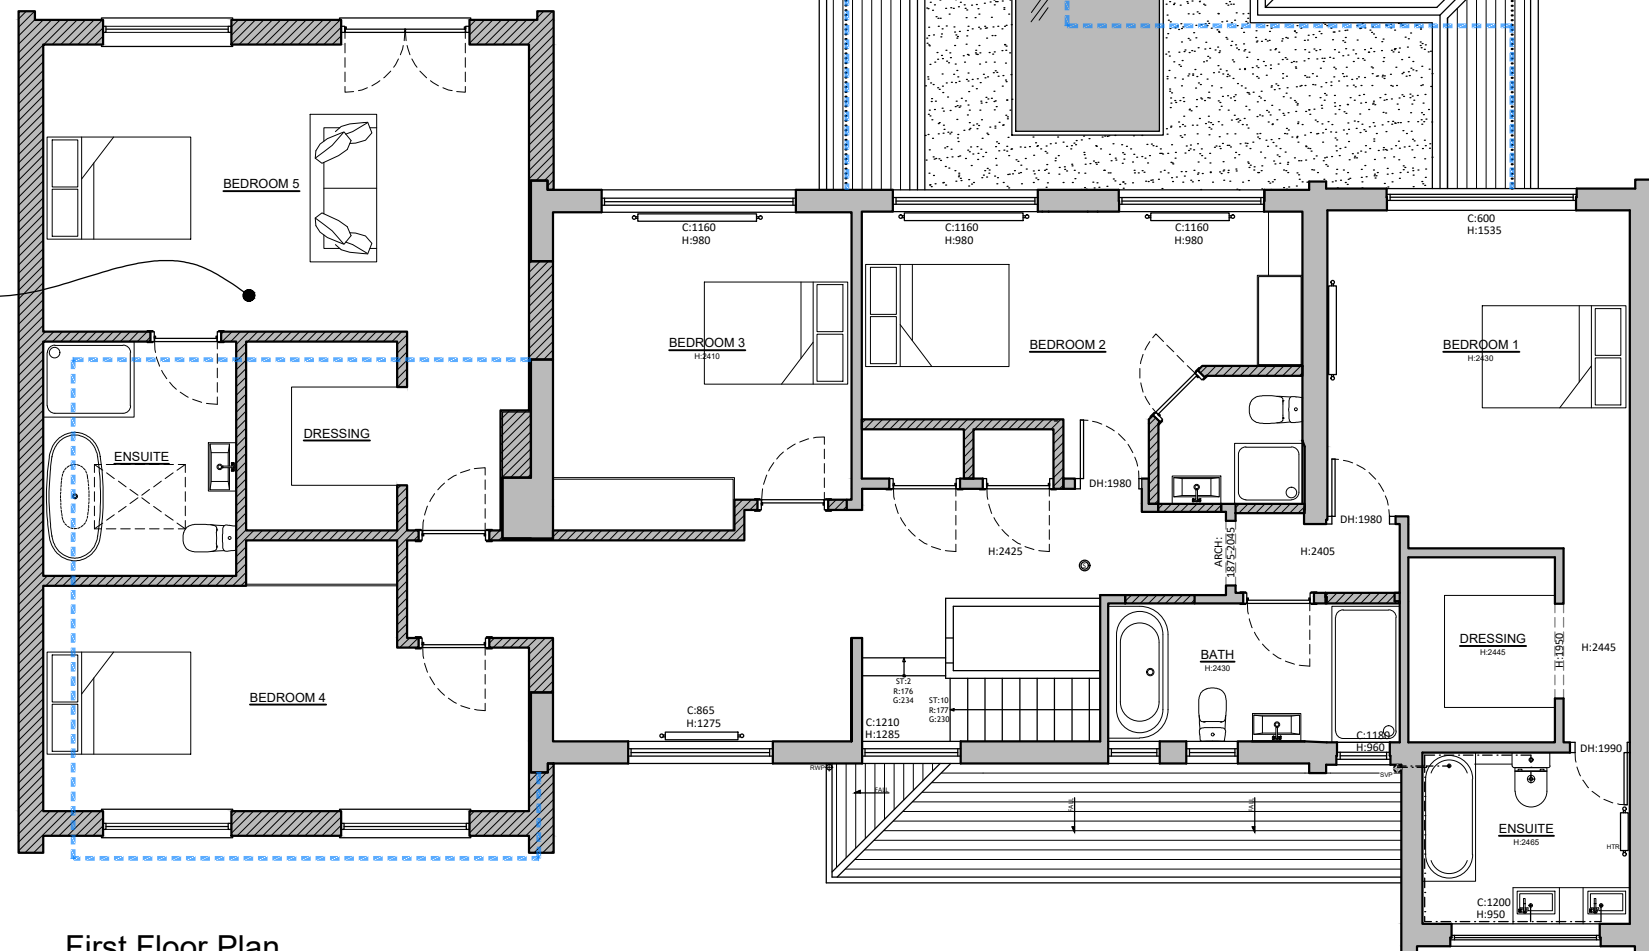
 
 


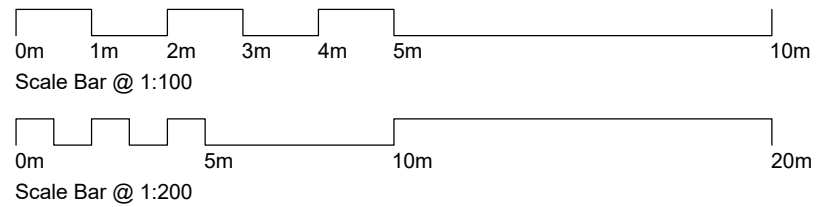


First Floor Plan

@ 1:100 Scale

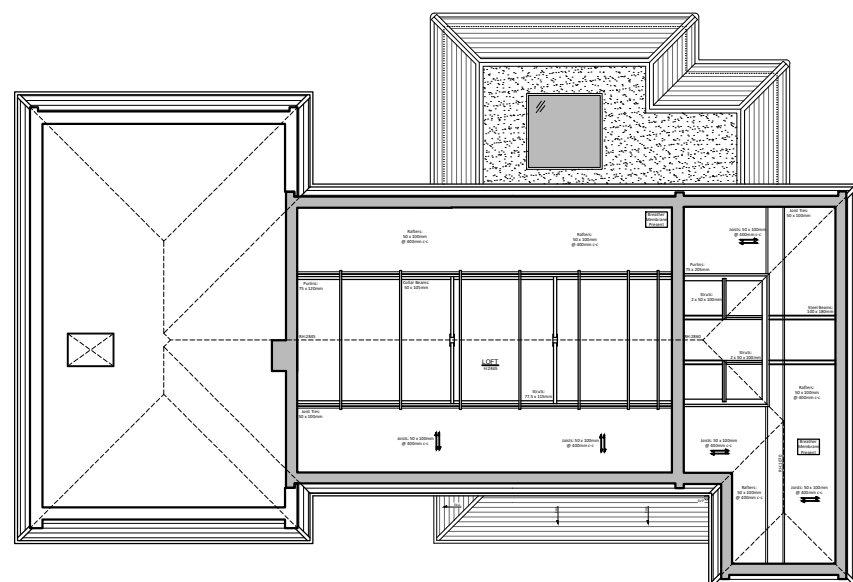

Loft Plan
@ 1:200 Scale

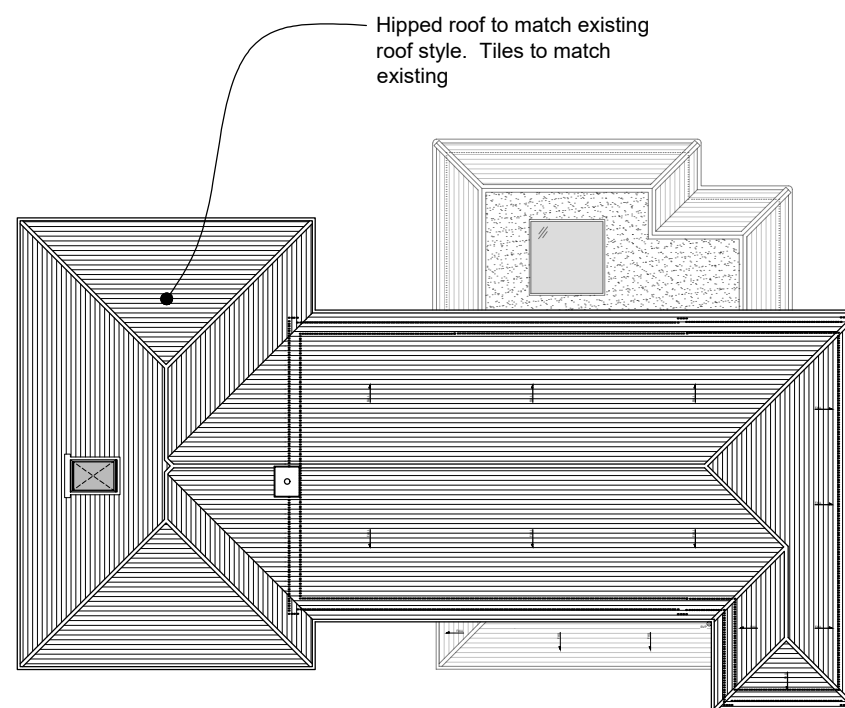

Roof Plan

@ 1:200 Scale

PLANNING

- > Notes:
 - > Issued for Planning Approval. Do not use for the purposes of ordering/purchasing.
 - > Figured dimensions to take precedence over scaling from drawing.
 - > Drawing to scales as noted. All dimensions in millimetres unless noted otherwise. Check all dimensions and levels on site.
 - > These drawings are subject to Planning and Building Regulation Approval or any other statute in law before construction commences.
 - > For details of all structural, mechanical and electrical works where mentioned, refer to relevant specialist's drawings, specification and documentation.
 - > If any discrepancies are found in the drawings these are to be brought to the attention of Daintree Design for rectification.
 - > Boundary lines are indicative only. Exact location of boundaries should be determined on site before work commences.
 - > Drawing to be printed in colour.

Rev	Date	Description	By	Chk
-----	------	-------------	----	-----



a: Daintree Design, Tower Point,
44 North Rd, Brighton, BN1 1YR.

t: 01273 286 683

e: hello@daintreedesign.co.uk

w: www.daintreedesign.co.uk

DAINTREE DESIGN

Client

Mr & Mrs Halford

Project

52 Sea Avenue, Rustington,
BN16 2DJ.

Title

Proposed:
First Floor, Loft & Roof Plans

Scale

As Noted @ A3 | April 2020

Drawing Number

D 1940 - 251 (~)