
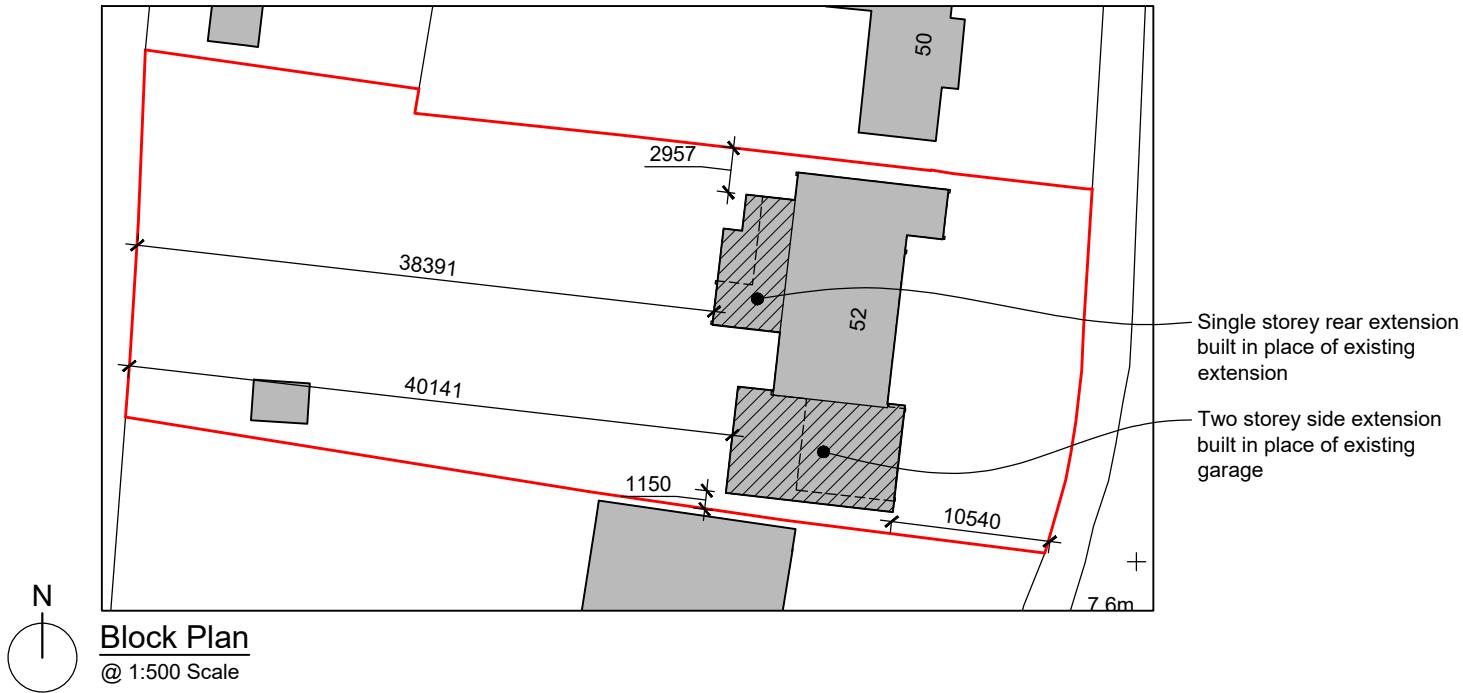


PLANNING

Notes:

- > Issued for Planning Approval. Do not use for the purposes of ordering/purchasing.
- > Figured dimensions to take precedence over scaling from drawing.
- > Drawing to scales as noted. All dimensions in millimetres unless noted otherwise. Check all dimensions and levels on site.
- > These drawings are subject to Planning and Building Regulation Approval or any other statute in law before construction commences.
- > For details of all structural, mechanical and electrical works where mentioned, refer to relevant specialist's drawings, specification and documentation.
- > If any discrepancies are found in the drawings these are to be brought to the attention of Daintree Design for rectification.
- > Boundary lines are indicative only. Exact location of boundaries should be determined on site before work commences.
- > Drawing to be printed in colour.

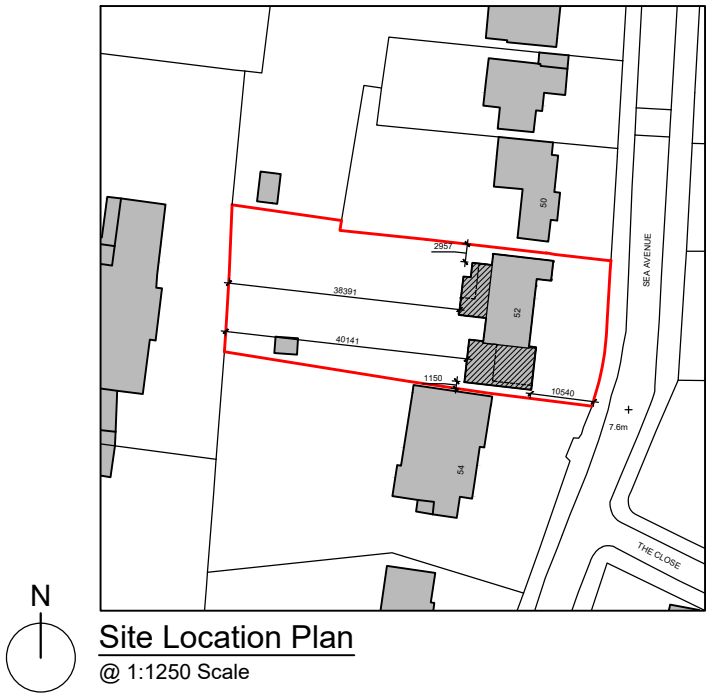

| Rev | Date     | Description     | By | Chk |
|-----|----------|-----------------|----|-----|
| A   | 10.05.20 | Site dims added | SC | ✓   |



DAINTREE DESIGN

a: Daintree Design, Tower Point,  
44 North Rd, Brighton, BN1 1YR.  
t: 01273 286 683  
e: hello@daintreedesign.co.uk  
w: www.daintreedesign.co.uk

Client

Mr & Mrs Halford

Project

52 Sea Avenue, Rustington,  
BN16 2DJ.

Title

Proposed:  
Site Plans

Scale

As Noted @ A3

Date

April 2020

Drawing Number

D1940 - 150(A)

