


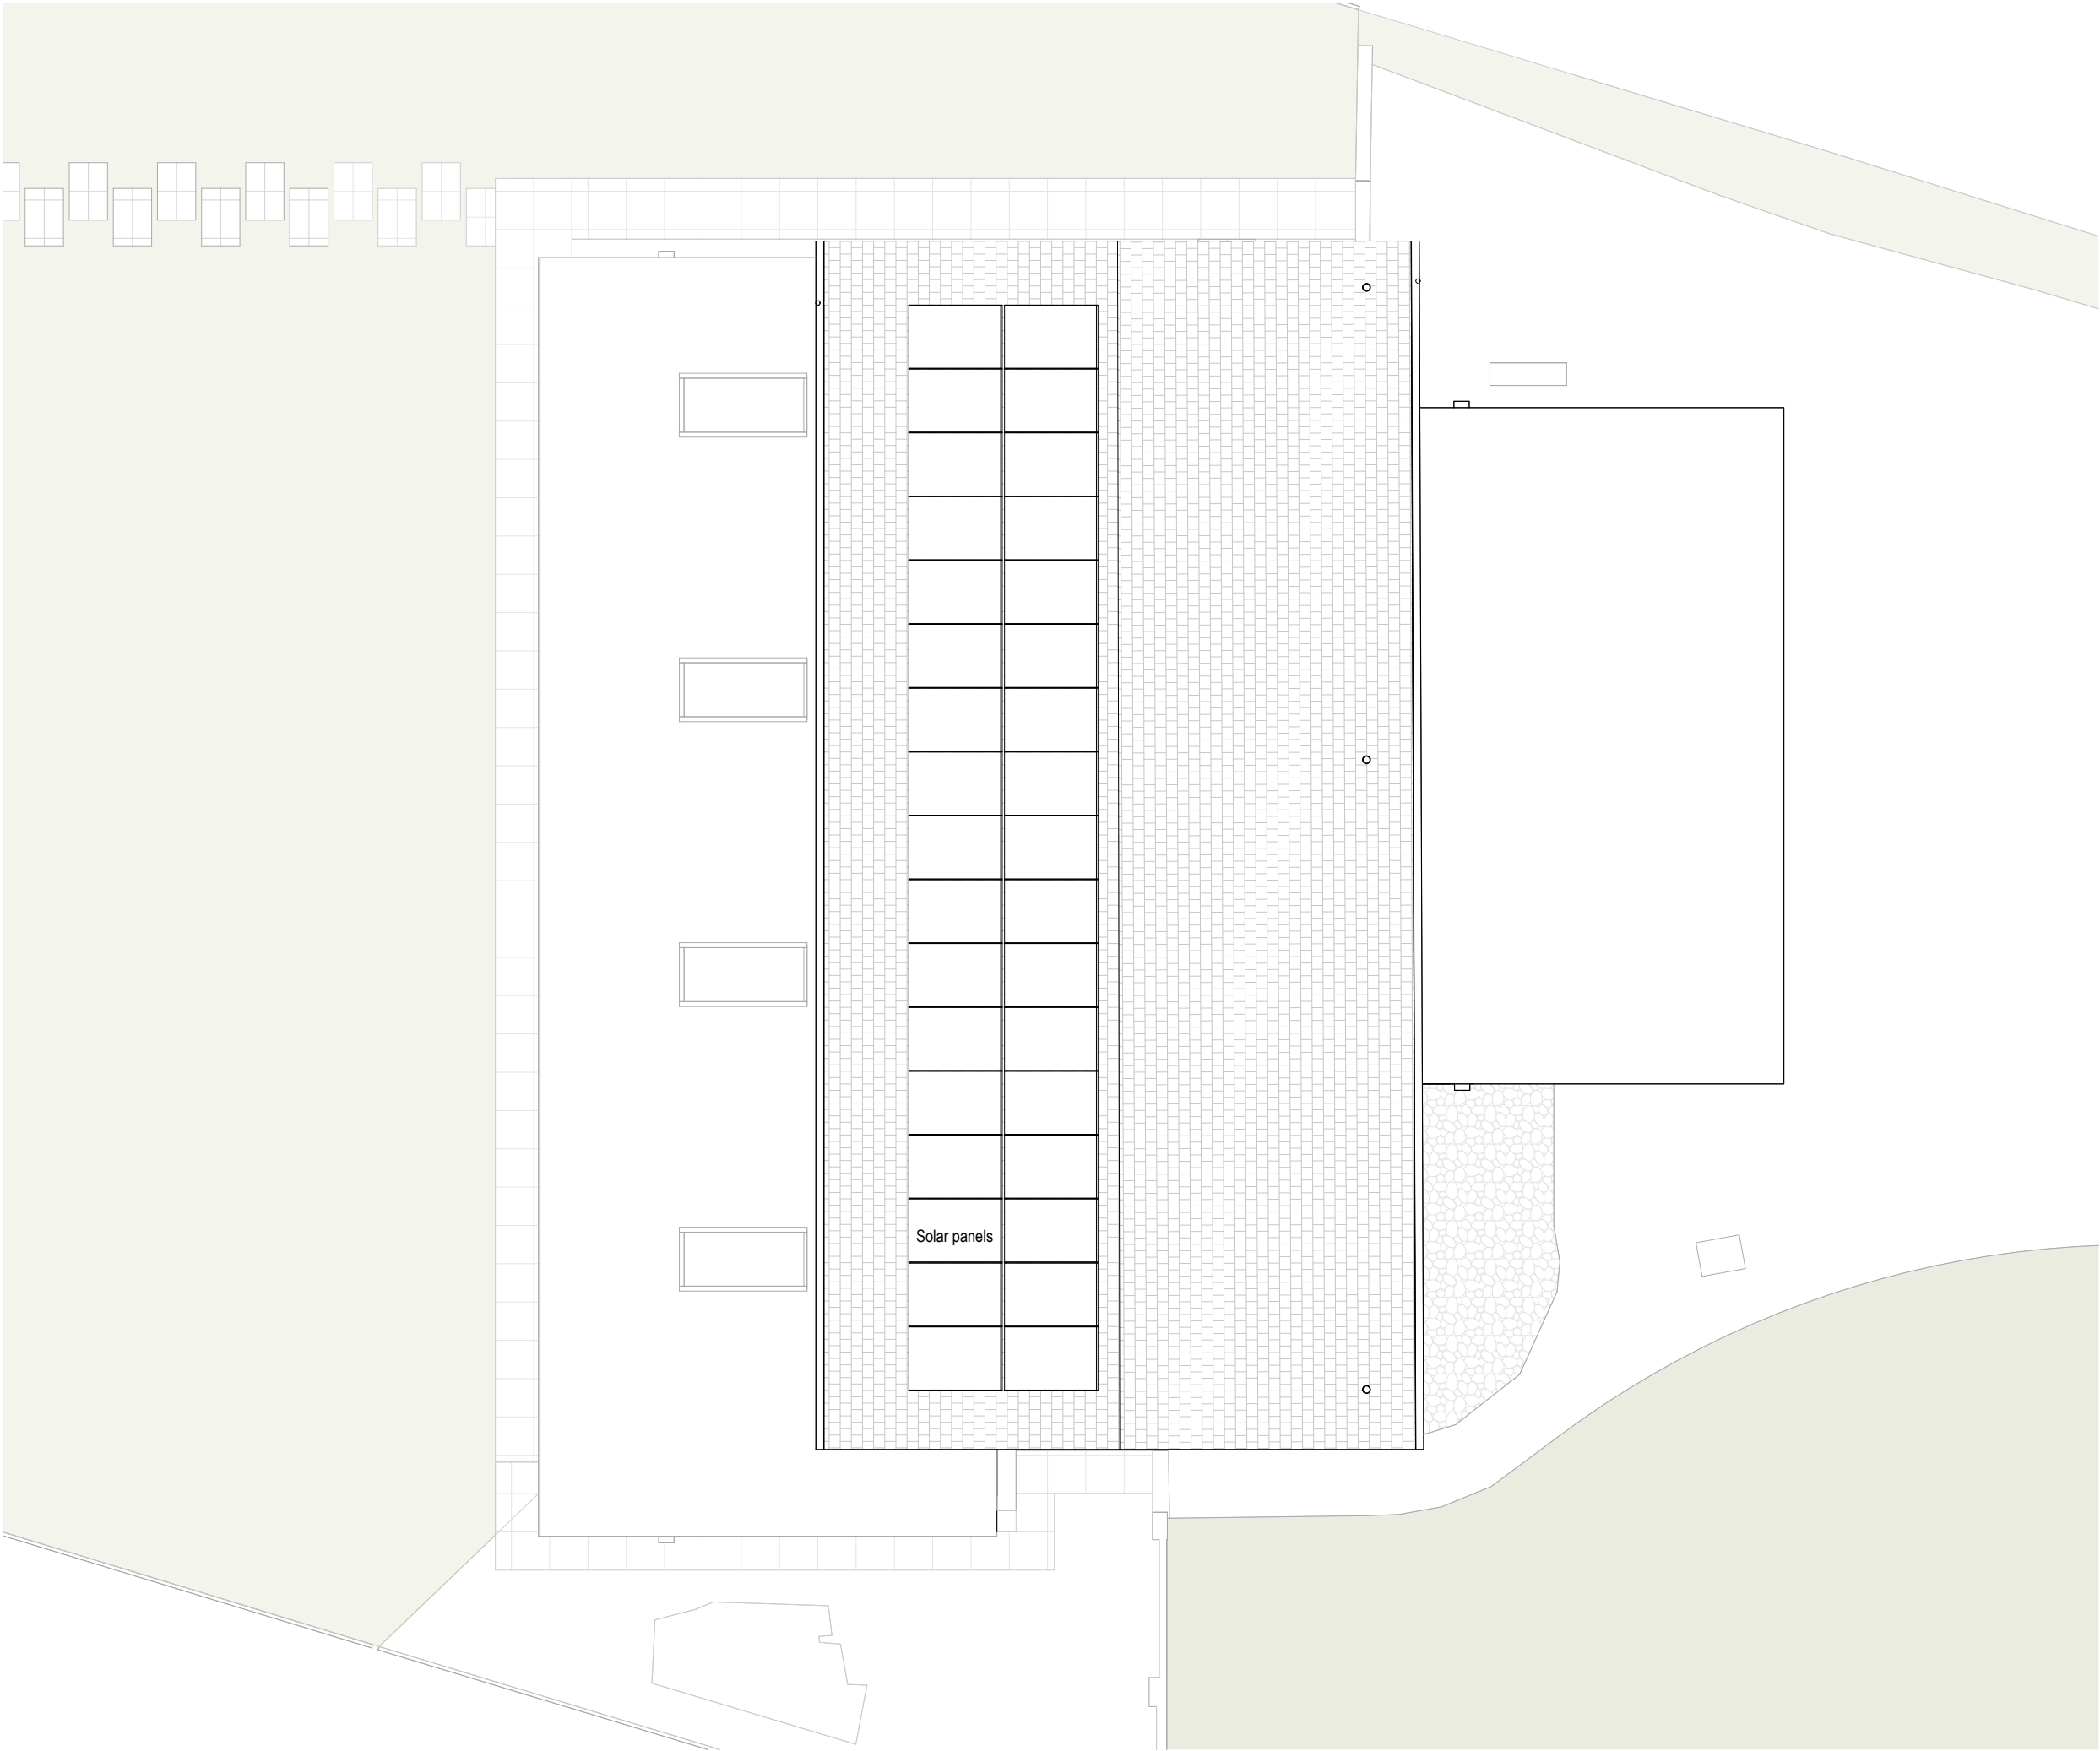

| Revisions |             |          |    |
|-----------|-------------|----------|----|
| No.       | Description | Date     | By |
|           |             |          |    |
|           |             |          |    |
|           |             |          |    |
| 1         | Planning    | 17-04-26 |    |

Notes:

GENERAL NOTES:

All dimensions & levels are preliminary and approximate and subject to utilities search, legal boundaries and detailed layouts/ design development through consultation.

Dimensions are to be checked on site by contractor & sub contractors prior to commencement of work, any discrepancies are to be highlighted immediately to the architects.



Project No.    Project Name:

**700      41 Angmering Lane**

Drawing Name:

**Proposed Roof Plan**

|             |             |                          |
|-------------|-------------|--------------------------|
| Drawing No. | Revision:   | Suitability Description: |
| <b>P010</b> | <b>P1</b>   | <b>PLANNING</b>          |
| Drawn: MS   | Checked: GF | Orig Paper Size: A3      |