


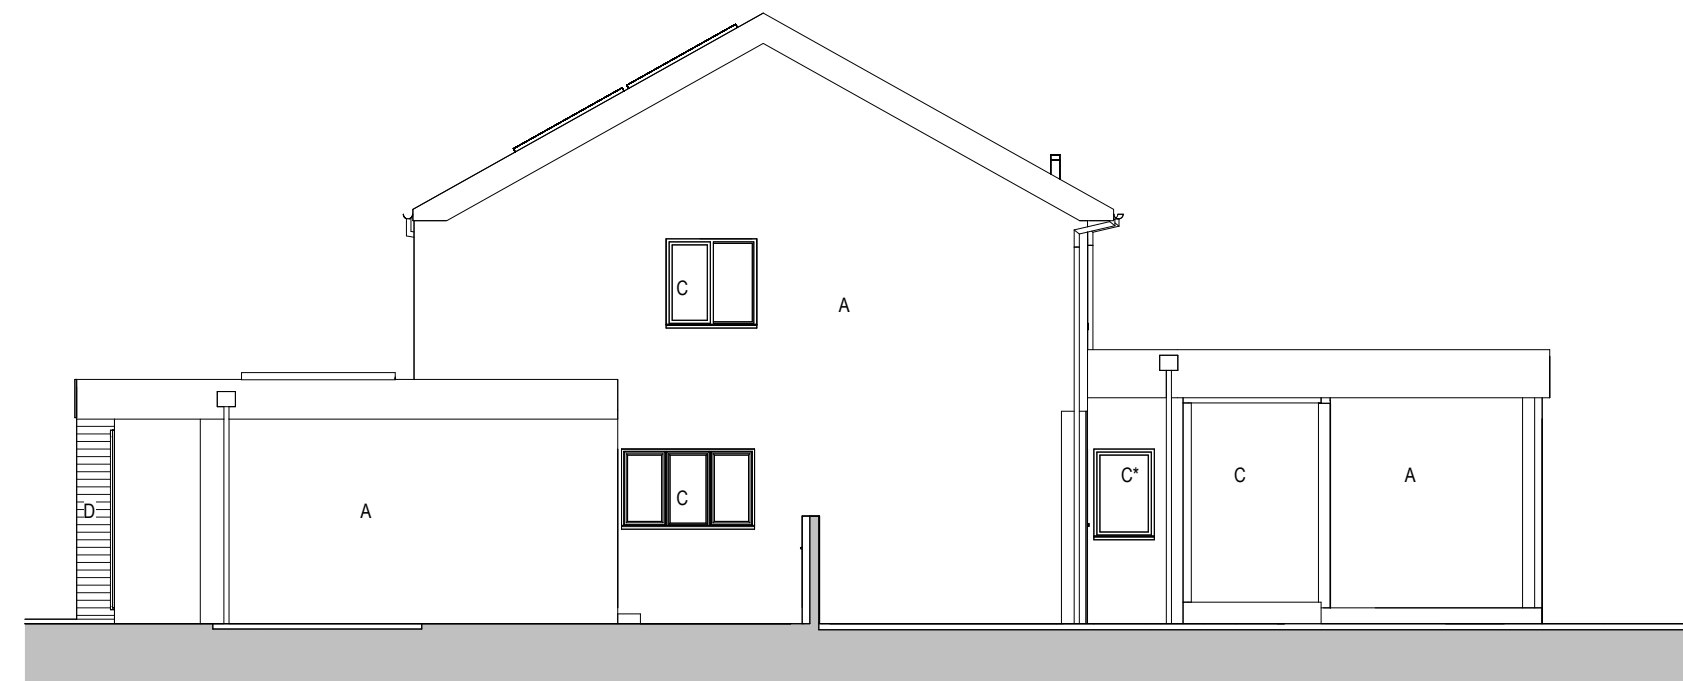

Proposed South Elevation
1 : 100



Proposed East Elevation
1 : 100

Revisions			
No.	Description	Date	By
1	Planning	17-04-26	

Notes:

GENERAL NOTES:

All dimensions & levels are preliminary and approximate and subject to utilities search, legal boundaries and detailed layouts/ design development through consultation.

Dimensions are to be checked on site by contractor & sub contractors prior to commencement of work, any discrepancies are to be highlighted immediately to the architects.

Biodiversity Enhancement Statement

This application seeks to protect and improve the existing on-site natural environment by building on existing areas of hardstanding.

- KEY**
A - White render
B - Grey concrete tiles
C - Glass
C* - Obscured glass
D - Timber cladding

Scale 1 to 100



Project No. Project Name:

700 41 Angmering Lane

Drawing Name:

Proposed Elevations

Drawing No.	Revision:	Suitability Description:
P011	P1	PLANNING
Drawn: MS	Checked: GF	Orig Paper Size: A3

FRESH Architects

T 07703682107 | 07393913140
info@fresh-architects.co.uk | www.fresharchitects.co.uk

Use figured dimensions only. All levels and dimensions to be checked. This drawing is to be read in conjunction with all other relevant drawings and specifications.
© FRESH Architects Ltd. All rights reserved