


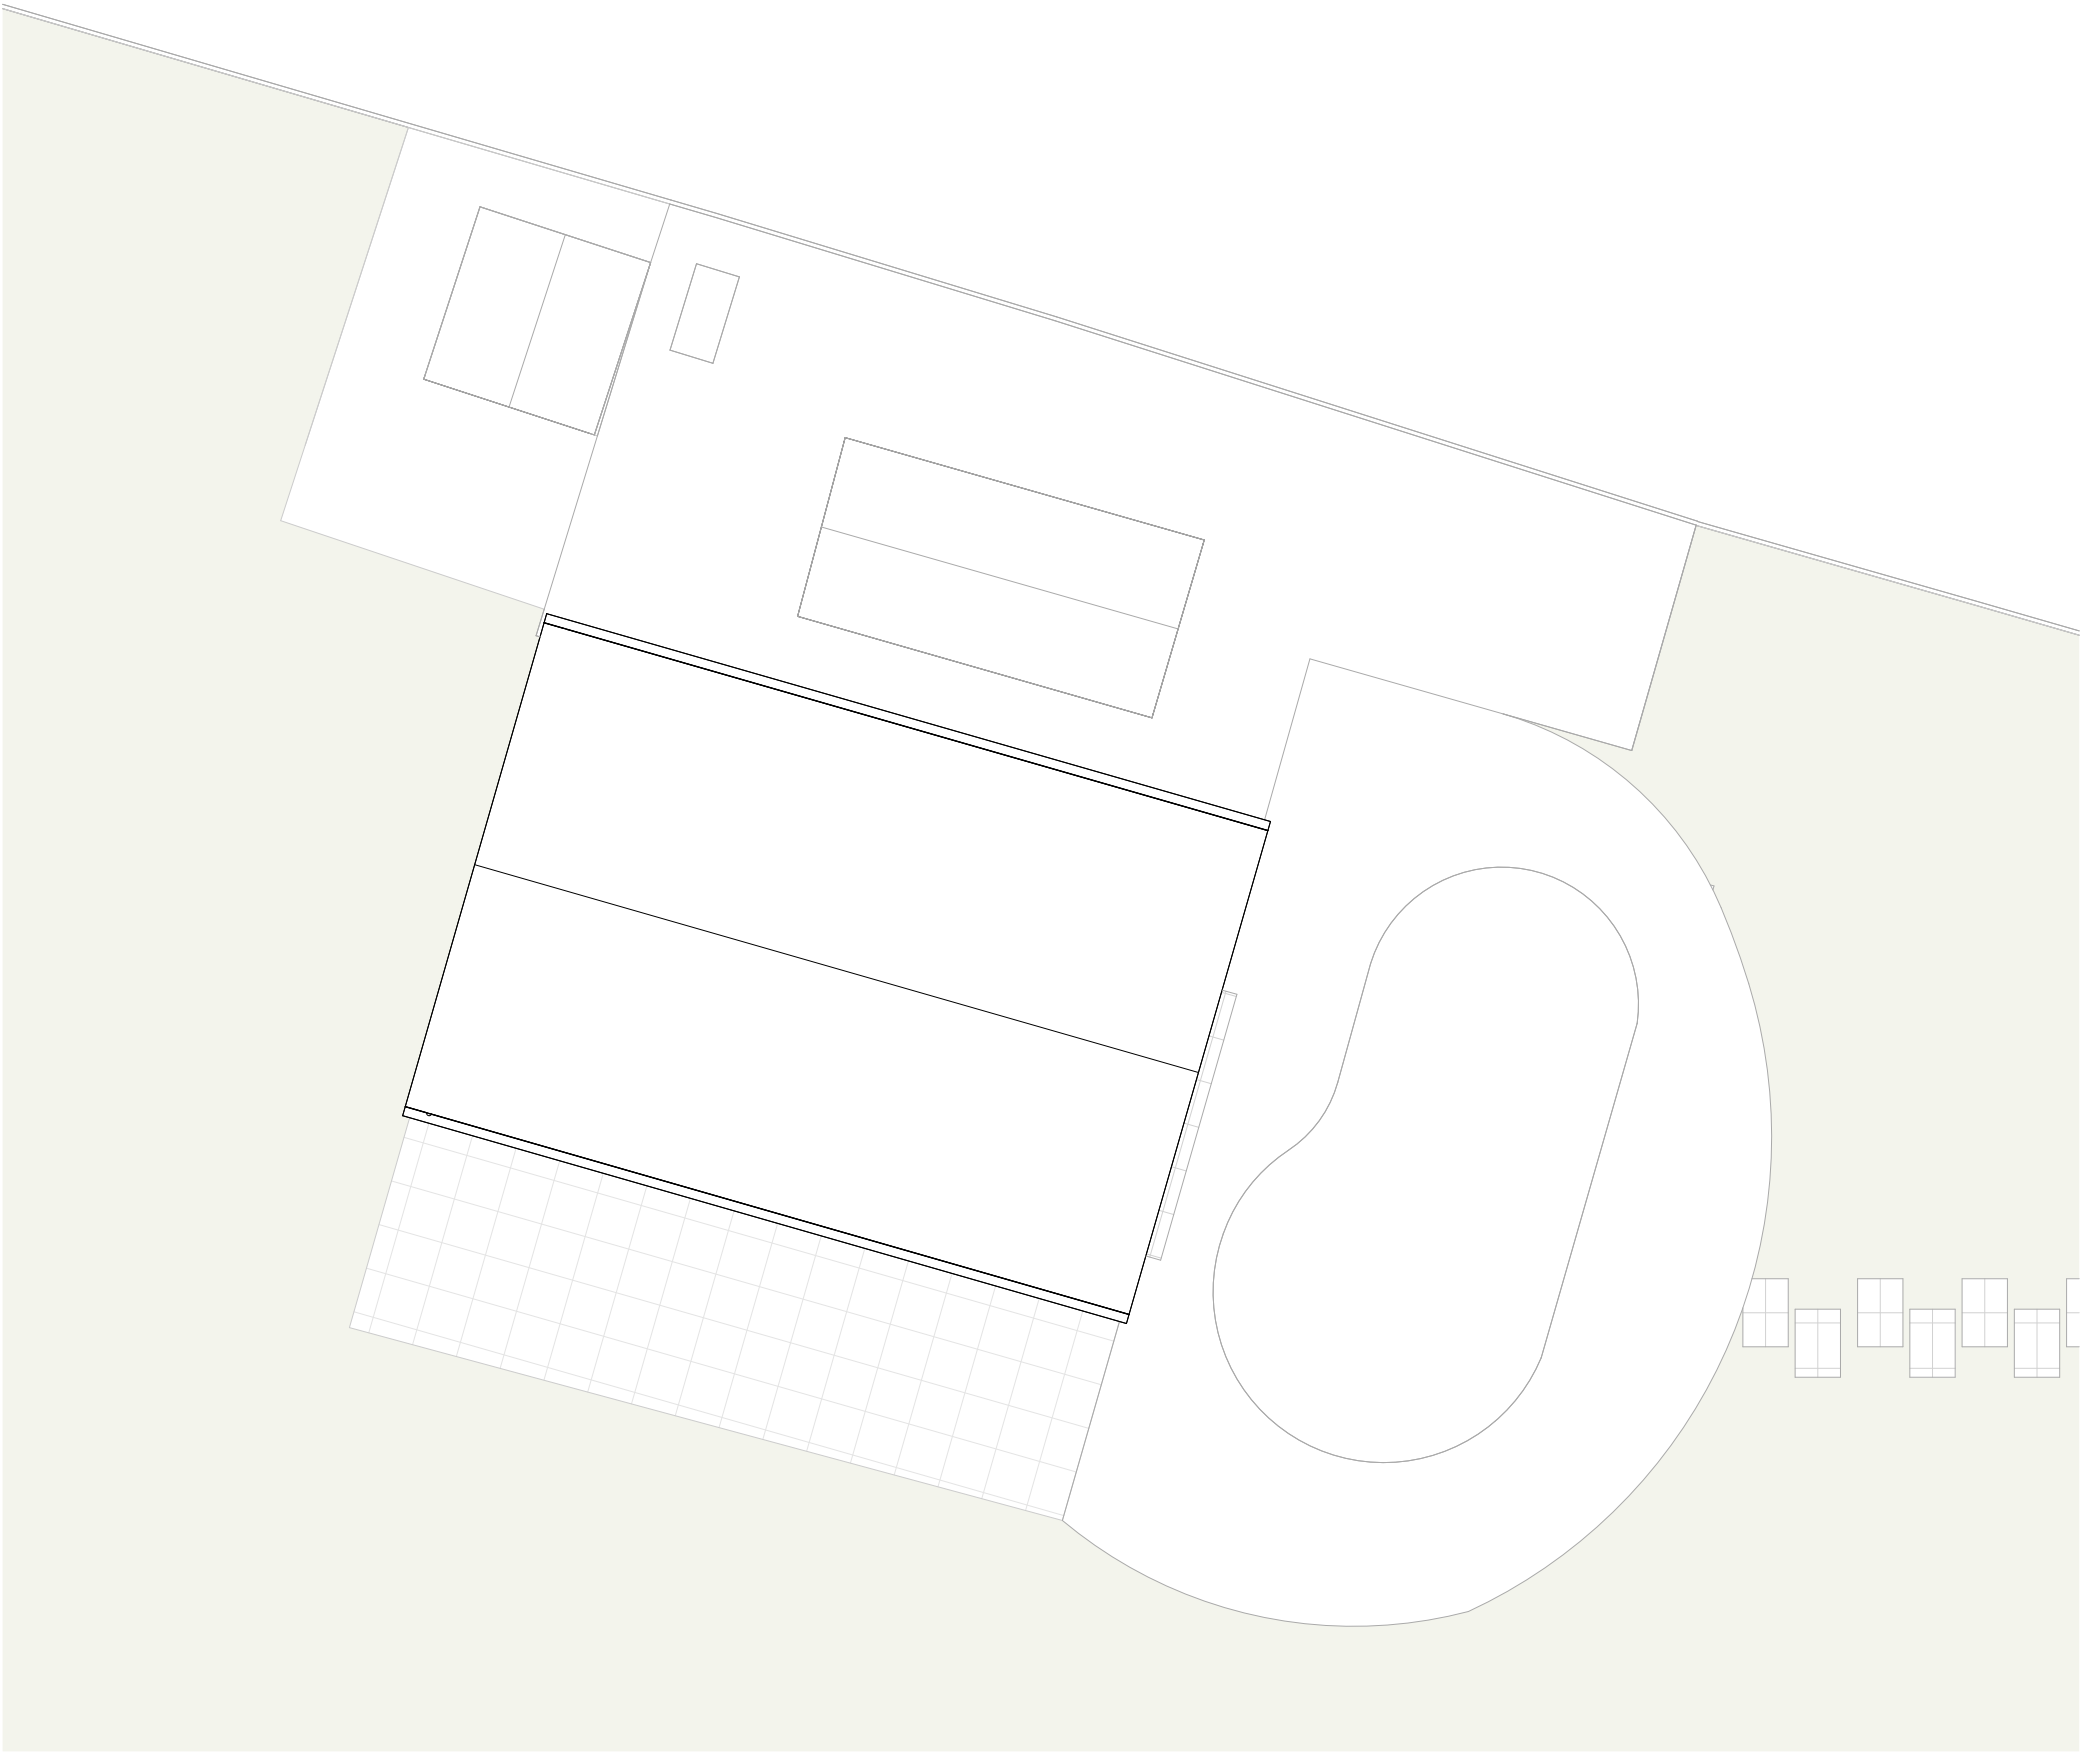

Revisions			
No.	Description	Date	By
4	Revised plans	05-05-26	
3	Planning	17-04-26	
2	Revised Issue	07-04-26	
1	First Issue	27-02-26	

Notes:

GENERAL NOTES:

All dimensions & levels are preliminary and approximate and subject to utilities search, legal boundaries and detailed layouts/ design development through consultation.

Dimensions are to be checked on site by contractor & sub contractors prior to commencement of work, any discrepancies are to be highlighted immediately to the architects.



Project No.

Project Name:

700

41 Angmering Lane

N

Drawing Name:

Proposed Pool Room Roof Plan

Drawing No.	Revision:	Suitability Description:
P015	P4	INFORMATION
Drawn: MS	Checked: GF	Orig Paper Size: A3