


General Notes:

Do not scale dimensions from this drawing, unless for Planning purposes.

The Contractor is responsible for checking all dimensions on site prior to commencement of the works.

This drawing is to be read in conjunction with the specification.

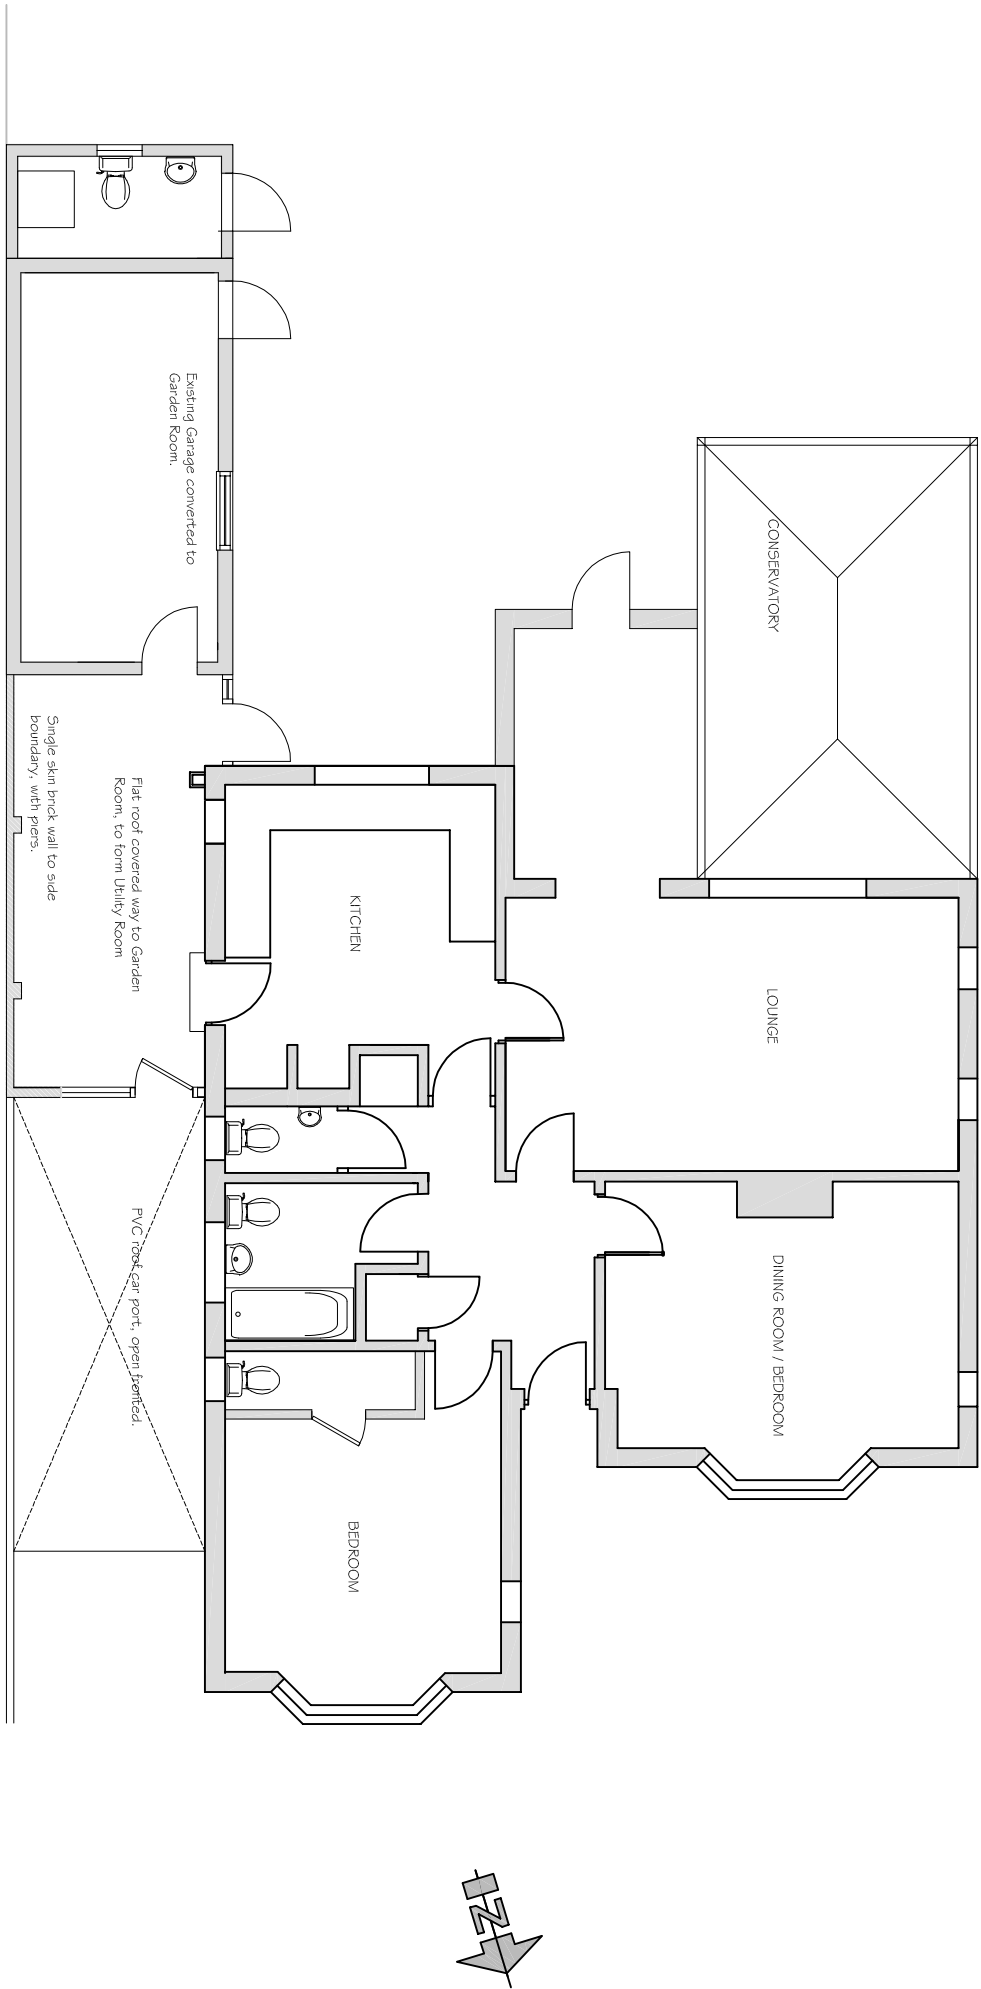

A
24/04/2017
Window added to south elevation

Brian Elstone Surveying Services Ltd Brian Elstone, MCIOB, RMAPS, MCABE Building Surveyor and Architectural Consultant Registered CDM Coordinator 14 Sutton Avenue, Rustington, West Sussex, BN16 2ET Phone: 01903 784884, Mobile: 07710 593021, Email: brian@elstone.biz		Client: J. Langton & S. Scott, 12 Sutton Avenue, Rustington, BN16 2ET	
		Project: Utility Room and Carport	
		Drawing Title: Floor Plan	
		Drawing Number: 1223/102	Revision: A