


THIS DRAWING IS FOR :
PLANNING
PURPOSES ONLY
Not to Be Used for Construction

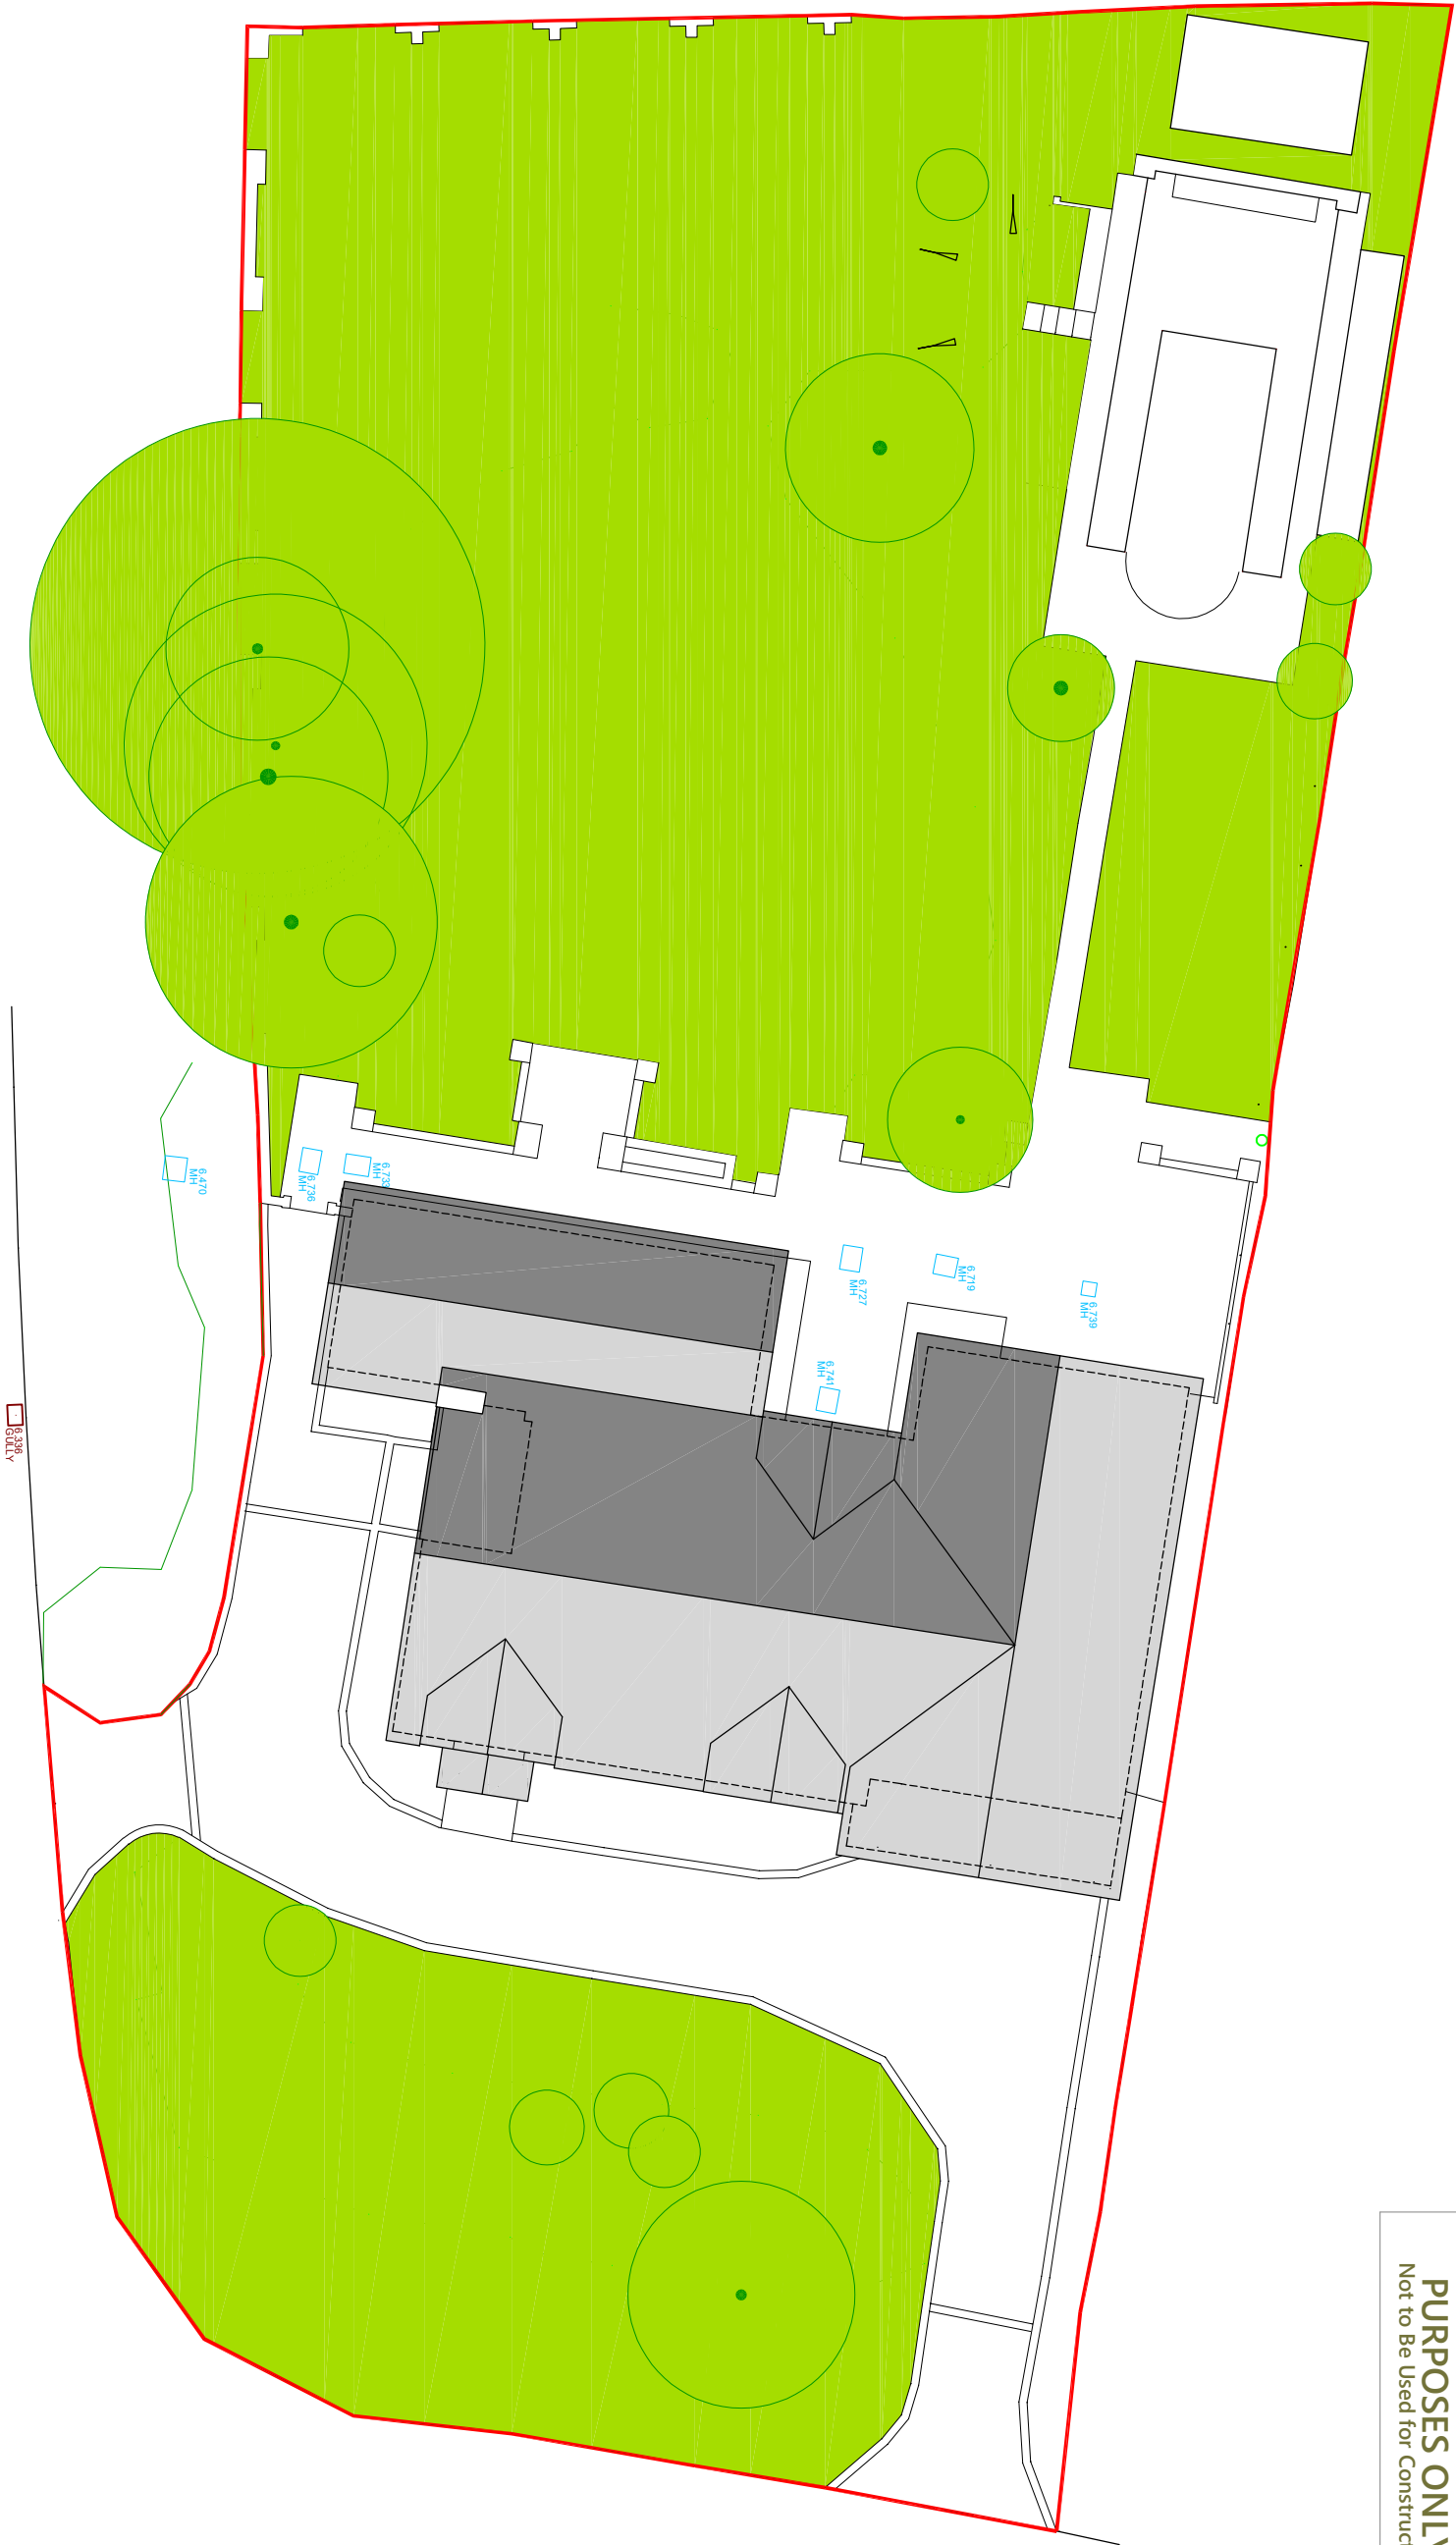

Existing Site Plan

Scale 1:200

This drawing is copyright of more than architecture ltd ©


CLIENT **Mr & Mrs Wood**
PROJECT **10 West Mead, East Preston**
DRAWING TITLE **Existing Site Plan**

DATE **March 2019**
DWG NO. **181/ 0.002**
SCALE **1:200 @ A3**
REVISION **02** DATE **09.04.19**

NOTES

This drawing is copyright and shall not be reproduced nor used for any other purpose without the written permission of the architects. This drawing must be read in conjunction with all other related drawings and documentation. Permission is granted to scale from this drawing for the purposes of Local Authority Planning Approval only. Please verify that the information is correctly printed to scale by checking the control bar.

1:1 0mm 20 40 60

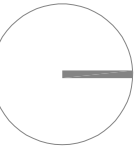

THIS IS A
COLOURED DRAWING
If this box does not appear Red, the drawing
may not be represented properly

randell design group
architecture | interior design | project management

RIBA 
Chartered Practice
more studio halls orchard barn
apudram, PO20 7FD
+44 (0) 1243 214 204
mail@randelldesigngroup.com
www.randelldesigngroup.com