


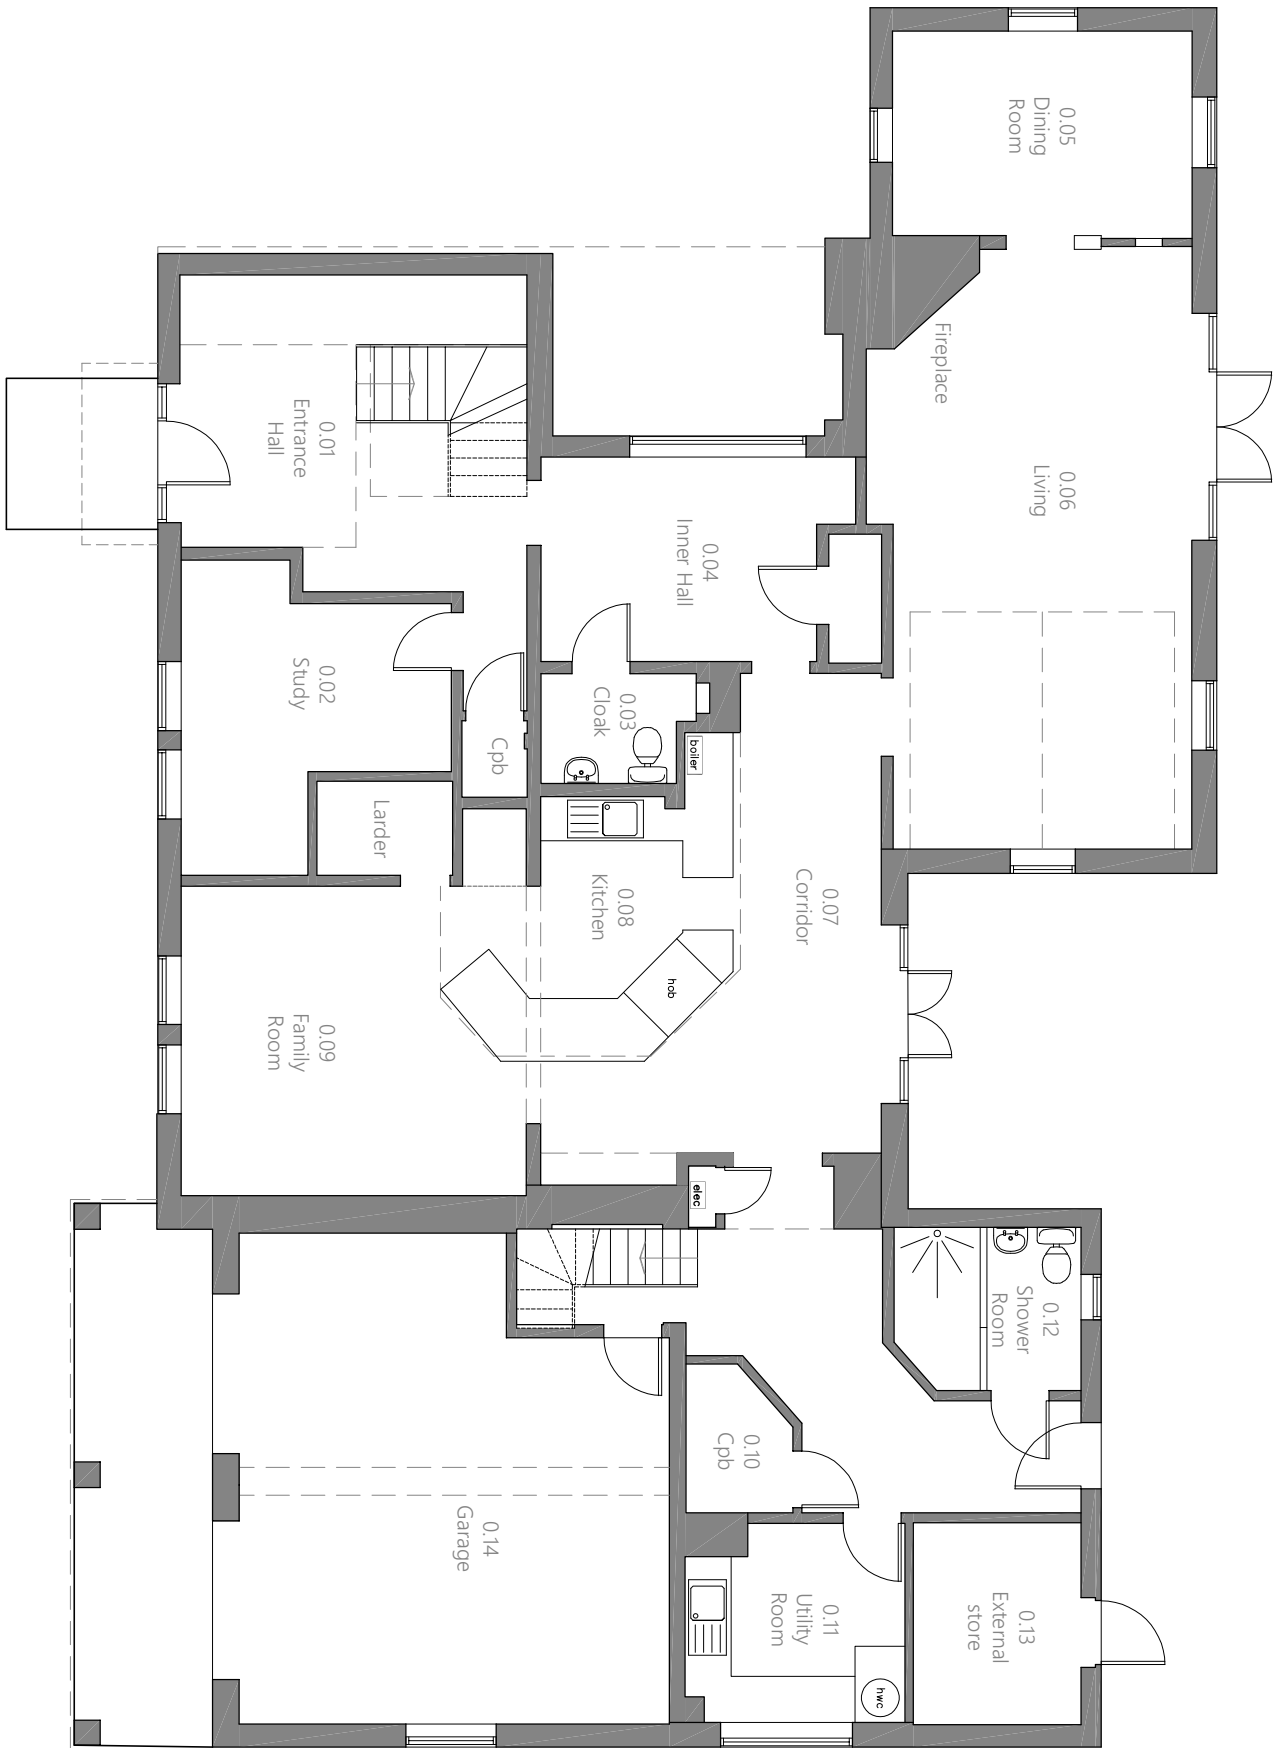

Legend  
—— Skelling/bulkhead/wall above

**Existing Ground Floor Plan**


Scale 1:100

This drawing is copyright of more than architecture ltd ©

CLIENT **Mr & Mrs Wood**  
PROJECT **10 West Mead, East Preston**  
DRAWING TITLE **Existing Ground Floor Plan**

DATE **March 2019**  
DWG NO. **181/ 0.101**  
SCALE **1:100 @ A3**  
REVISION **01** DATE **15.03.19**

NOTES  
This drawing is copyright and shall not be reproduced nor used for any other purpose without the written permission of the architects. This drawing must be read in conjunction with all other related drawings and documentation. Permission is granted to scale from this drawing for the purposes of Local Authority Planning Approval only. Please verify that the information is correctly printed to scale by checking the control bar.

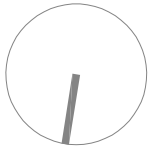

1:1 0mm 20 40 60

THIS IS A  
**COLOURED DRAWING**  
If this box does not appear Red, the drawing may not be represented properly

**randell design group**  
architecture | interior design | project management

**RIBA** Chartered Practice  
more studio halls orchard barn  
apudram PO20 7FD  
+44 (0) 1243 214 204  
mail@randelldesigngroup.com  
www.randelldesigngroup.com