



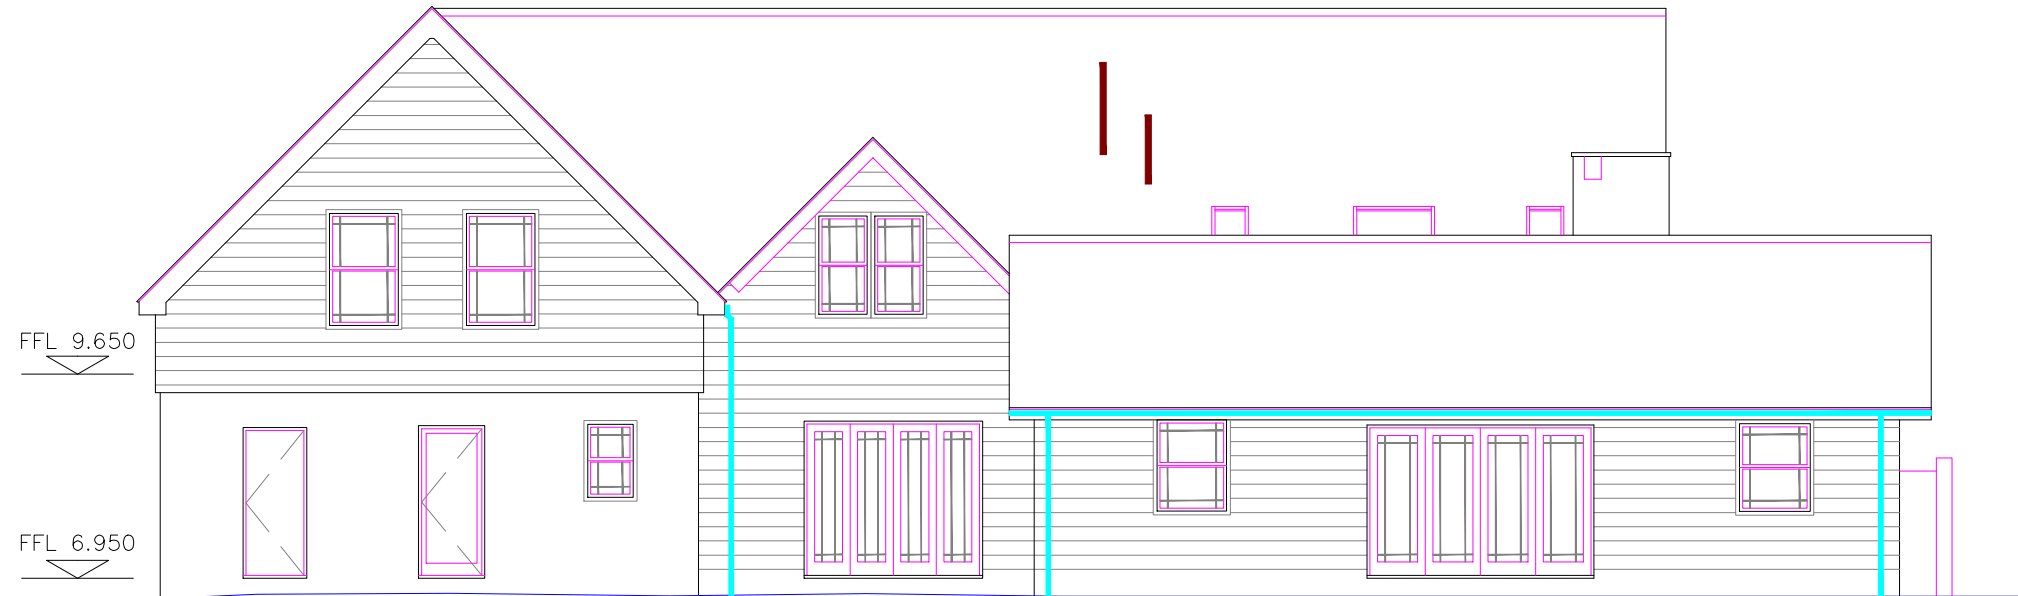


EAST ELEVATION 1:100

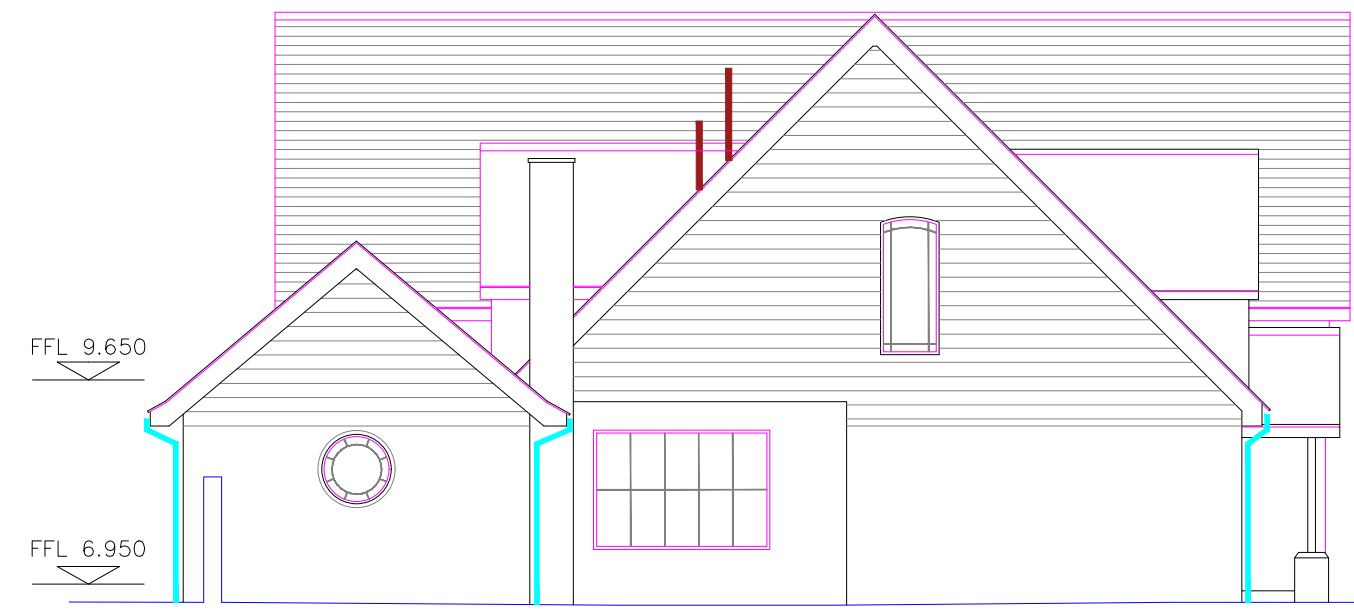

WEST ELEVATION 1:100



SOUTH ELEVATION 1:100

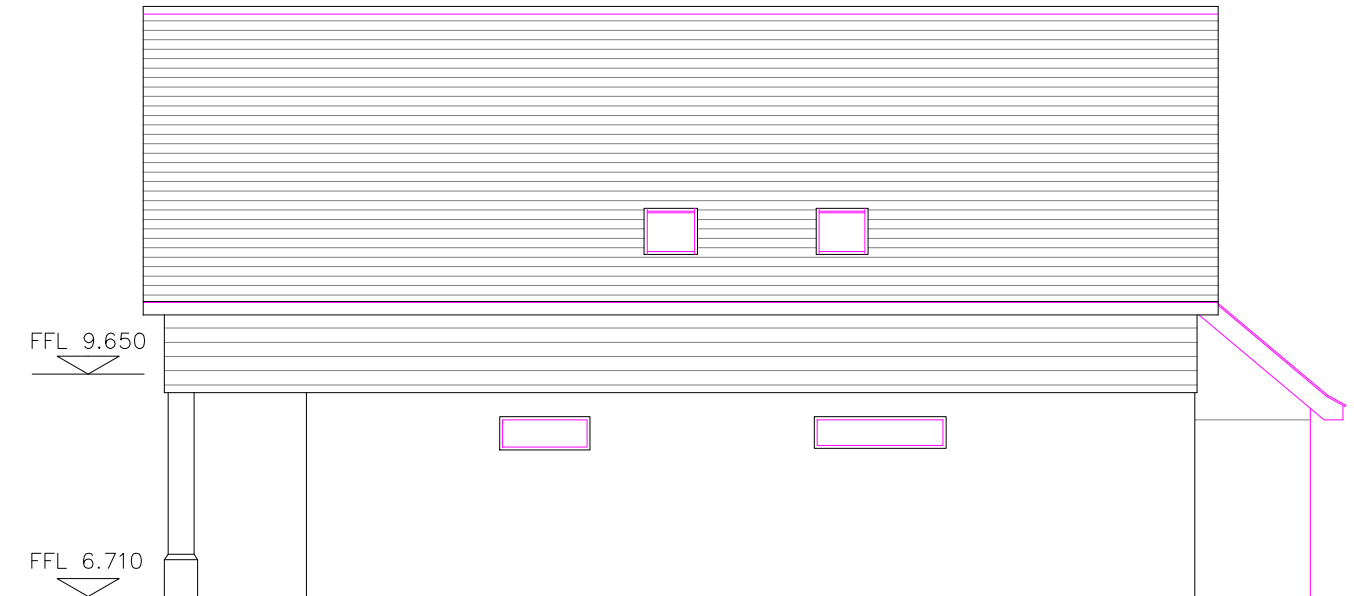

NORTH ELEVATION 1:100



NOTES
Survey accurate at time of site attendance. Do not scale from printed drawings except for planning purposes.

Grid is based on ordnance survey national grid fixed by GPS satellite active network. Levels are related to the ordnance survey GPS active Network and transformed using the OSGM15 & OSTN15 model.


Although this is a digital survey the accuracy and amount of detail shown is only commensurate with the graphical scale of mapping as specified. Care should be exercised when working to larger scales.

Visible features in the vicinity of the boundaries as shown above, may not represent the extent of legally conveyed ownership.

Whilst every effort has been made to achieve accuracy on this plan, CRUCIAL clearance dimensions, levels and invert levels should be checked prior to design and construction.

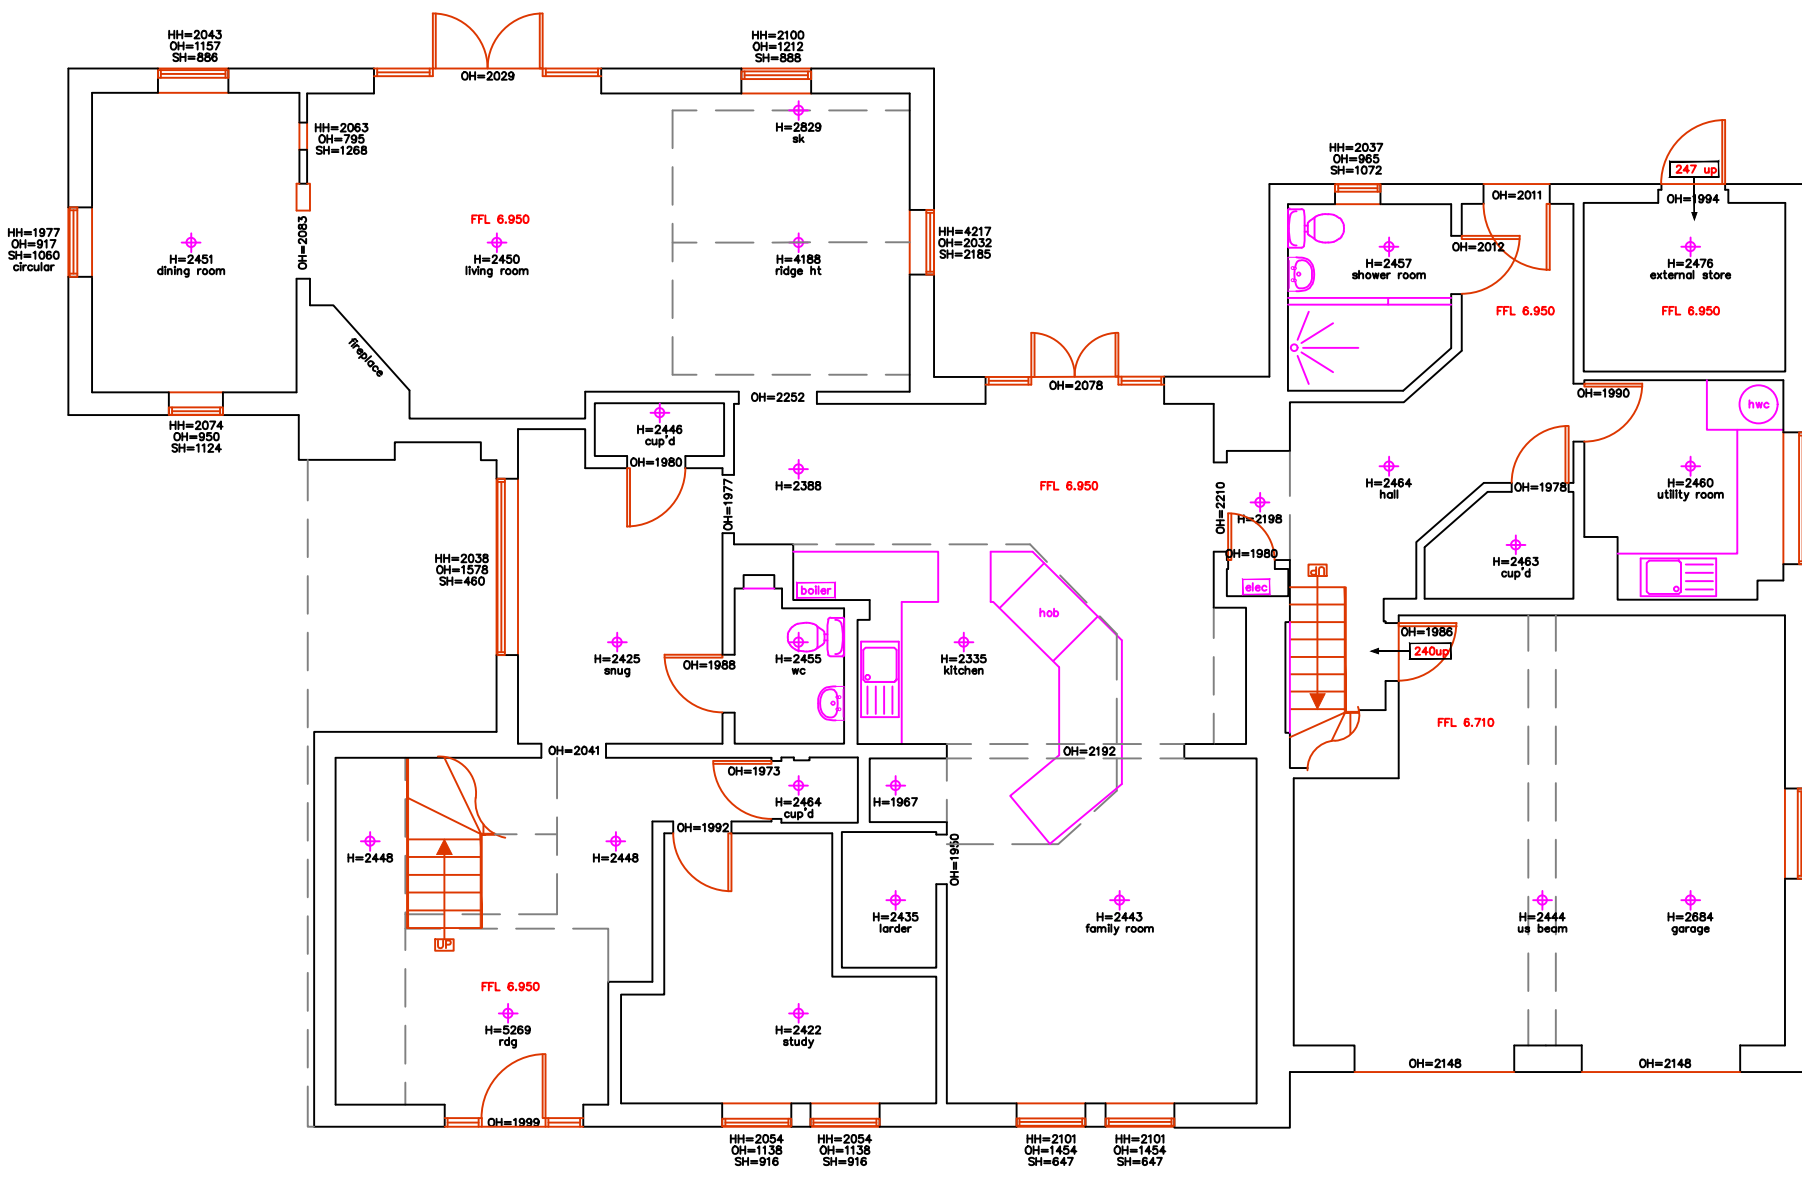 

GROUND FLOOR PLAN 1:100

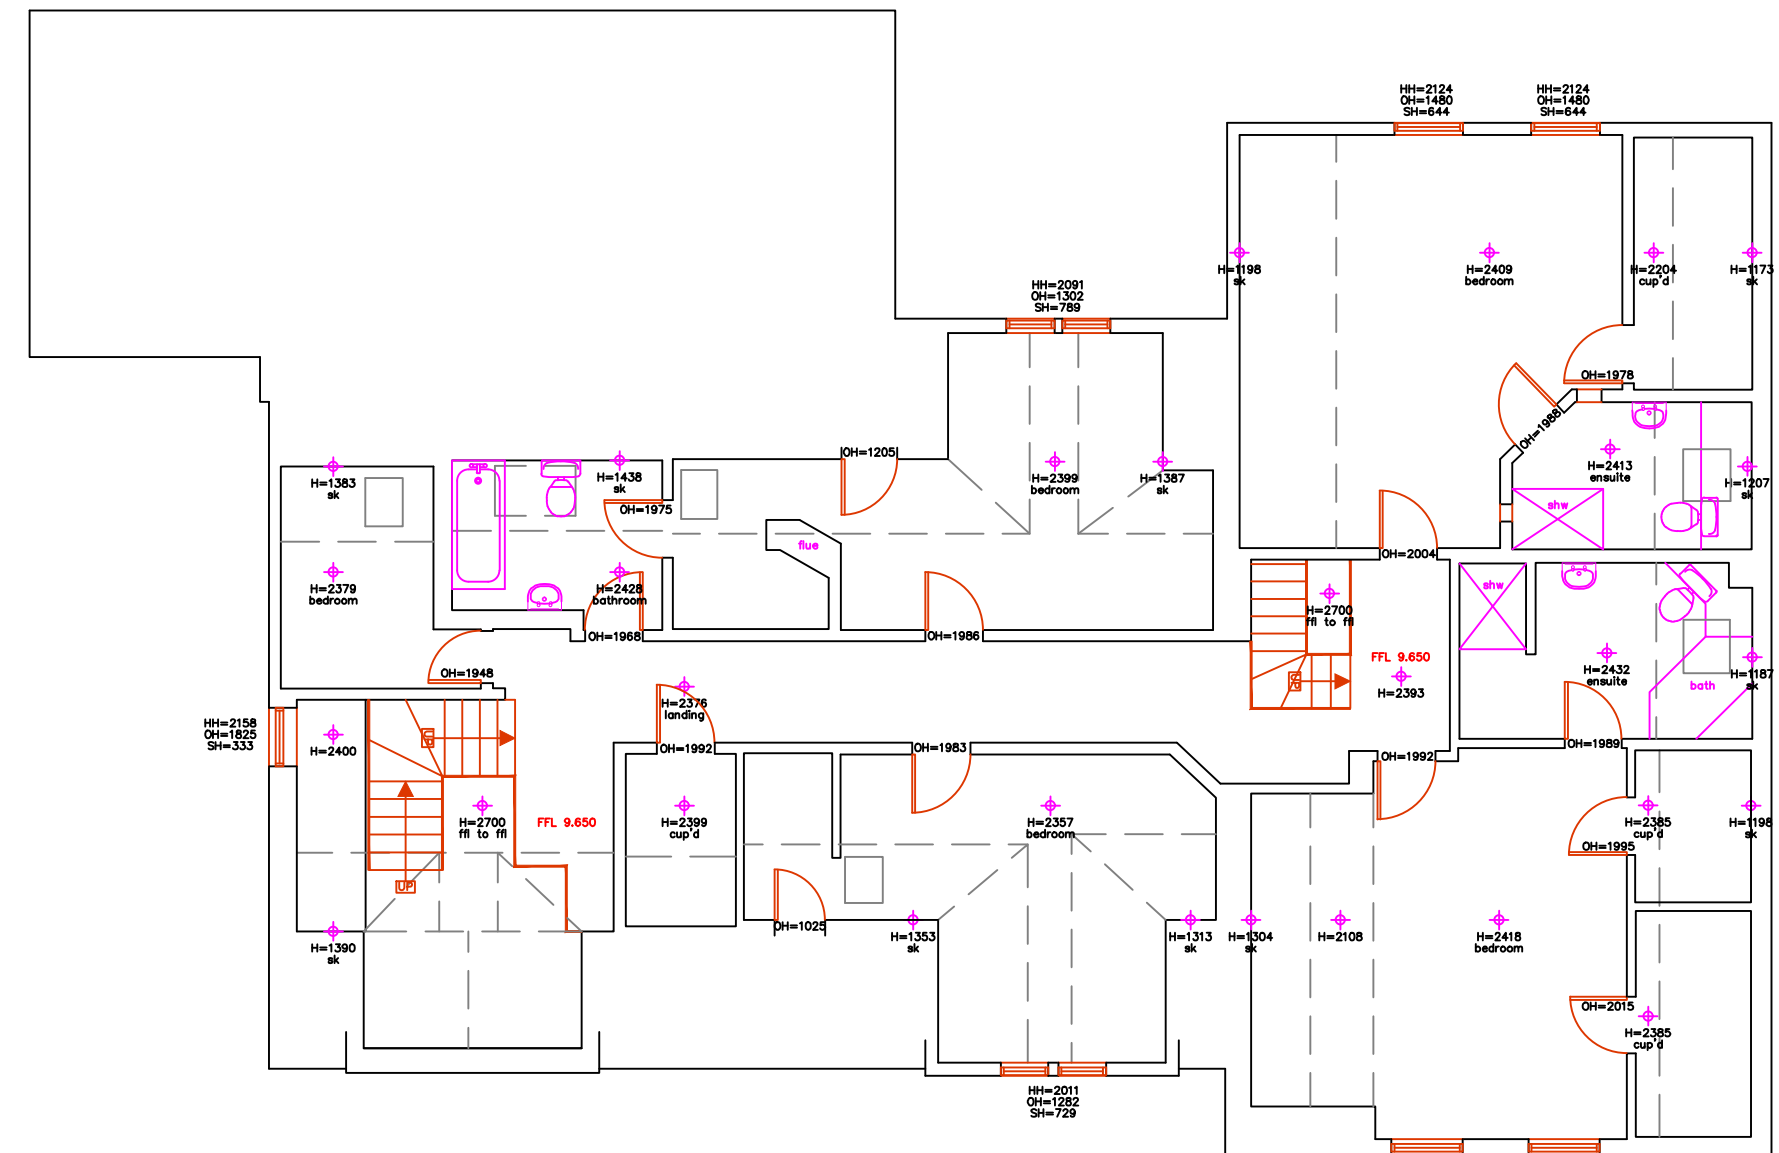

FIRST FLOOR PLAN 1:100

medlams
surveys limited

www.medlams-surveys.co.uk
bmedlam@medlams-surveys.co.uk
07717 205 388 01243 931482

project: 10 WEST MEAD, EAST PRESTON
client: MR & MRS WOOD job ref: S1128
title: PLANS & ELEVATIONS scale 1:100@A2
date FEB 2019 dwg no: EX02 rev: --