



THIS DRAWING IS FOR :
PLANNING
PURPOSES ONLY
Not to Be Used for Construction

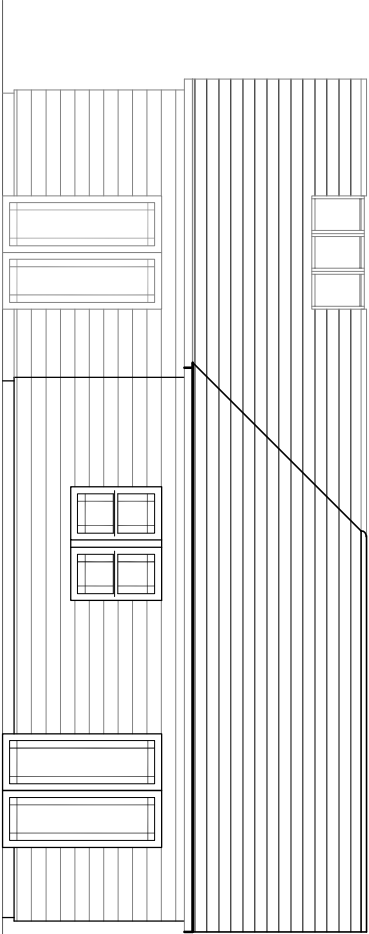


Proposed North Elevation

Scale 1:100

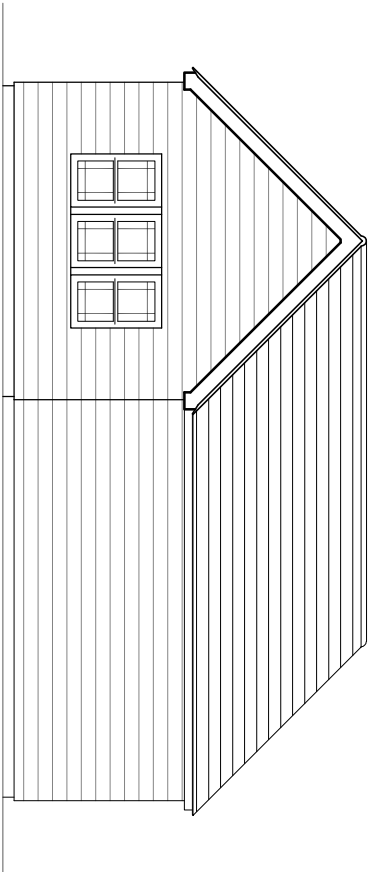


Proposed East Elevation

Scale 1:100

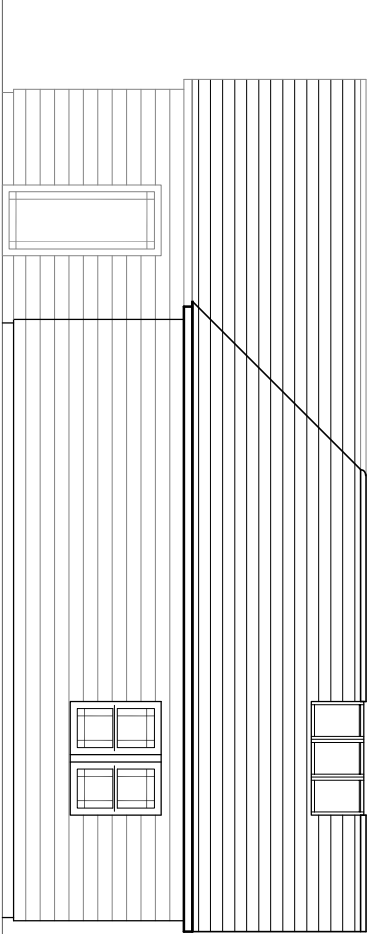

Proposed South Elevation

Scale 1:100

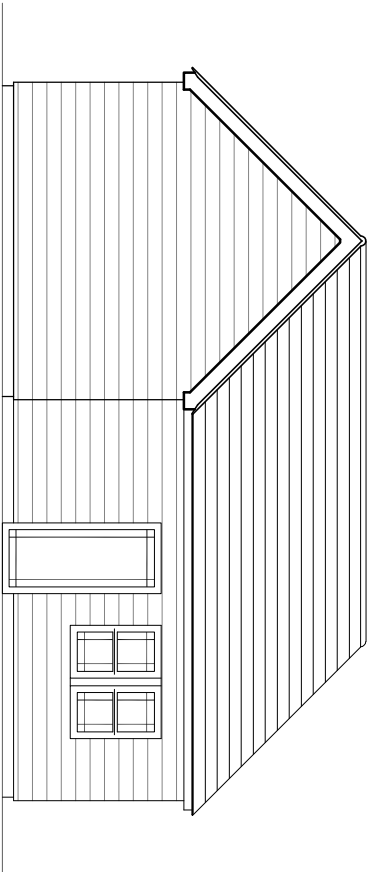

Proposed West Elevation

Scale 1:100

THIS IS A
COLOURED DRAWING
If this box does not appear Red, the drawing
may not be represented properly

This drawing is copyright of more than architecture ltd ©

CLIENT	Mr & Mrs Wood	DATE	April 2019	NOTES
PROJECT	10 West Mead, East Preston	DWG NO.	181/ 3.203	This drawing is copyright and shall not be reproduced nor used for any other purpose without the written permission of the architects. This drawing must be read in conjunction with all other related drawings and documentation. Permission is granted to scale from this drawing for the purposes of Local Authority Planning Approval only. Please verify that the information is correctly printed to scale by checking the control bar.
DRAWING TITLE	Garden Studio Elevations - Sheet 01	SCALE	1:100 @ A3	
		REVISION	01	DATE 05.04.19

1:1 0mm 20 40 60

randell design group
architecture | interior design | project management

RIBA
Chartered Practice
more studio halls orchard barn
apuldram PO20 7FD
+44 (0) 1243 214 204
mail@randelldesigngroup.com
www.randelldesigngroup.com