



- NOTES:
1. All dimensions are in mm and must be checked on site.
 2. Drawings are to be read in conjunction with accompanying documents.
 3. Any errors or inaccuracies should be brought to the attention of Amber Living.

Flat above not surveyed

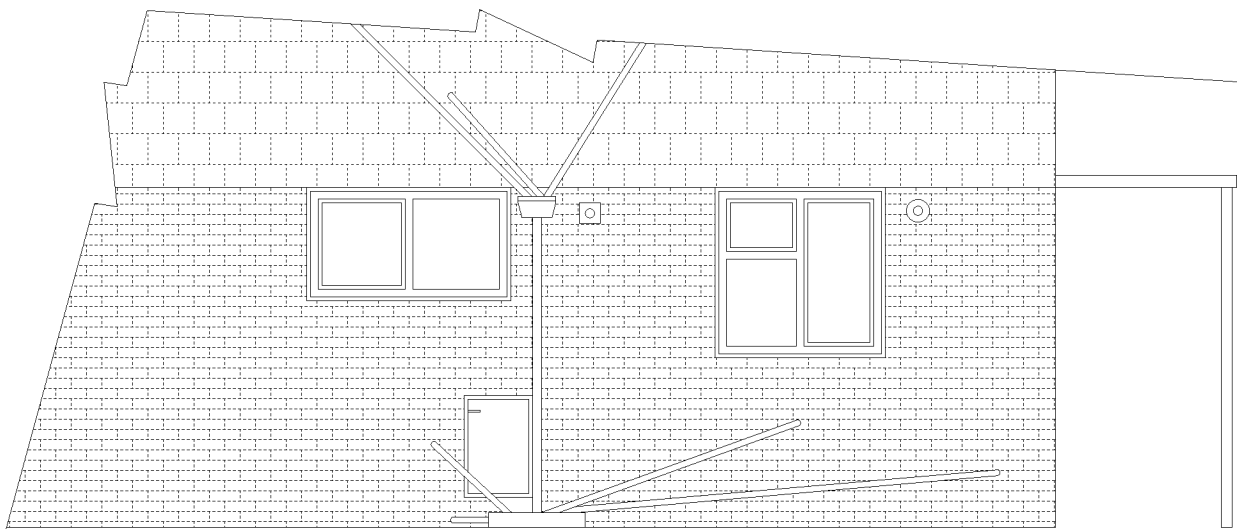



EXISTING WEST ELEVATION

Flat above not surveyed

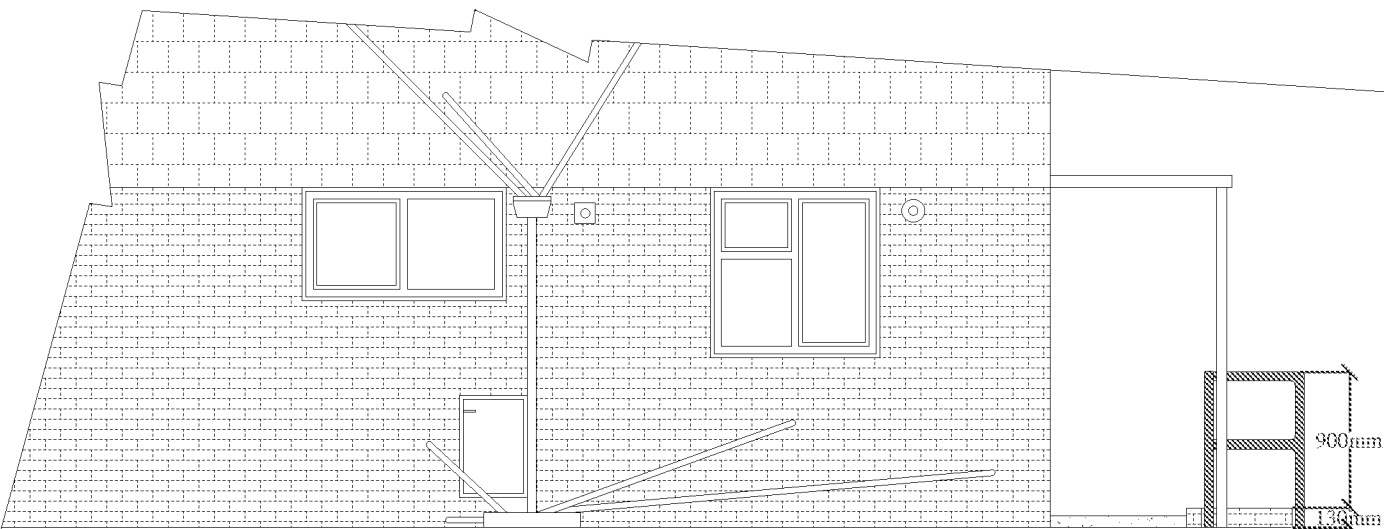

PROPOSED WEST ELEVATION

 

 Address: 95 Ash Lane Rustington Littlehampton BN16 3BS		Client: Mr John Murphy		
Drawing Title: Existing & Proposed West Elevation		Drawing Ref.: jb/04/ashlane95		
		Planning Applications Building Regulation Drawings Design Consultants Party Wall Surveyors Building Surveys/ Homebuyers Survey Project Management Disabled Access Auditing Building Defect Analysis CDM Expert Witness 		
Contact Details:	Telephone: 01273 410836	Email: jai@amberliving.co.uk		
Contact Address: Unit 3, Tungsten Building, George Street, Portslade, BRIGHTON, BN41 1RA				
Scale: 1:50	Paper: A2	Date: 11/05/16	Revision No: Checked By: mb	Direction: