




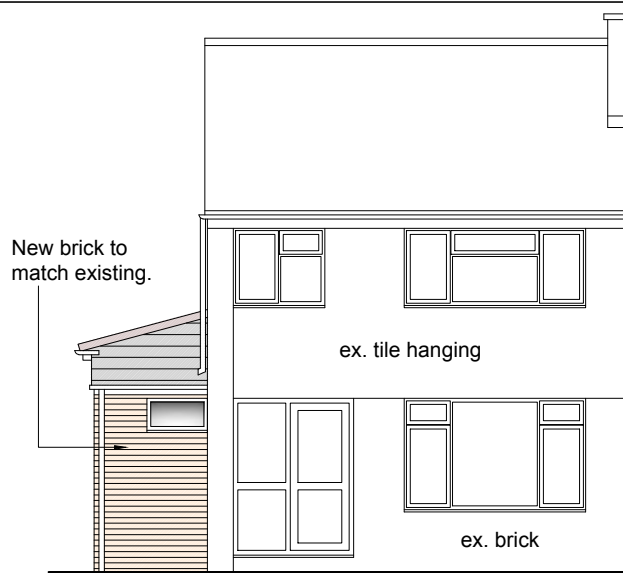


Proposed East Elevation (front)
1:100 @ A3

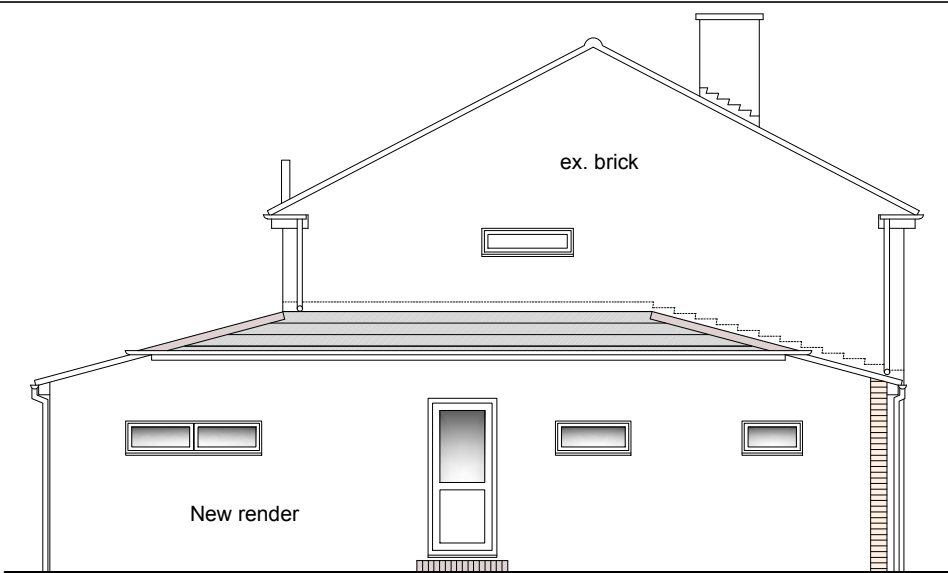


Proposed South Elevation (side)
1:100 @ A3

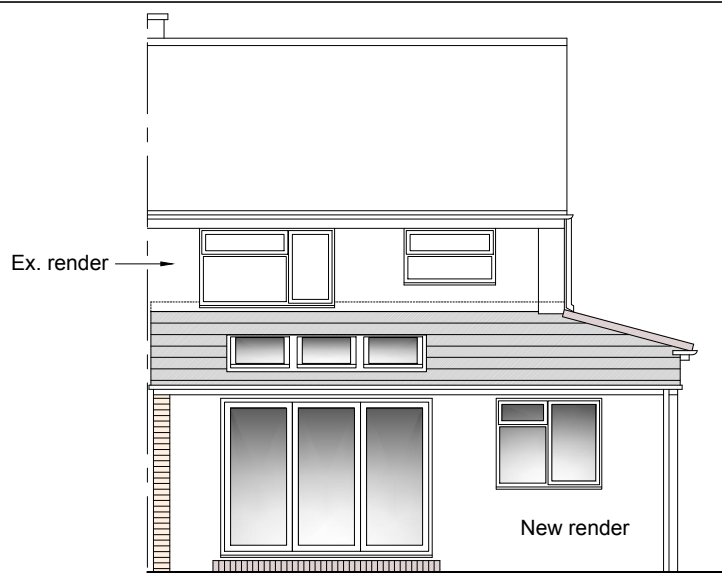


Proposed West Elevation (rear)
1:100 @ A3

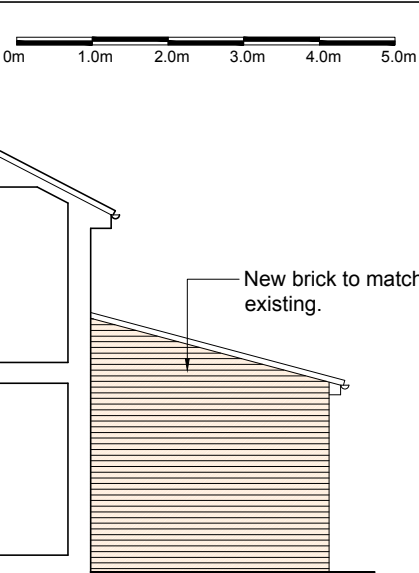

Pr. North Elevation (side)
1:100 @ A3

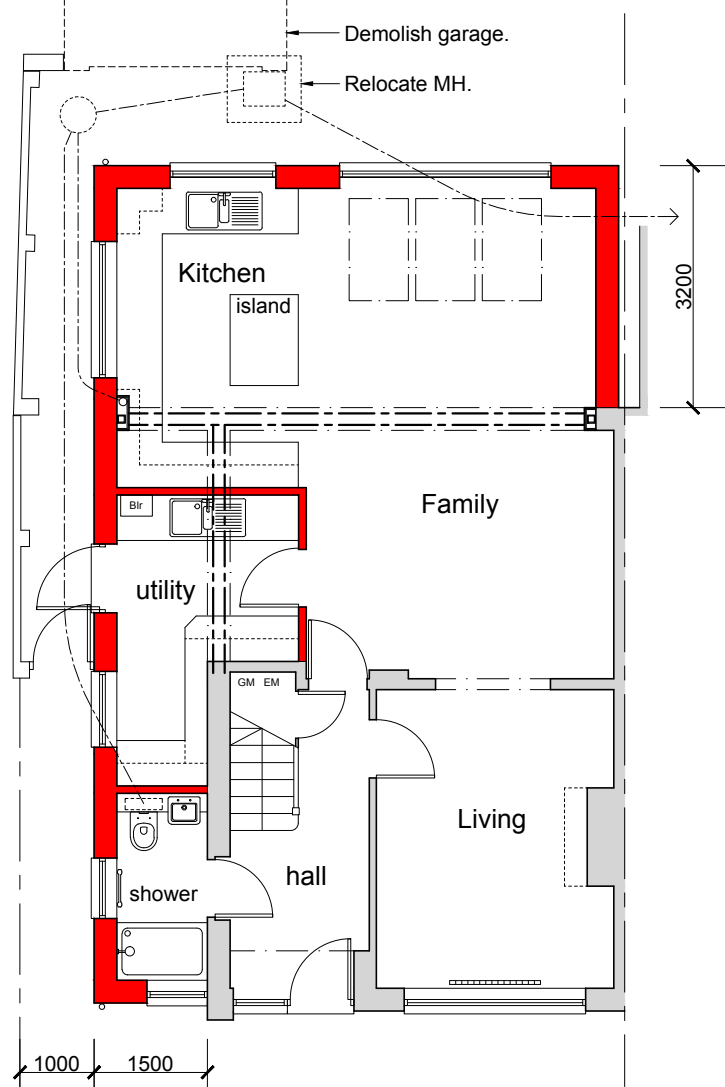

Proposed Ground Floor Plan
1:100 @ A3

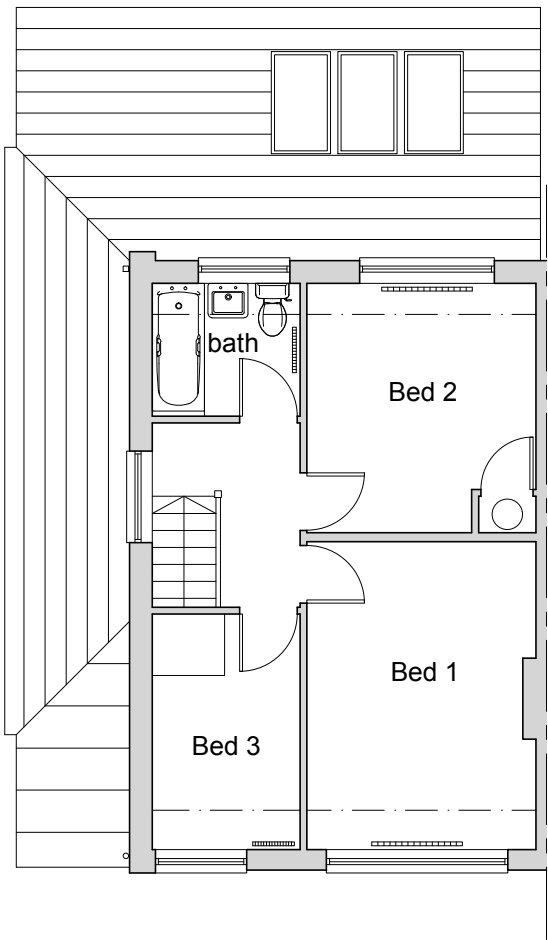


Proposed First Floor Plan
1:100 @ A3

Material Schedule:


New Walls:
Fairfaced brick to match extg where indicated.
Rendered blockwork elsewhere.

New Roof:
Sandtoft 20/20 interlocking plain tiles, colour 'Antique Slate'.

New Doors / Windows:
uPVC to match existing.
PPC aluminium folding screen.
3no. ECO+ Reset rooflights.

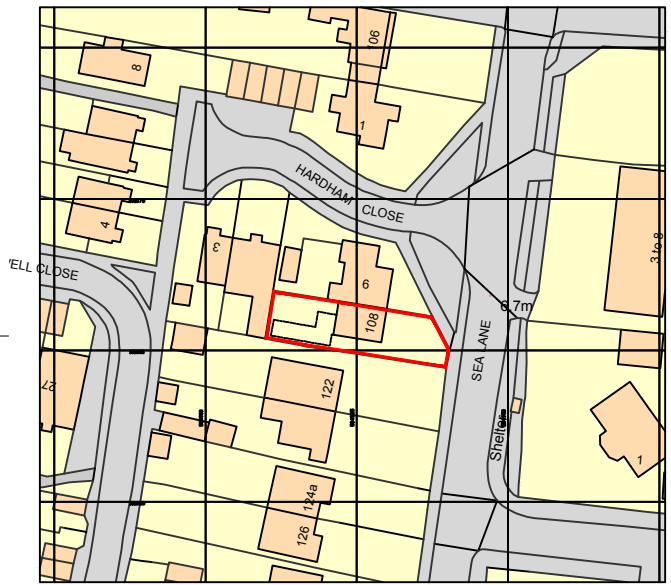

Location Plan
1:1250 @ A3

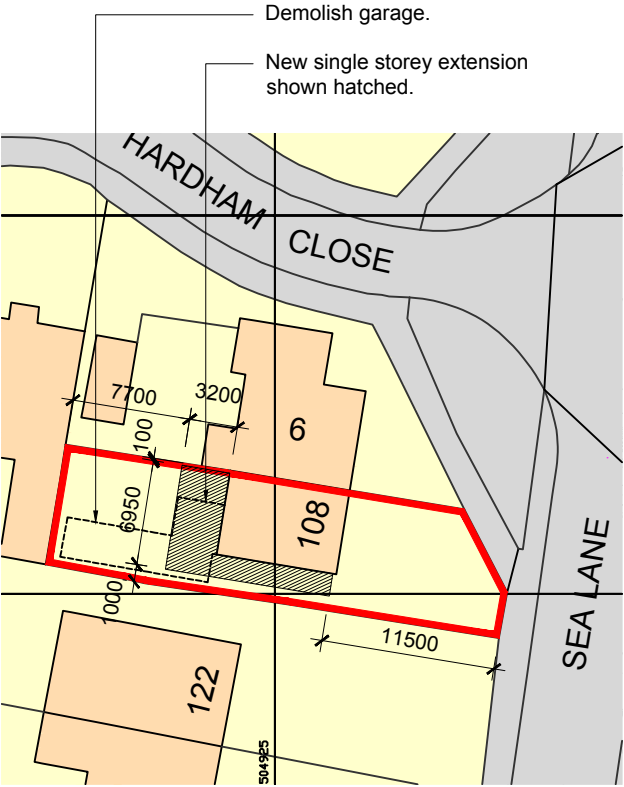

Proposed Site / Block Plan
1:500 @ A3

Rev E. 30.04.20 Minor amendments.
Rev D. 16.04.20 Minor amendments.
Rev C. 24.02.20 Minor amendments.
Rev B. 15.02.20 Minor amendments.
Rev A. 12.02.20 Minor amendments.

client Brett Wood	project Extension at 108 Sea Lane Rustington, BN16 2RZ	drawing Proposed floor plans & elevations Location & site plans	date	drawn	drawing no	revision
			Feb 20	pd	0308 / 101	E
			scale 1:100, 1:1250, 1:500 @ A3		CAD file name:	

No dimensions to be scaled from drawing except for planning purposes. The contractor should check all dimensions on site.

Peter Davey Ltd
construction consultants
49 Park Drive
Rustington
West Sussex BN16 3DY
Tel: 01903 773105
Mob: 07941 402217
Email: peterdavey67@btinternet.com