



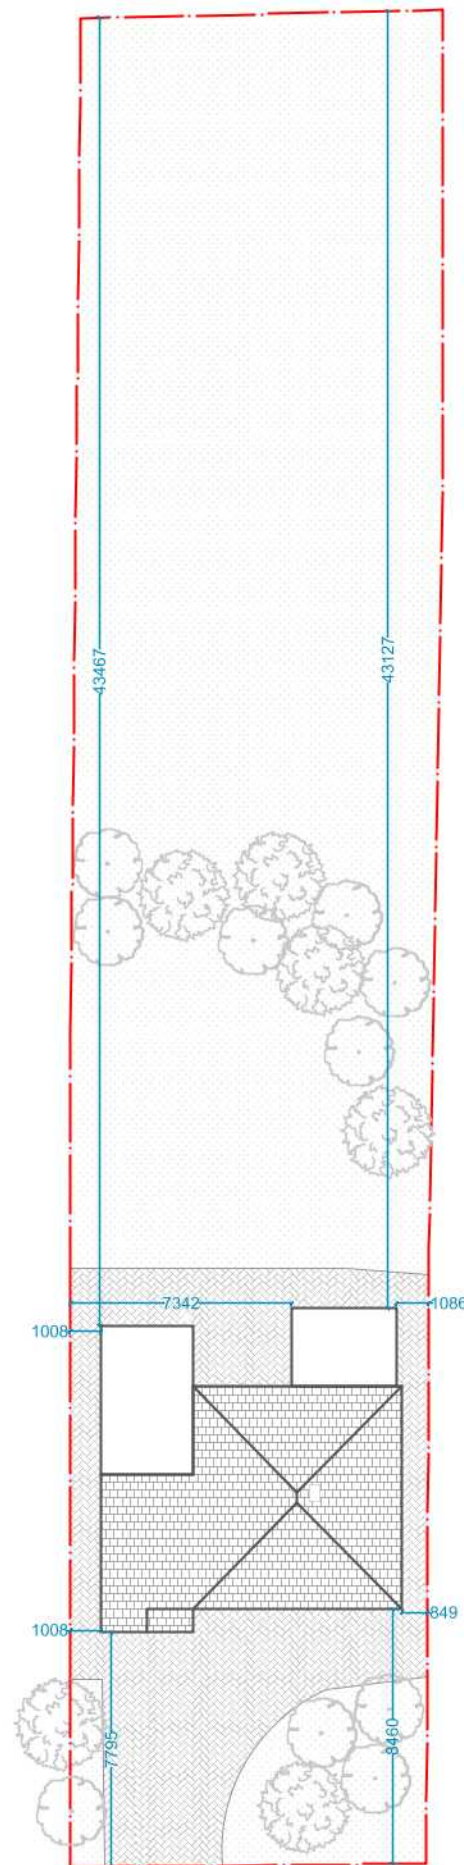

SITE PLAN - EXISTING

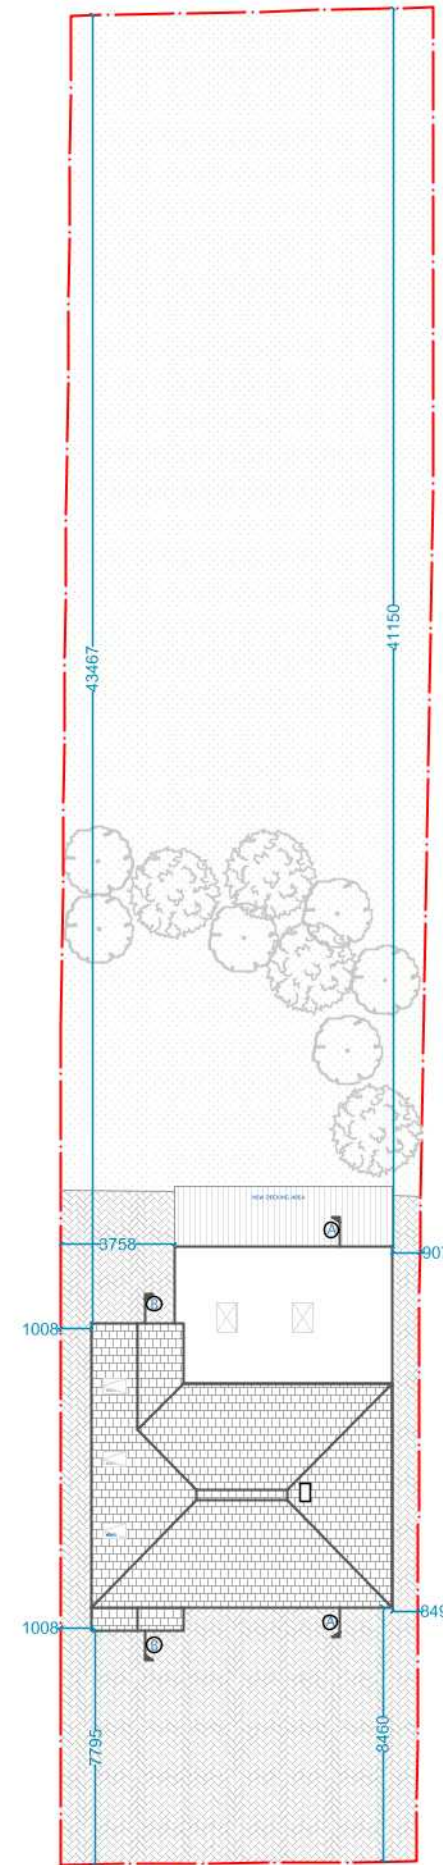

SITE PLAN - PROPOSED

LEGEND -

	EXISTING MASONRY
	DEMOLITION
	PROPOSED MASONRY
	PROPOSED TIMBER STUD PARTITION

	INSPECTION CHAMBER
	RAINWATER TO SOAKWAY/ SEWER
	STRUCTURAL MEMBER - PROPOSED
	DRAIN ROUTE (INDICATIVE)
	RAINWATER PIPE
	SOIL VENT PIPE/ WASTE PIPE

NOTES -

1. ALL LENGTHS AND SETTING OUT DIMENSIONS SHOWN IN THESE DRAWINGS ARE FOR DESIGN PURPOSES ONLY
2. ALL LENGTHS AND DIMENSIONS MUST BE CHECKED AND FINALISED BY CONTRACTOR USING AS-FOUND CONDITIONS ON SITE PRIOR TO ORDERING MATERIALS
3. ANY SIGNIFICANT DISCREPANCIES BETWEEN DESIGN AND AS-FOUND CONDITIONS TO BE BROUGHT TO THE ATTENTION OF THE CLIENT - IF IN DOUBT ASK
4. ALL STRUCTURAL ALTERATIONS TO BE MADE ACCORDING TO STRUCTURAL ENGINEERS DESIGNS AND SPECIFICATIONS

STAGE - PLANNING

SITE PLAN - EXISTING AND PROPOSED	REVISION B	04.04.2021	(Client Review)
PROJECT - INTERNAL ALTERATIONS AND REAR EXTENSION	REVISION C	15.04.2021	(Planning)
	REVISION D	23.04.2021	(Planning)

CLIENT -
MR JACK LYDON

ADDRESS - 9 COVE ROAD,
RUSTINGTON, BN16 2QW

DRAWING NO.
9210123-RS-PL-01-01



SHEET
NUMBER

01

PROJECT NO.
9210123