


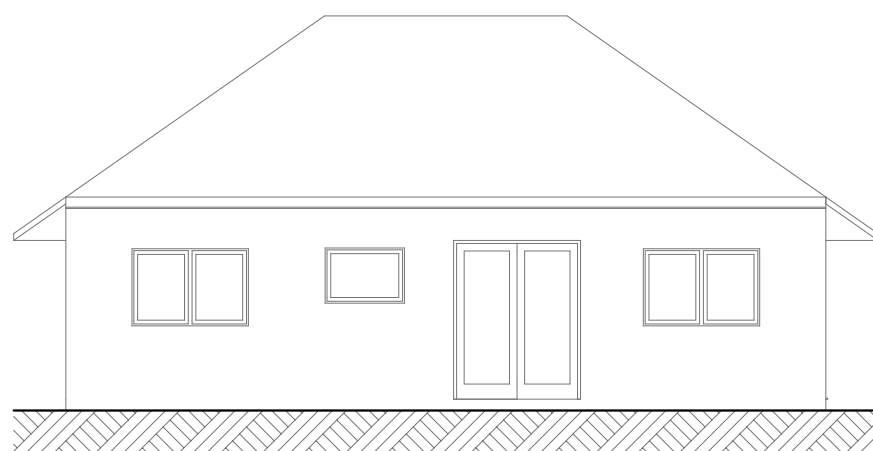

SOUTH ELEVATION



WEST ELEVATION



NORTH ELEVATION




EAST ELEVATION

1:100 Scale




GROUND FLOOR PLAN

1:50 Scale

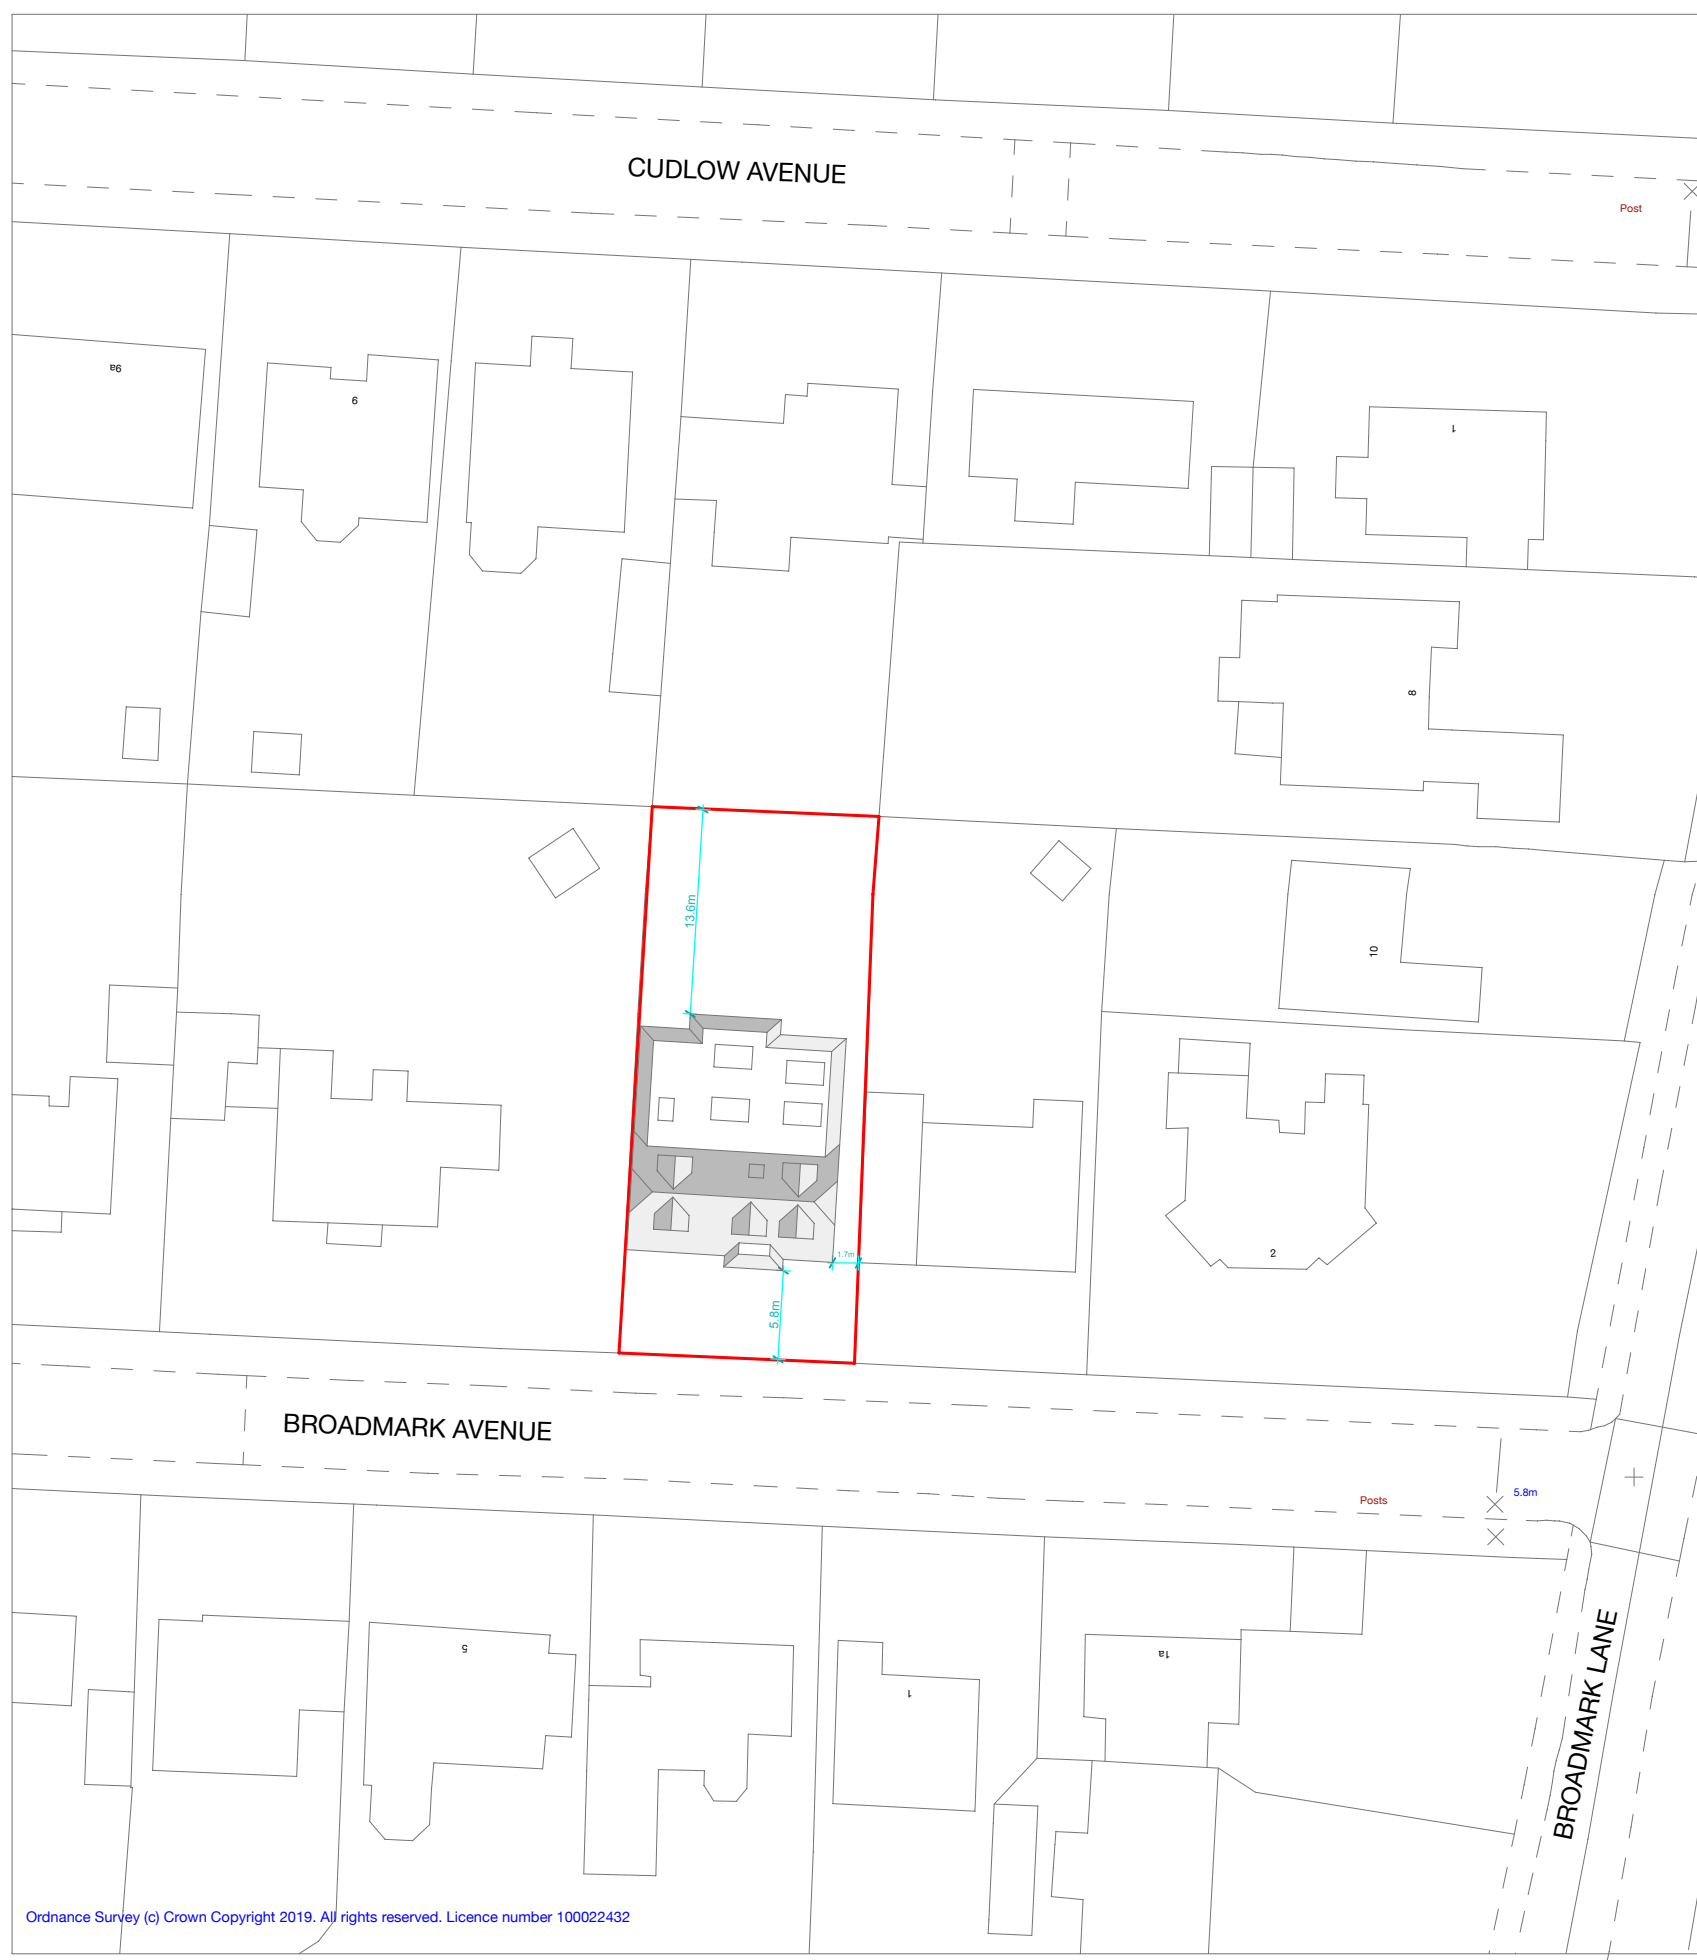

1:500 BLOCK PLAN

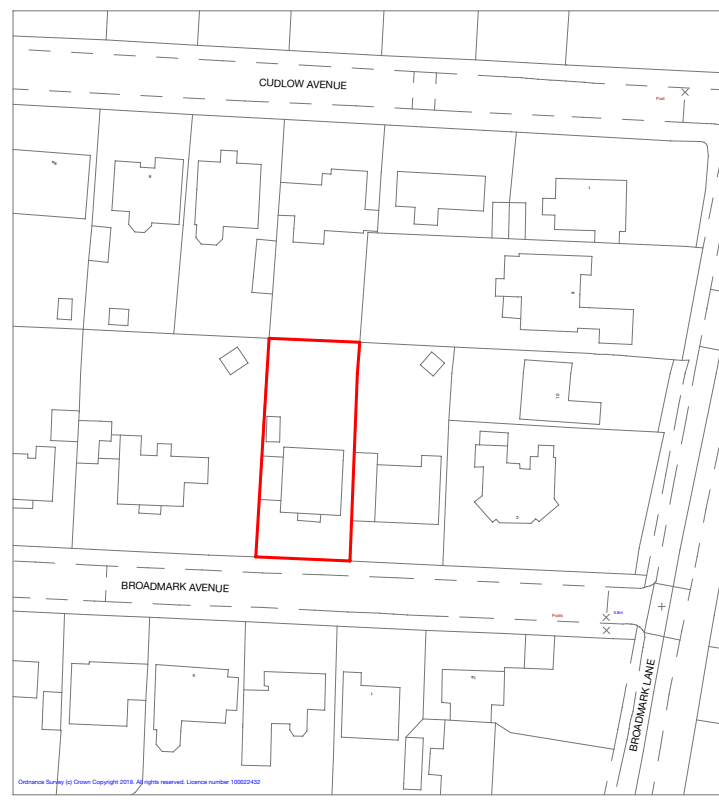

1:1250 LOCATION PLAN

Notes:

General

Rainwater downpipe (R/W),
Inspection Chamber (I/C), Soil and
Vent Pipe (SVP), and drainage runs
depicted are indicative.

Revisions:

This drawing is the property of Fuller Associates and is not to be copied, reproduced, retained or disclosed to any unauthorised person either wholly or in part without prior consent. Do not scale from this drawing except for Planning purposes. Use all figured dimensions only. All figured dimensions to be checked on site prior to construction. All discrepancies, errors and omissions to be reported to Fuller Associates prior to construction. Layout and dimensions of existing building to be checked on site.

Chartered Surveyors • Architectural Design



10 - 11 The Parade, Willowhayne Crescent,
East Preston, West Sussex,
BN16 1NS.
tel: 01903 774754
email: architectural@fuller-associates.co.uk
www.fuller-associates.co.uk

Job Title

6 Broadmark Avenue

Client

Mr & Mrs M Wearing

Drawing Name

Existing Floor Plan & Elevations,
Location and Block Plans

Drawing Status

Planning

Drawn by

DF

Date

April 19

Checked by

KW

Date

April 19

Drawing Scale

1:50, 1:100, 1:500 & 1:1250 at A1

Drawing No

Status

Revision

183020/ 01