
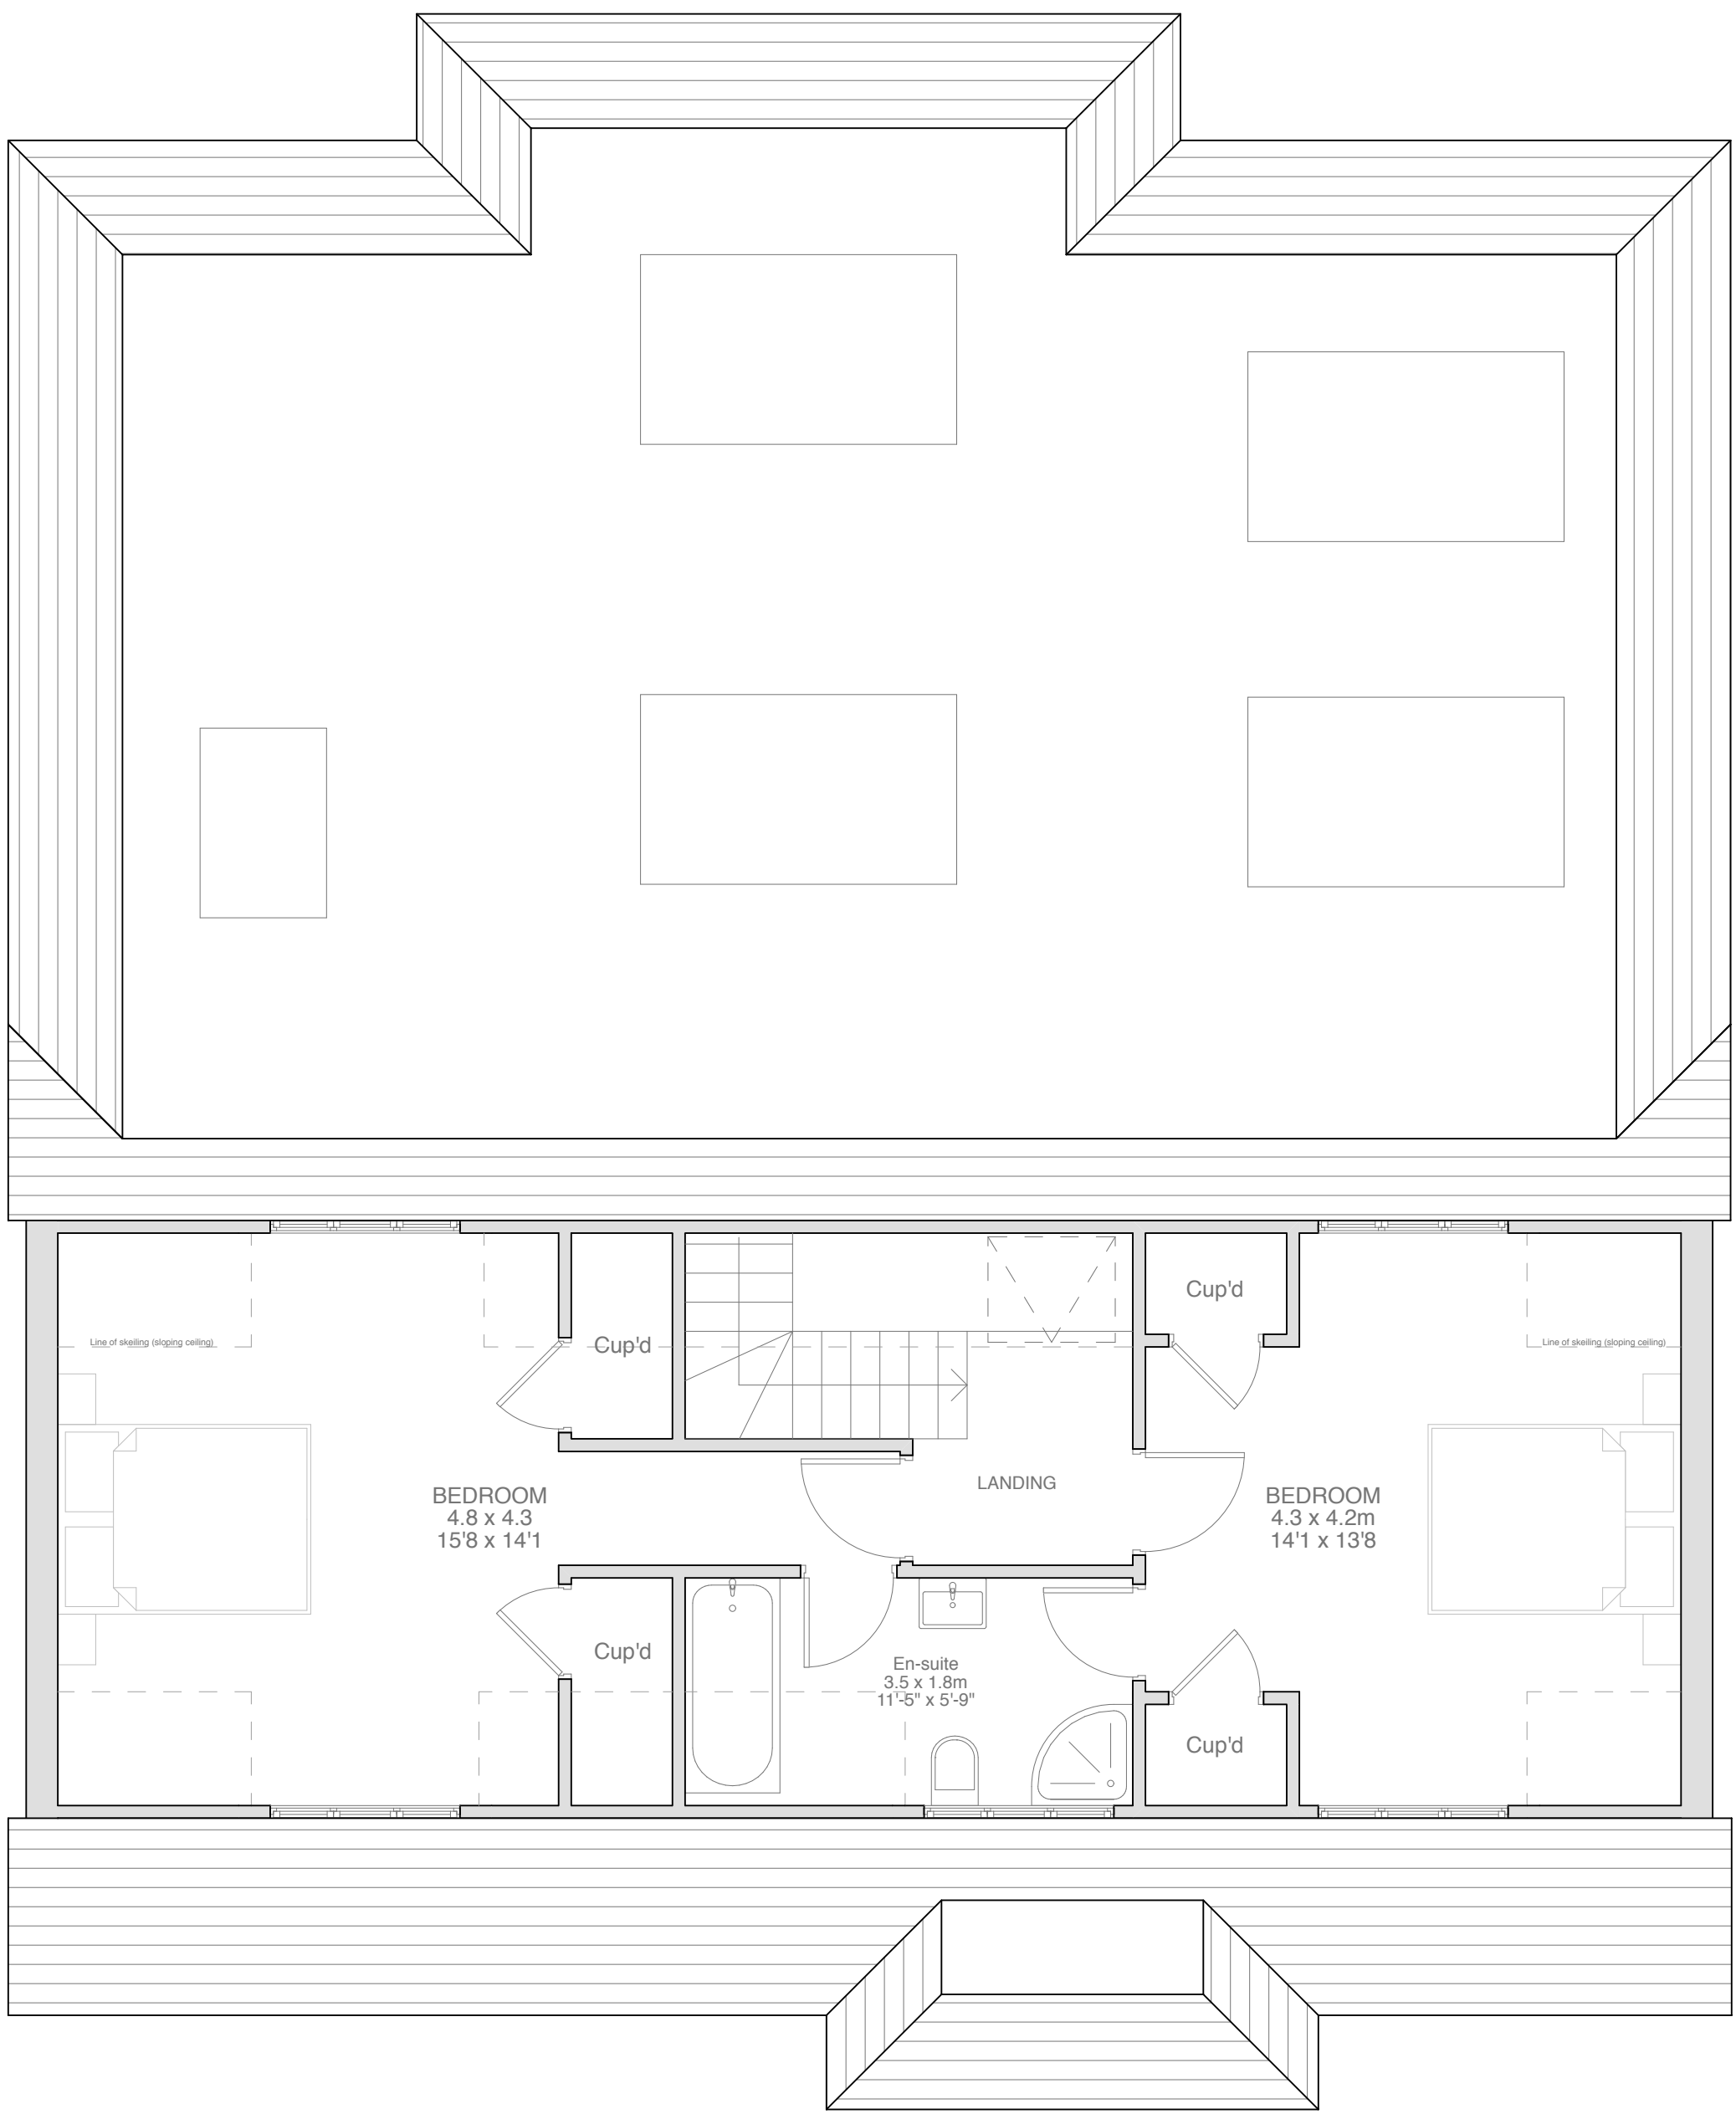


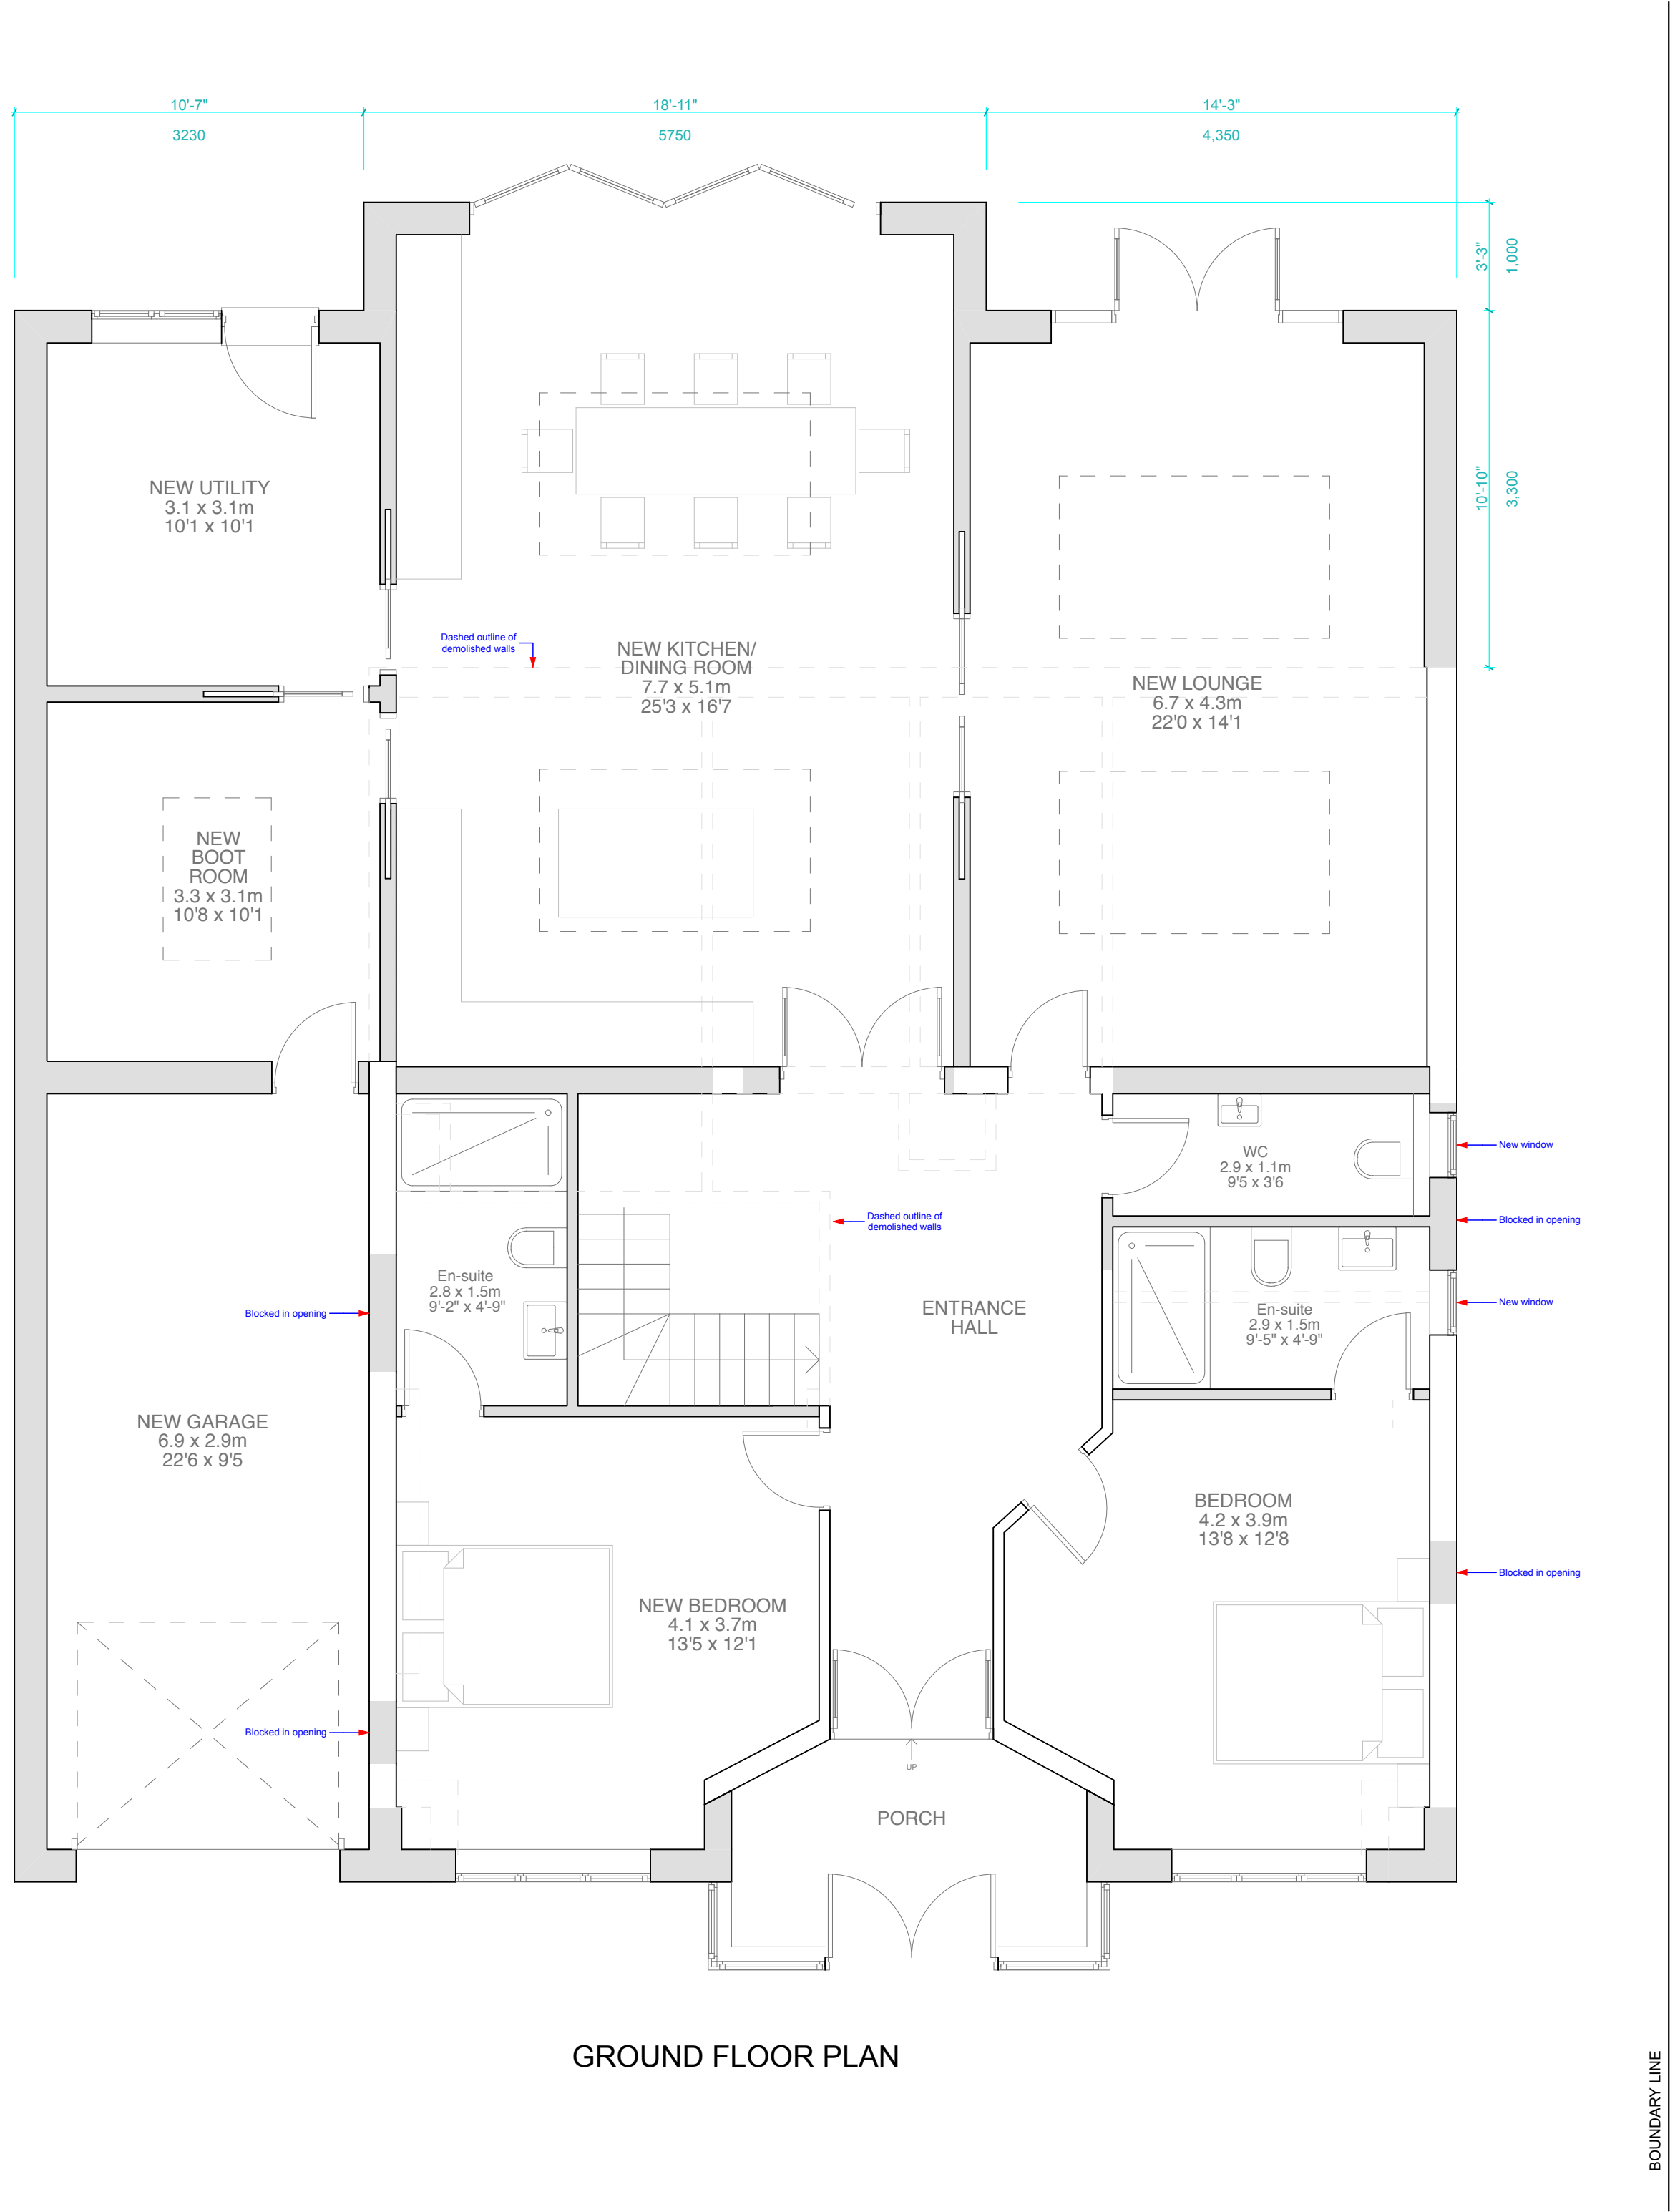

General Notes:

Light grey dashed lines depict demolished walls

White walls are existing

Grey walls are proposed

Revisions:

This drawing is the property of Fuller Associates and is not to be copied, reproduced, retained or disclosed to any unauthorised person without the prior written consent of Fuller Associates. Do not scale from this drawing except for Planning purposes. Use all figured dimensions only. All figured dimensions to be checked on site prior to construction. Layout and dimensions of existing building to be checked on site.

Chartered Surveyors • Architectural Design

FULLER ASSOCIATES

10 - 11 The Parade, Willowhayne Crescent,
East Preston, West Sussex,
BN16 1NS.
tel: 01903 774754
email: architectural@fuller-associates.co.uk
www.fuller-associates.co.uk

Job Title	6 Broadmark Avenue		
Client	Mr & Mrs M Wearing		
Drawing Name	Proposed Floor Plans		
Drawing Status	Planning		
Drawn by	DF	Date	April 19
Checked by	KW	Date	April 19
Drawing Scale	1:50 at A1		
Drawing No	183020/	Status	Revision
02			