
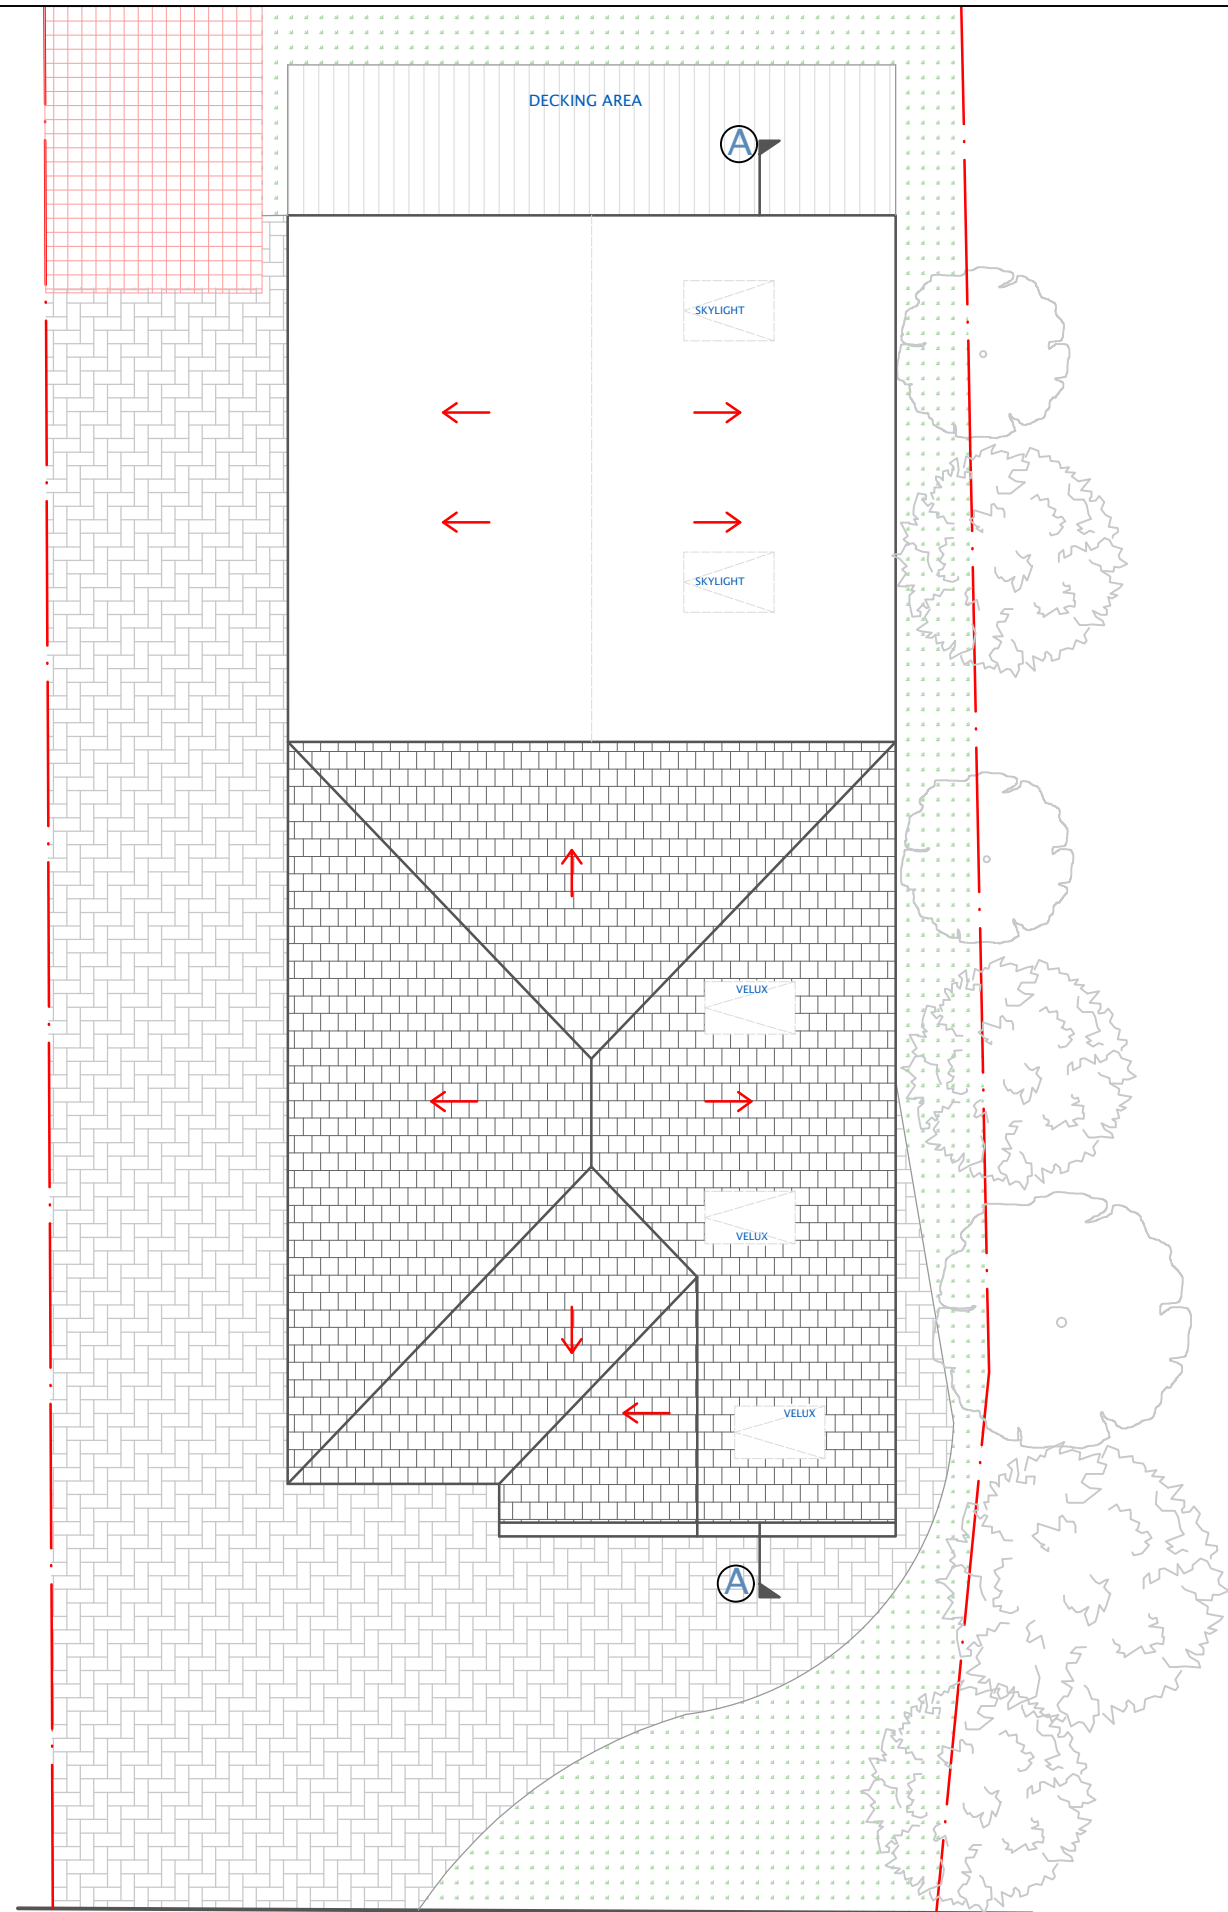


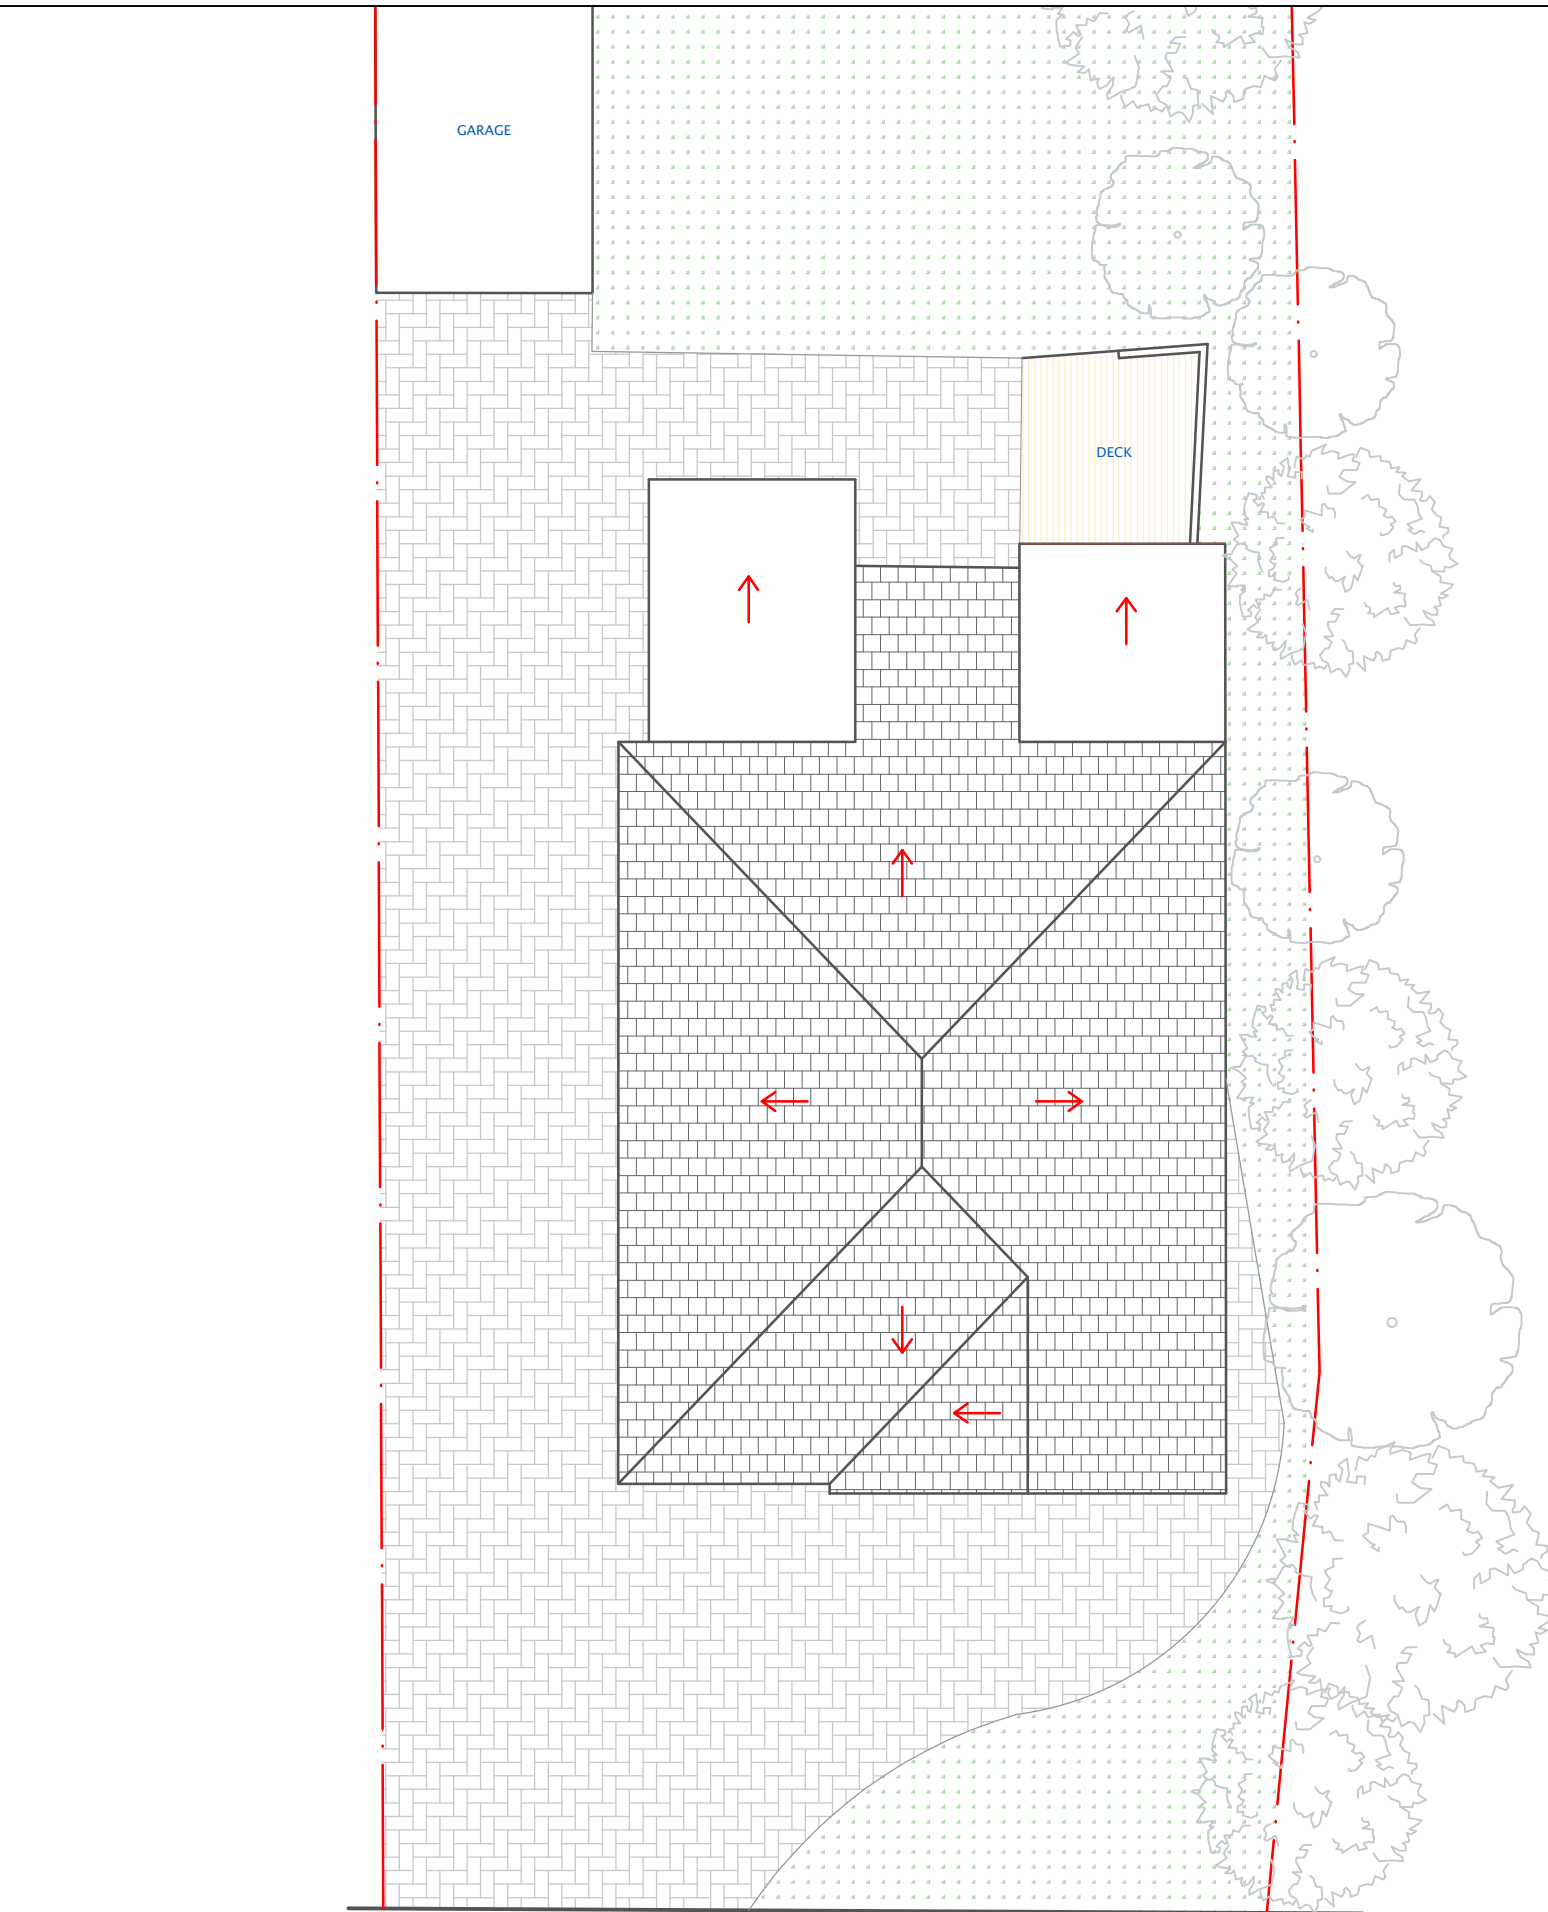

 DESIGN & BUILD		DRAWN BY SME	CHECKED BY DAM	ROOF PLAN - EXISTING		ROOF PLAN - PROPOSED		STAGE - PLANNING		ISSUE - 18.04.2021	REV C	SHEET NUMBER
SCALE BAR 1:100		LEGEND -		NOTES -		EXISTING AND PROPOSED ROOF PLANS		REVISION A		26.03.2021	(First Draft)	03
0 0.5m 1m 2m 3m 4m 5m		EXISTING MASONRY		1. ALL LENGTHS AND SETTING OUT DIMENSIONS SHOWN IN THESE DRAWINGS ARE FOR DESIGN PURPOSES ONLY		PROJECT - INTERNAL ALTERATIONS, FRONT AND REAR EXTENSIONS		REVISION B		05.04.2021	(Client Review)	
ALL DIMENSIONS ARE IN MM		DEMOLITION		2. ALL LENGTHS AND DIMENSIONS MUST BE CHECKED AND FINALISED BY CONTRACTOR USING AS-FOUND CONDITIONS ON SITE PRIOR TO ORDERING MATERIALS		CLIENT - MR JOSHUA LILES		REVISION C		18.04.2021	(Planning)	
		PROPOSED MASONRY		3. ANY SIGNIFICANT DISCREPANCIES BETWEEN DESIGN AND AS-FOUND CONDITIONS TO BE BROUGHT TO THE ATTENTION OF THE CLIENT - IF IN DOUBT ASK		ADDRESS - 22 ASH LANE, RUSTINGTON, BN16 3BT		SCALE - 1:100 AT A3		DRAWING NO.		
		PROPOSED TIMBER STUD PARTITION		4. ALL STRUCTURAL ALTERATIONS TO BE MADE ACCORDING TO STRUCTURAL ENGINEERS DESIGNS AND SPECIFICATIONS		9210123-RS-PL-01-03		N		PROJECT NO.		
		INSPECTION CHAMBER										
		RAINWATER TO SOAKWAY/ SEWER										
		STRUCTURAL MEMBER - PROPOSED										
		DRAIN ROUTE (INDICATIVE)										
		RAINWATER PIPE										
		SOIL VENT PIPE/ WASTE PIPE										