



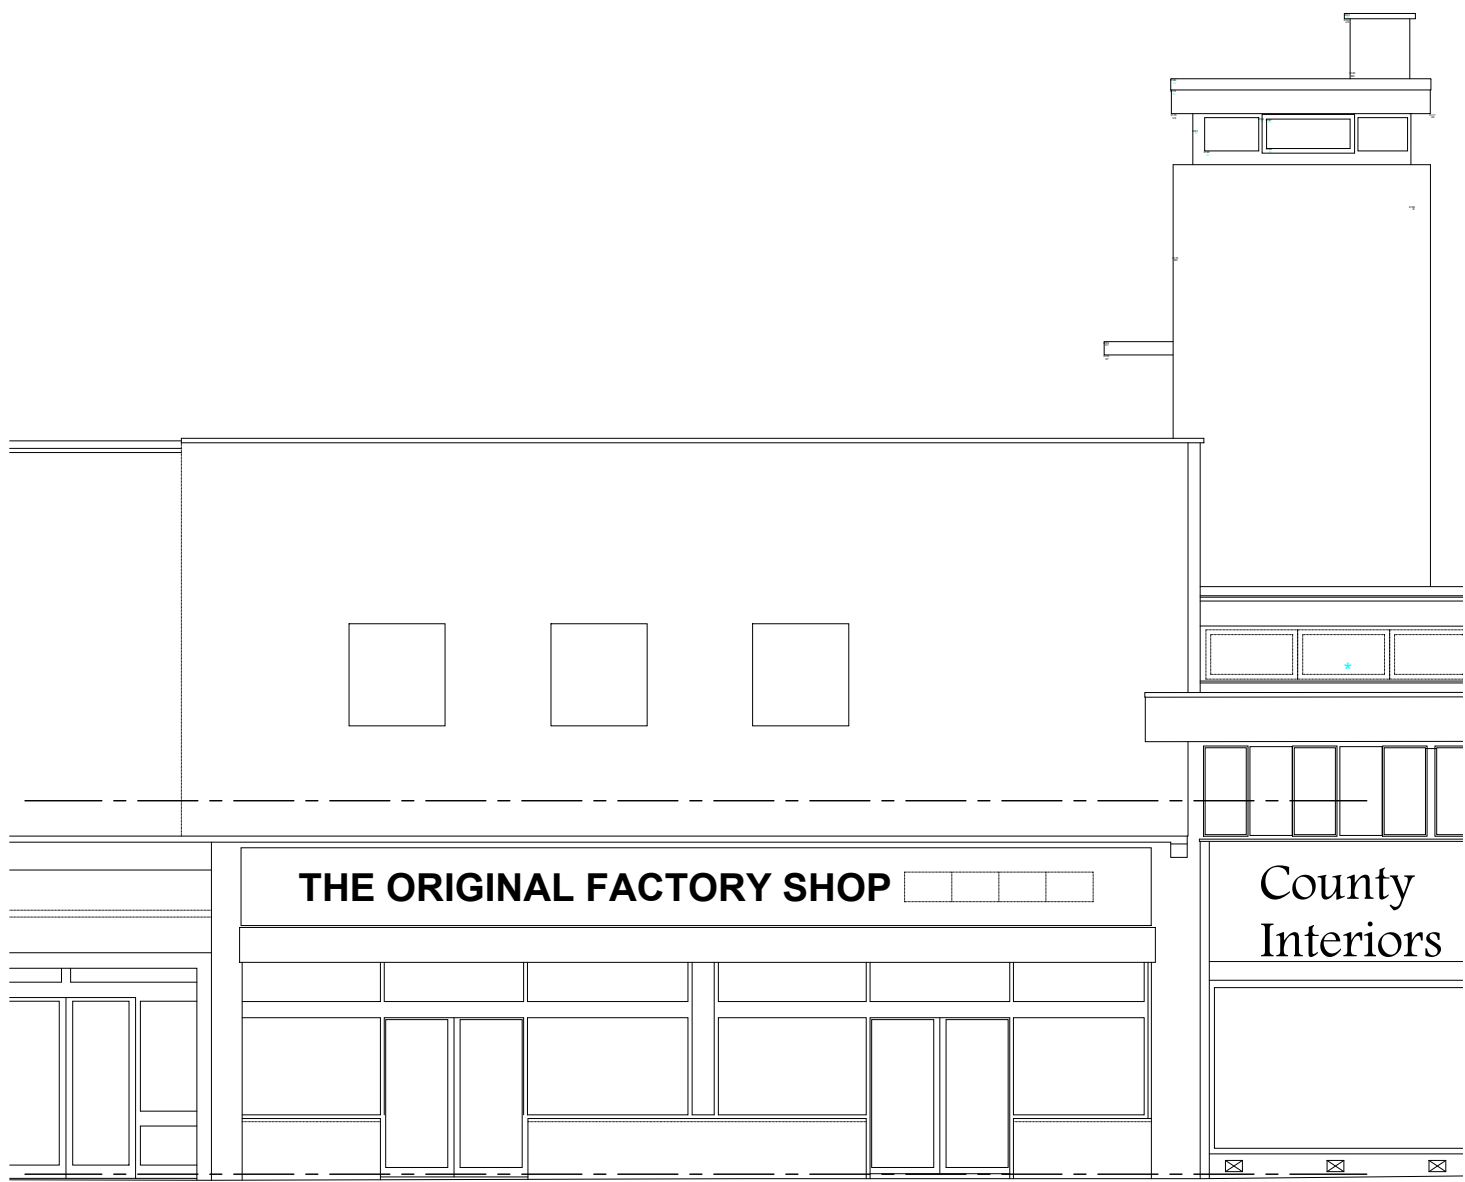


EXISTING FRONT (SOUTH) ELEVATION

Scale 1:100

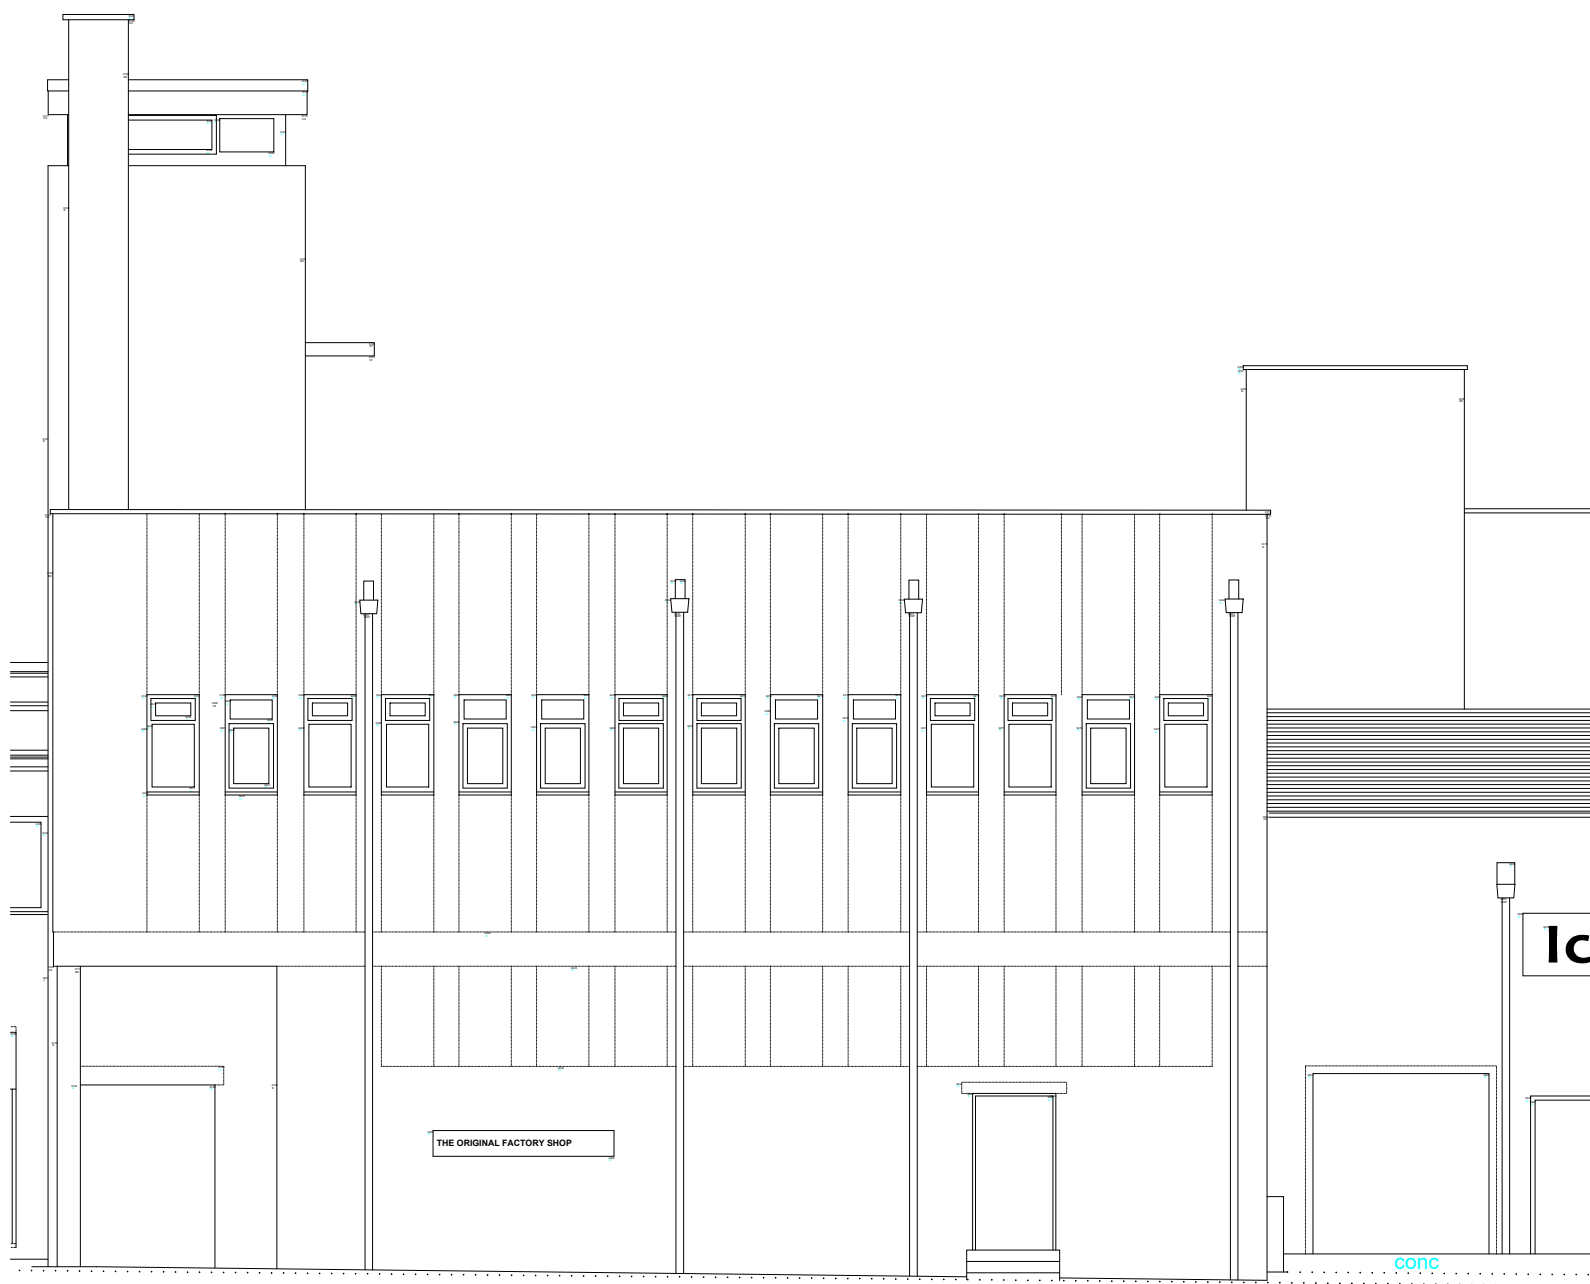

EXISTING REAR (NORTH) ELEVATION

Scale 1:100

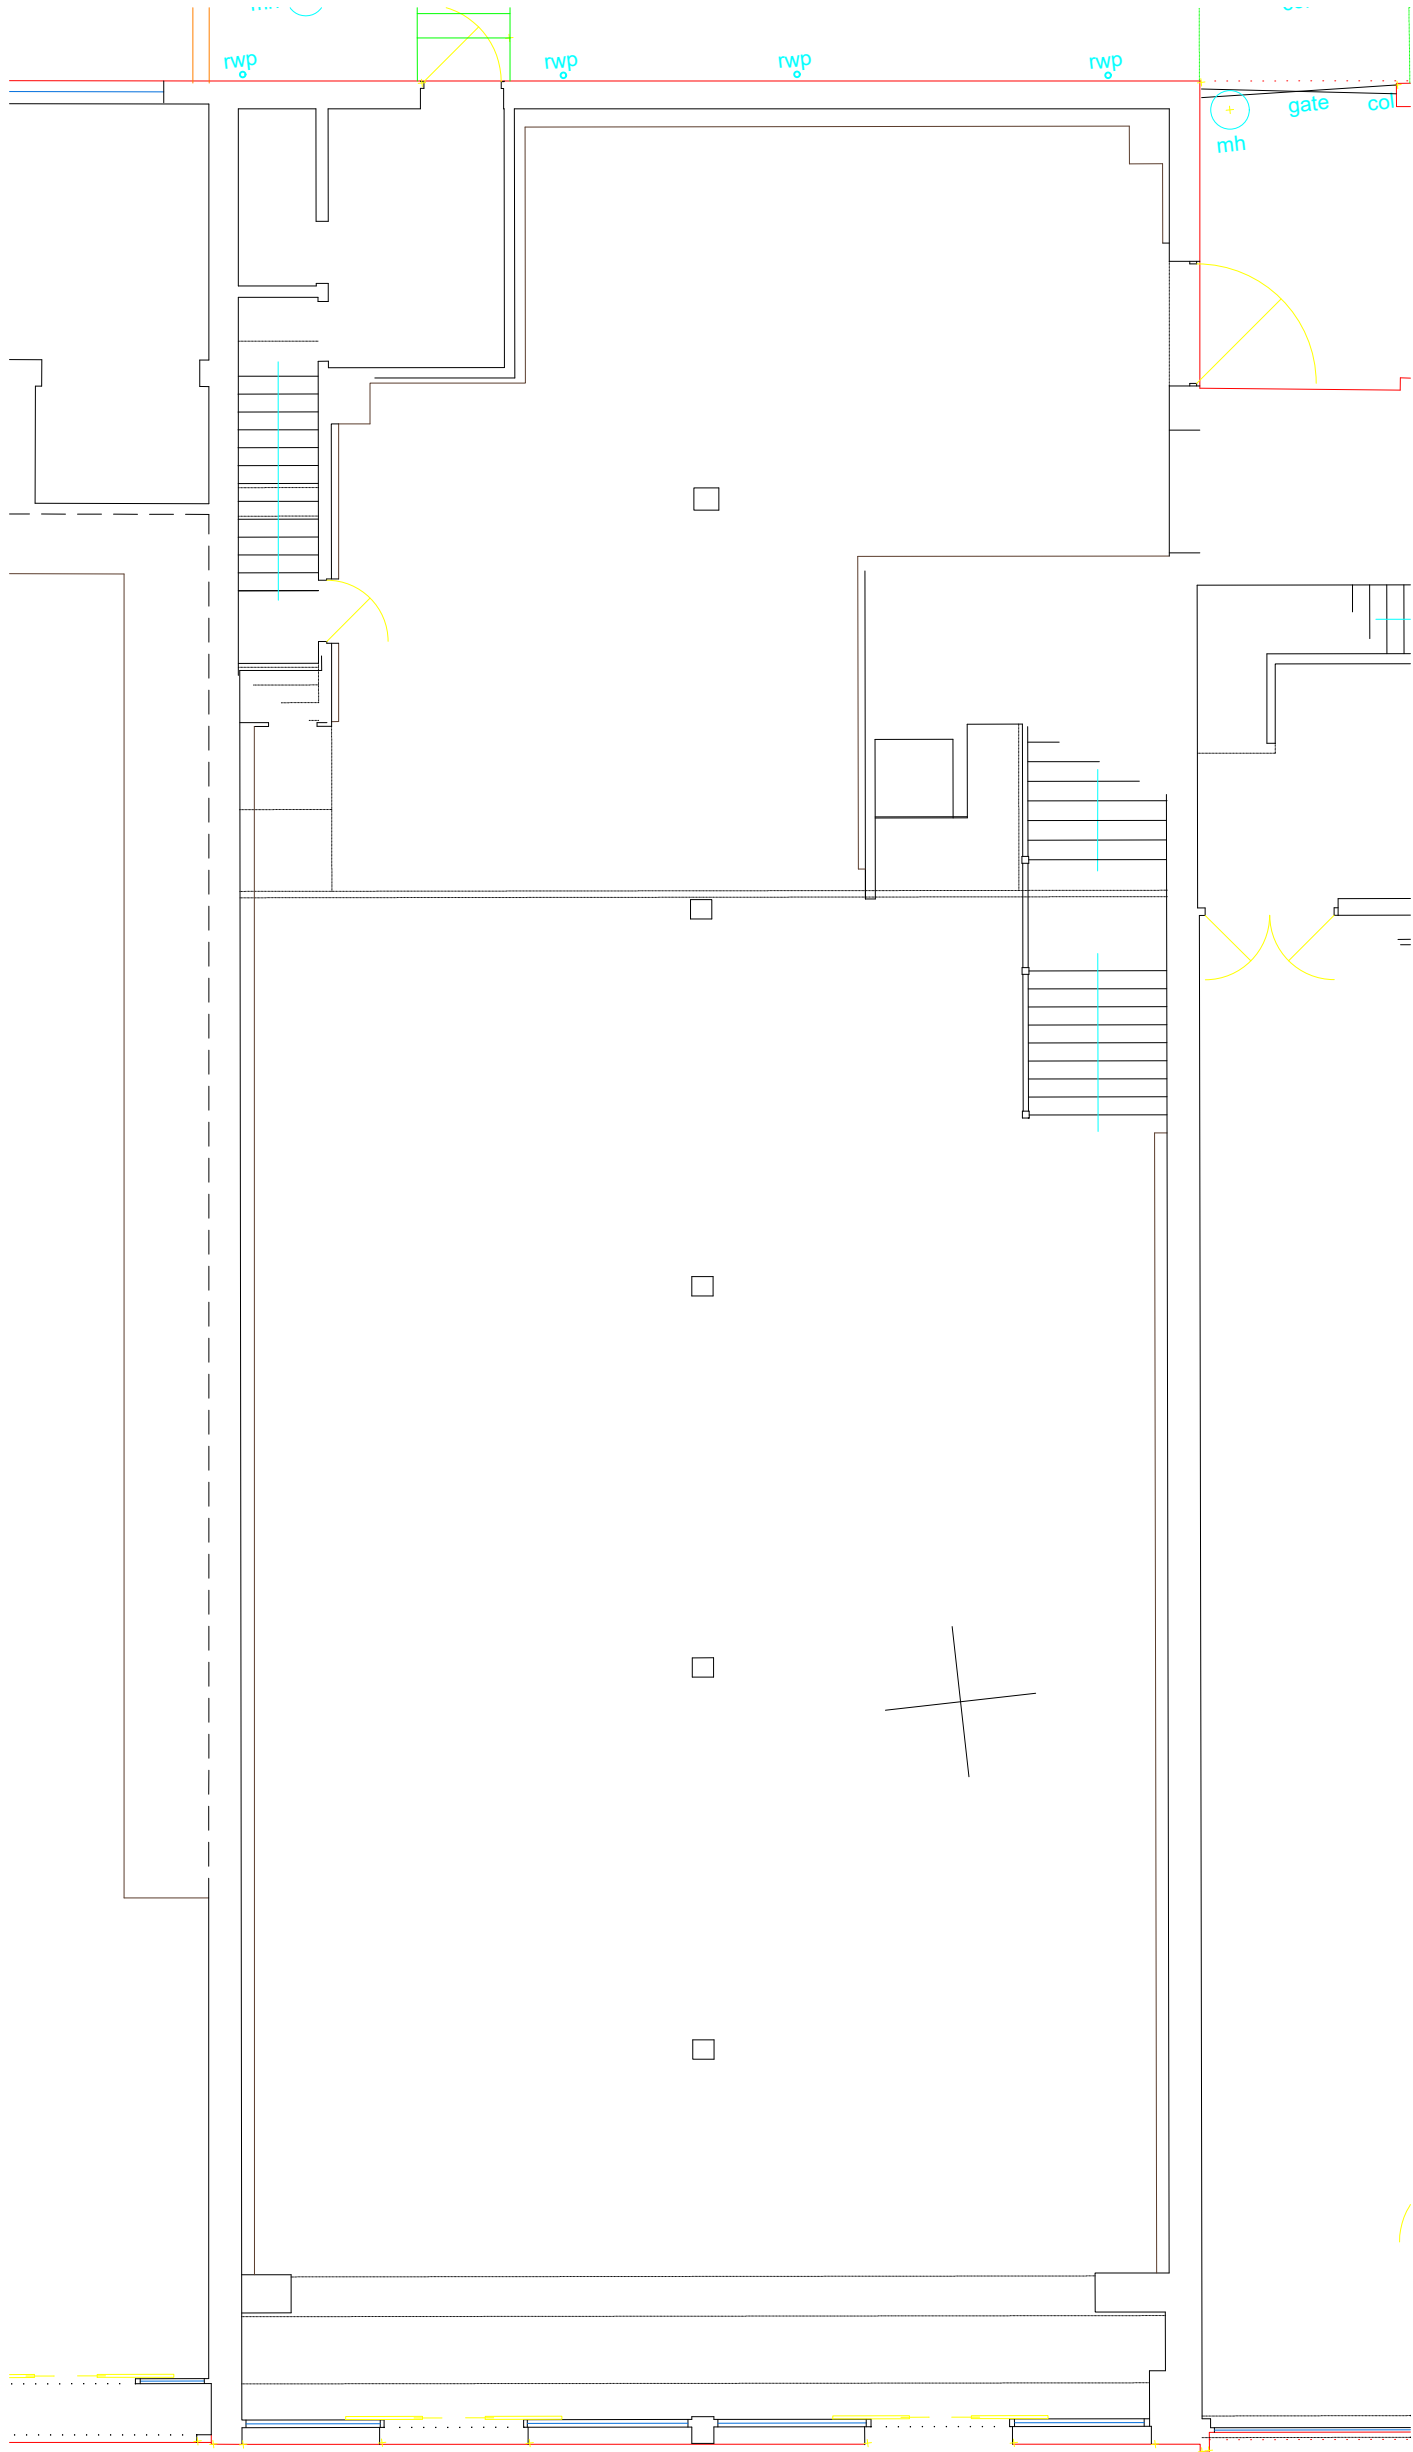


EXISTING GROUND FLOOR PLAN

Scale 1:100




EXISTING FIRST FLOOR PLAN

Scale 1:100

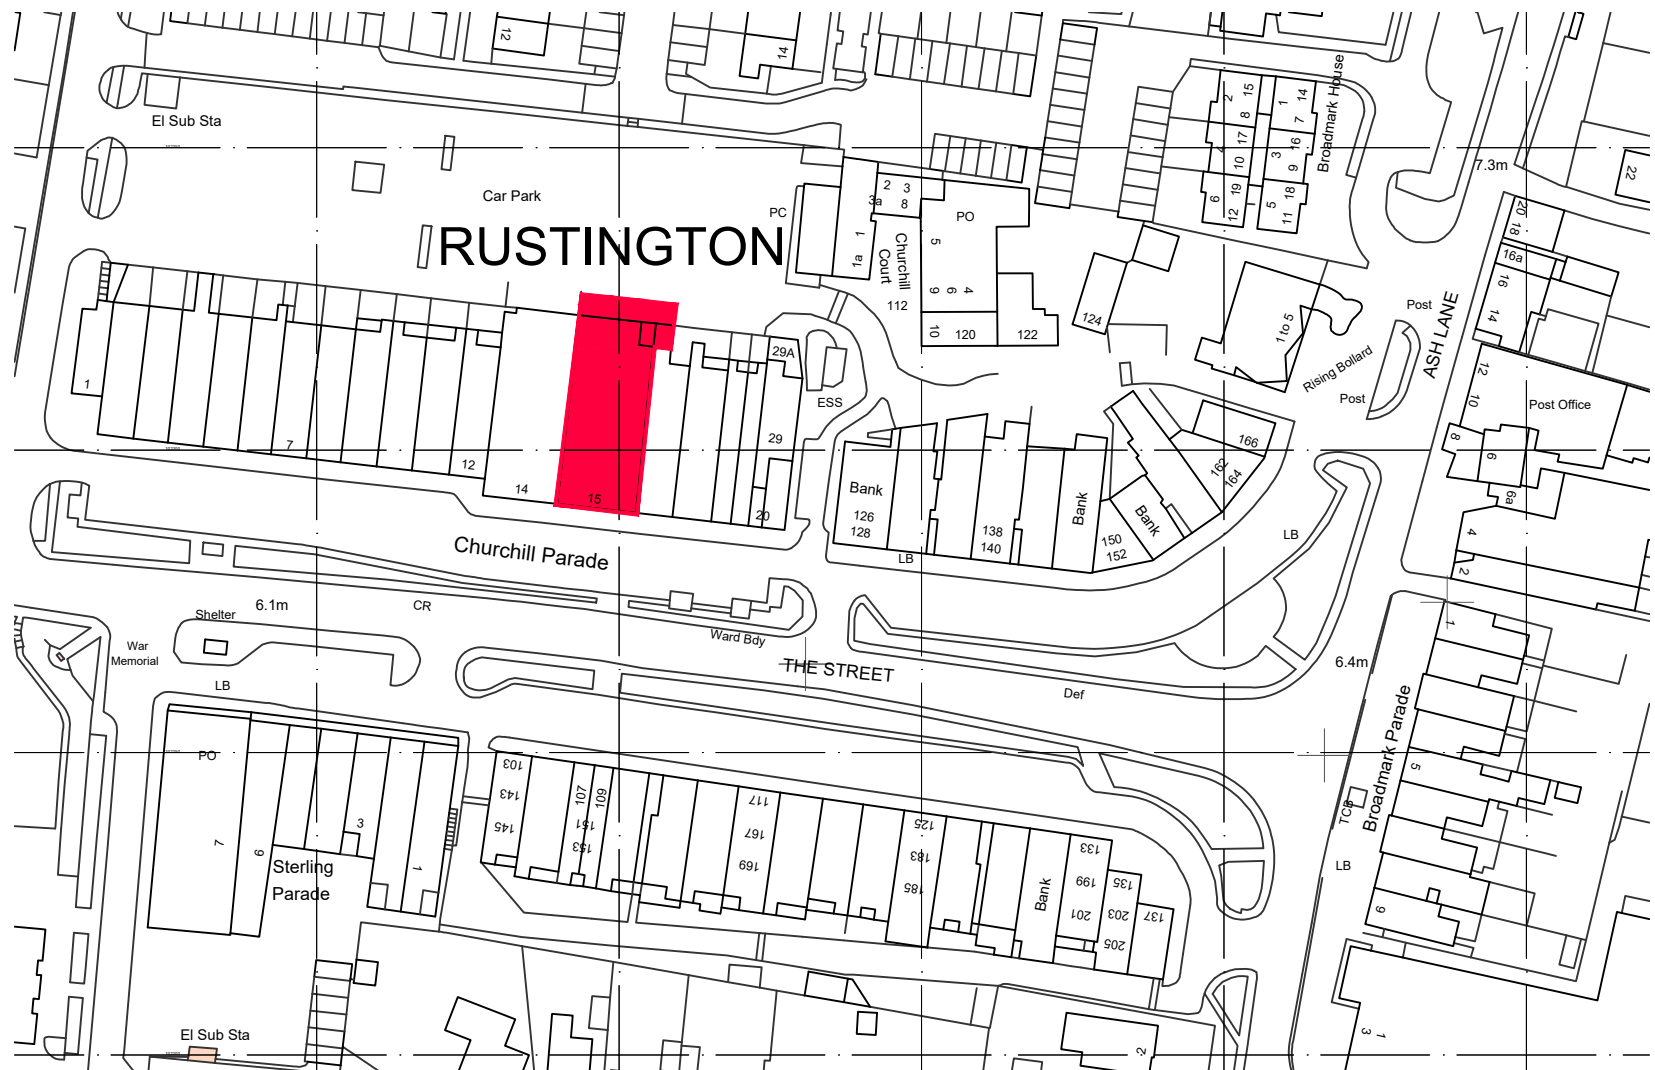

EXISTING LOCATION PLAN

Scale 1:1250

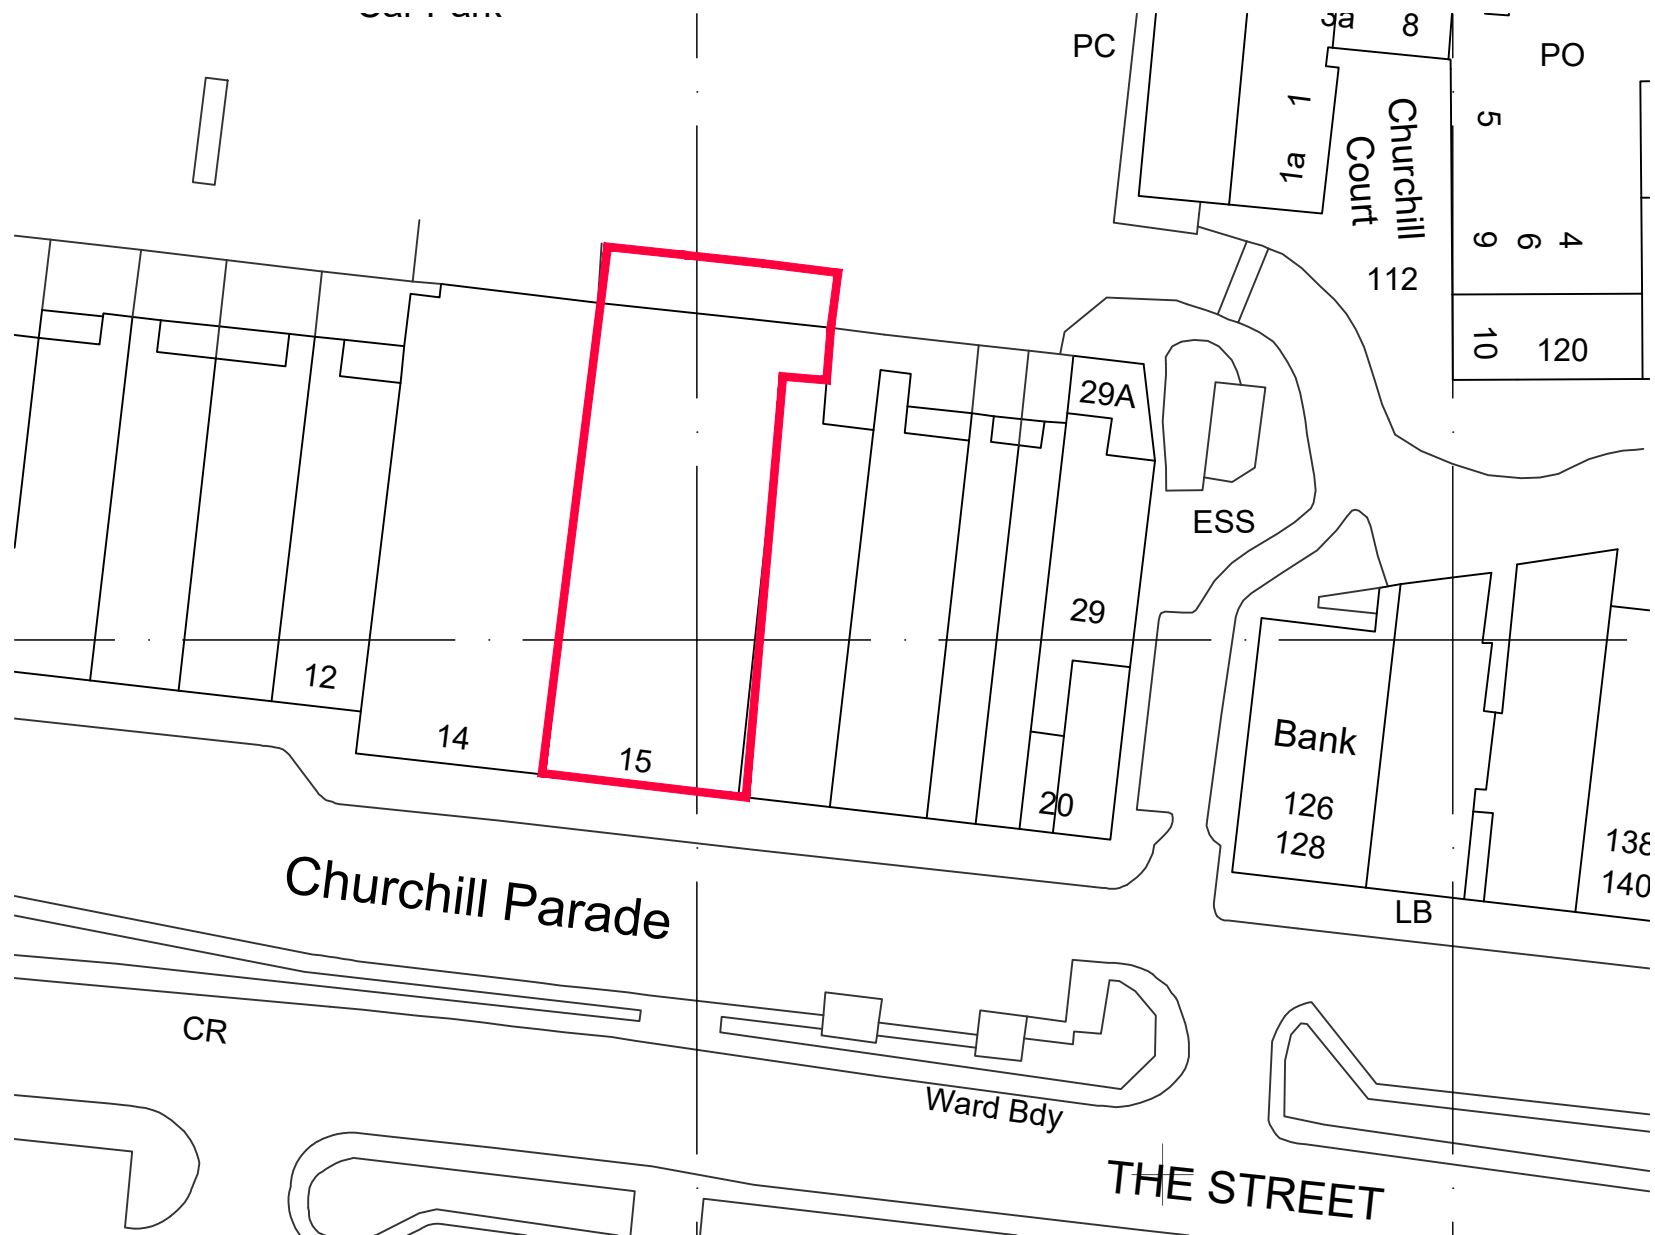

EXISTING BLOCK PLAN

Scale 1:500

NOTE:
OTHER THAN FOR THE PURPOSES OF PLANNING, DO NOT SCALE THESE DRAWINGS. USE WRITTEN DIMENSIONS ONLY. ALL DIMENSIONS TO BE CHECKED ON SITE PRIOR TO COMMENCEMENT OF WORK.
THIS DRAWING IS THE COPYRIGHT OF **SIMPSON HILDER ASSOCIATES** LIMITED AND MAY NOT BE REPRODUCED, COPIED OR ALTERED IN ANY WAY WITHOUT WRITTEN AUTHORITY


REVISION CLOUD

TO BE CONFIRMED

- NOTES:
- SHA TAKE NO RESPONSIBILITY FOR THE ACCURACY OF THIS INFORMATION. ANY PARTY USING THIS DRAWING SHOULD VERIFY ITS ACCURACY BEFORE RELYING ON THE INFORMATION PROVIDED. FURTHER SITE MEASUREMENTS SHOULD BE UNDERTAKEN FOR ANY / ALL DIMENSIONALLY SENSITIVE WORKS.
 - BLOCK AND LOCATION PLANS ARE BASED ON ORDNANCE SURVEY PROMAP INFORMATION. CROWN COPYRIGHT. REPRODUCED UNDER LICENCE REF. 100022432.
 - ALL BOUNDARIES SHOWN ARE INDICATIVE ONLY AND ARE SUBJECT TO VERIFICATION.
 - THIS DRAWING IS PROVIDED FOR GENERAL ARRANGEMENT INFORMATION PURPOSES ONLY AND IT IS NOT A TECHNICAL DRAWING. ALL PROPOSALS ARE SUBJECT TO ALL STATUTORY APPROVALS INCLUDING BUILDING REGULATIONS.

EXISTING FIRST FLOOR WINDOWS HAVE BEEN PREVIOUSLY BLOCKED UP.

PRELIMINARY
ONLY

 

Rev	Date	Description	By	Chkd
SIMPSON HILDER Architects & Surveyors 023 8028 3798 simpsonhilder.co.uk				
Project PROPOSED ALTERATIONS 15 CHURCHILL PARADE RUSTINGTON WEST SUSSEX, BN16 3DE				
Description BLOCK & LOCATION PLAN, EXISTING FLOOR PLANS & ELEVATIONS				
PRELIMINARY				
Drawn BL	Checked GL	Scale 1:100	Date MAY 2026	Revision
Drawing No. 10147.100				
Original size 100mm @ A1				