




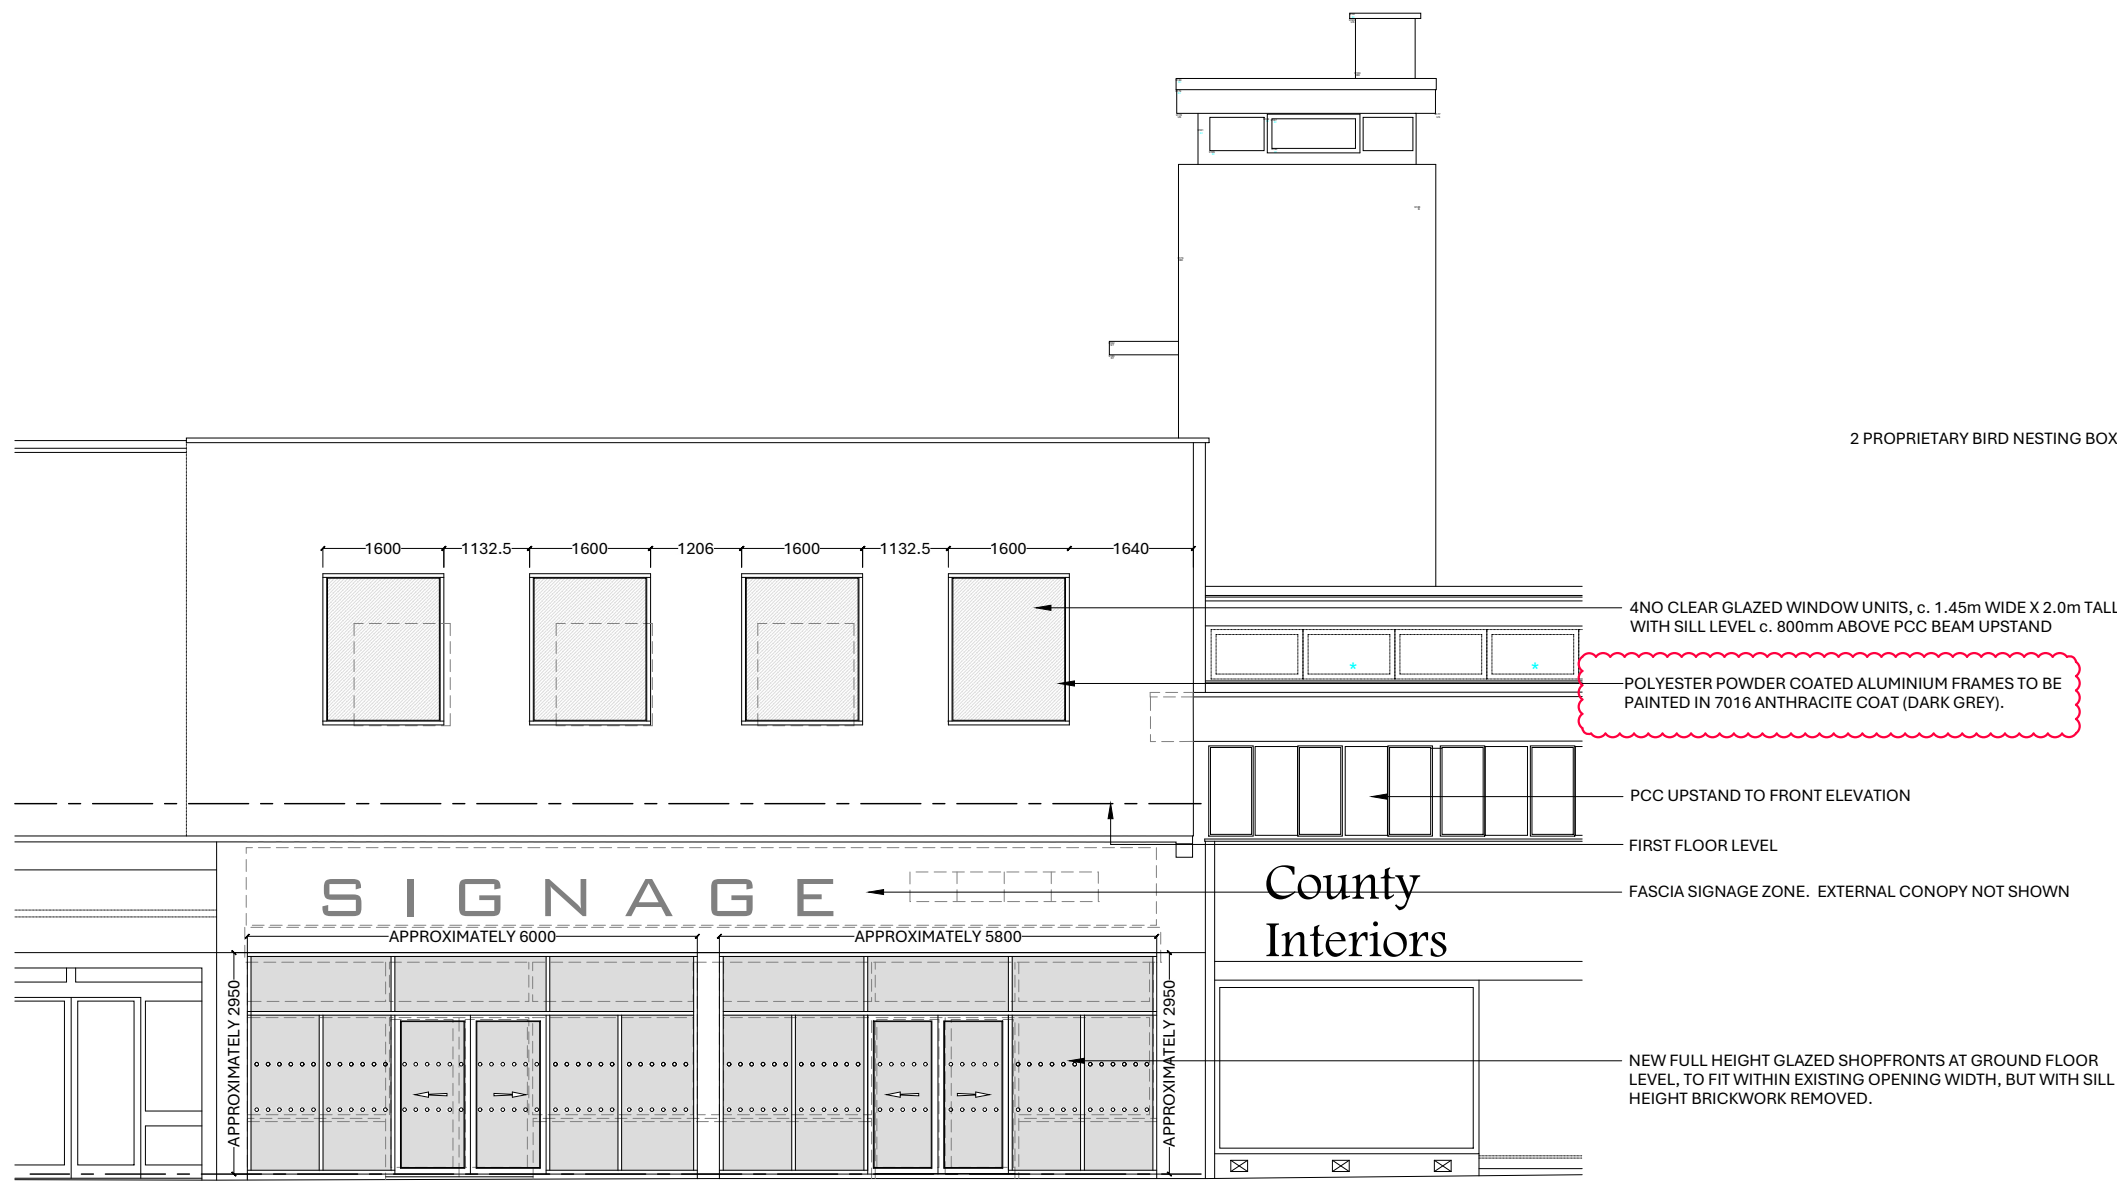


PROPOSED FRONT (SOUTH) ELEVATION
Scale 1:100

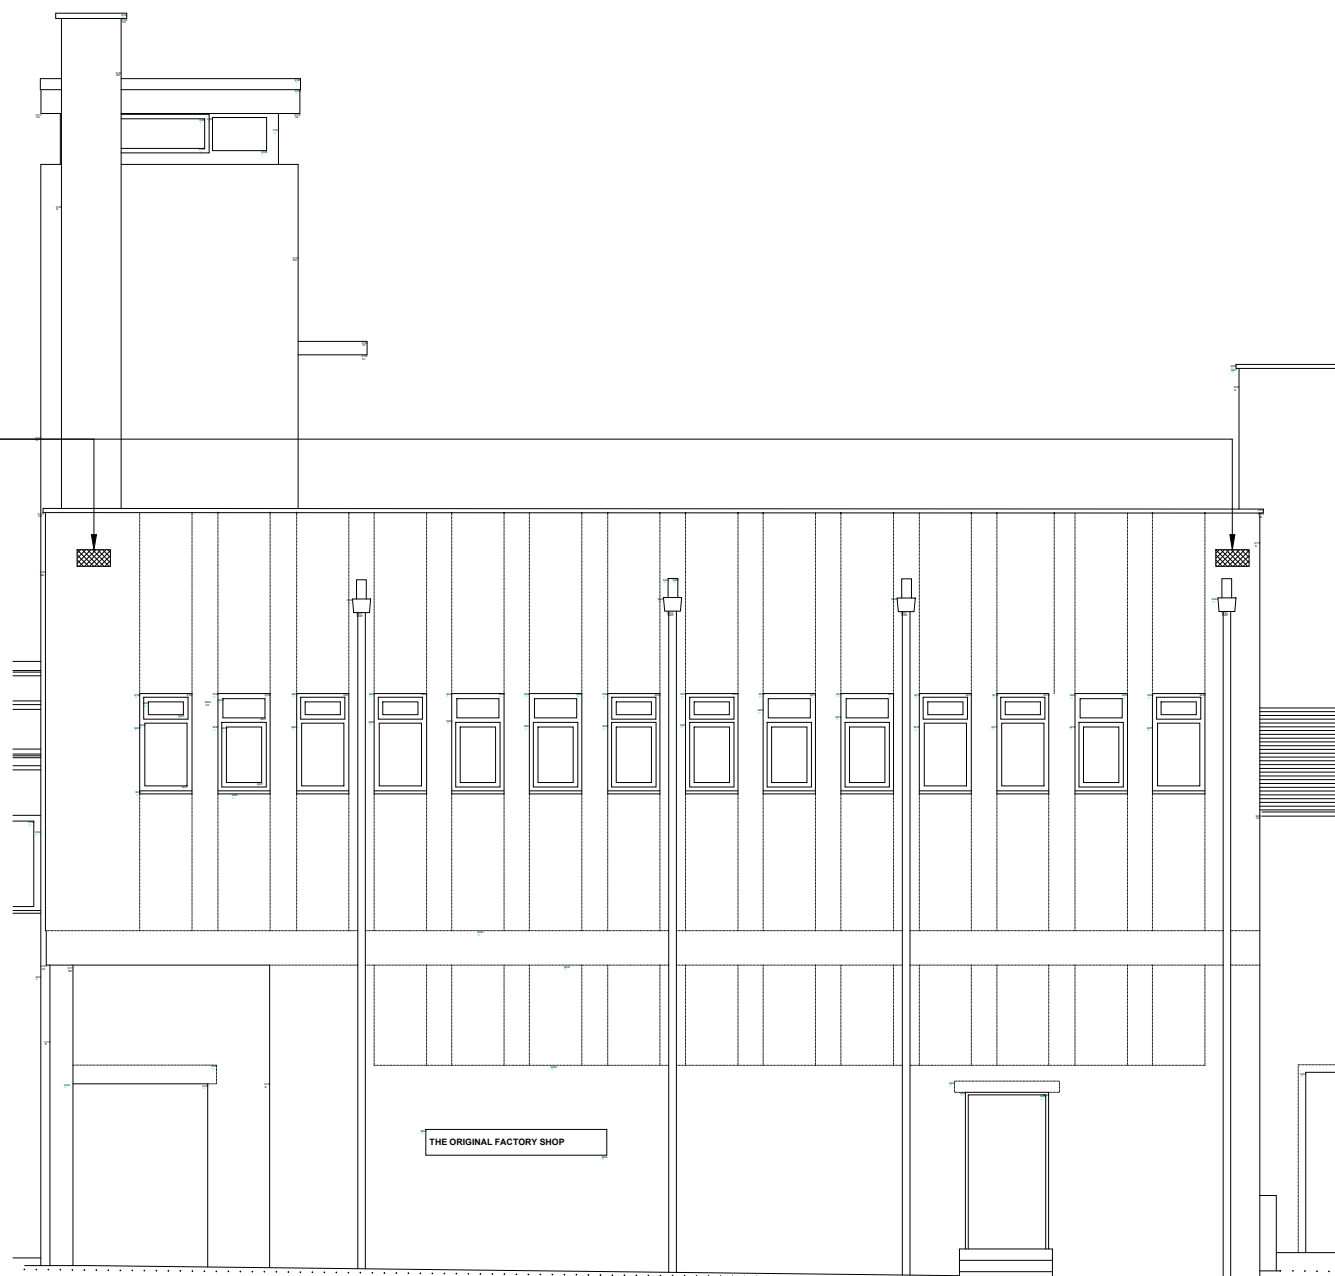



PROPOSED REAR (NORTH) ELEVATION
Scale 1:100

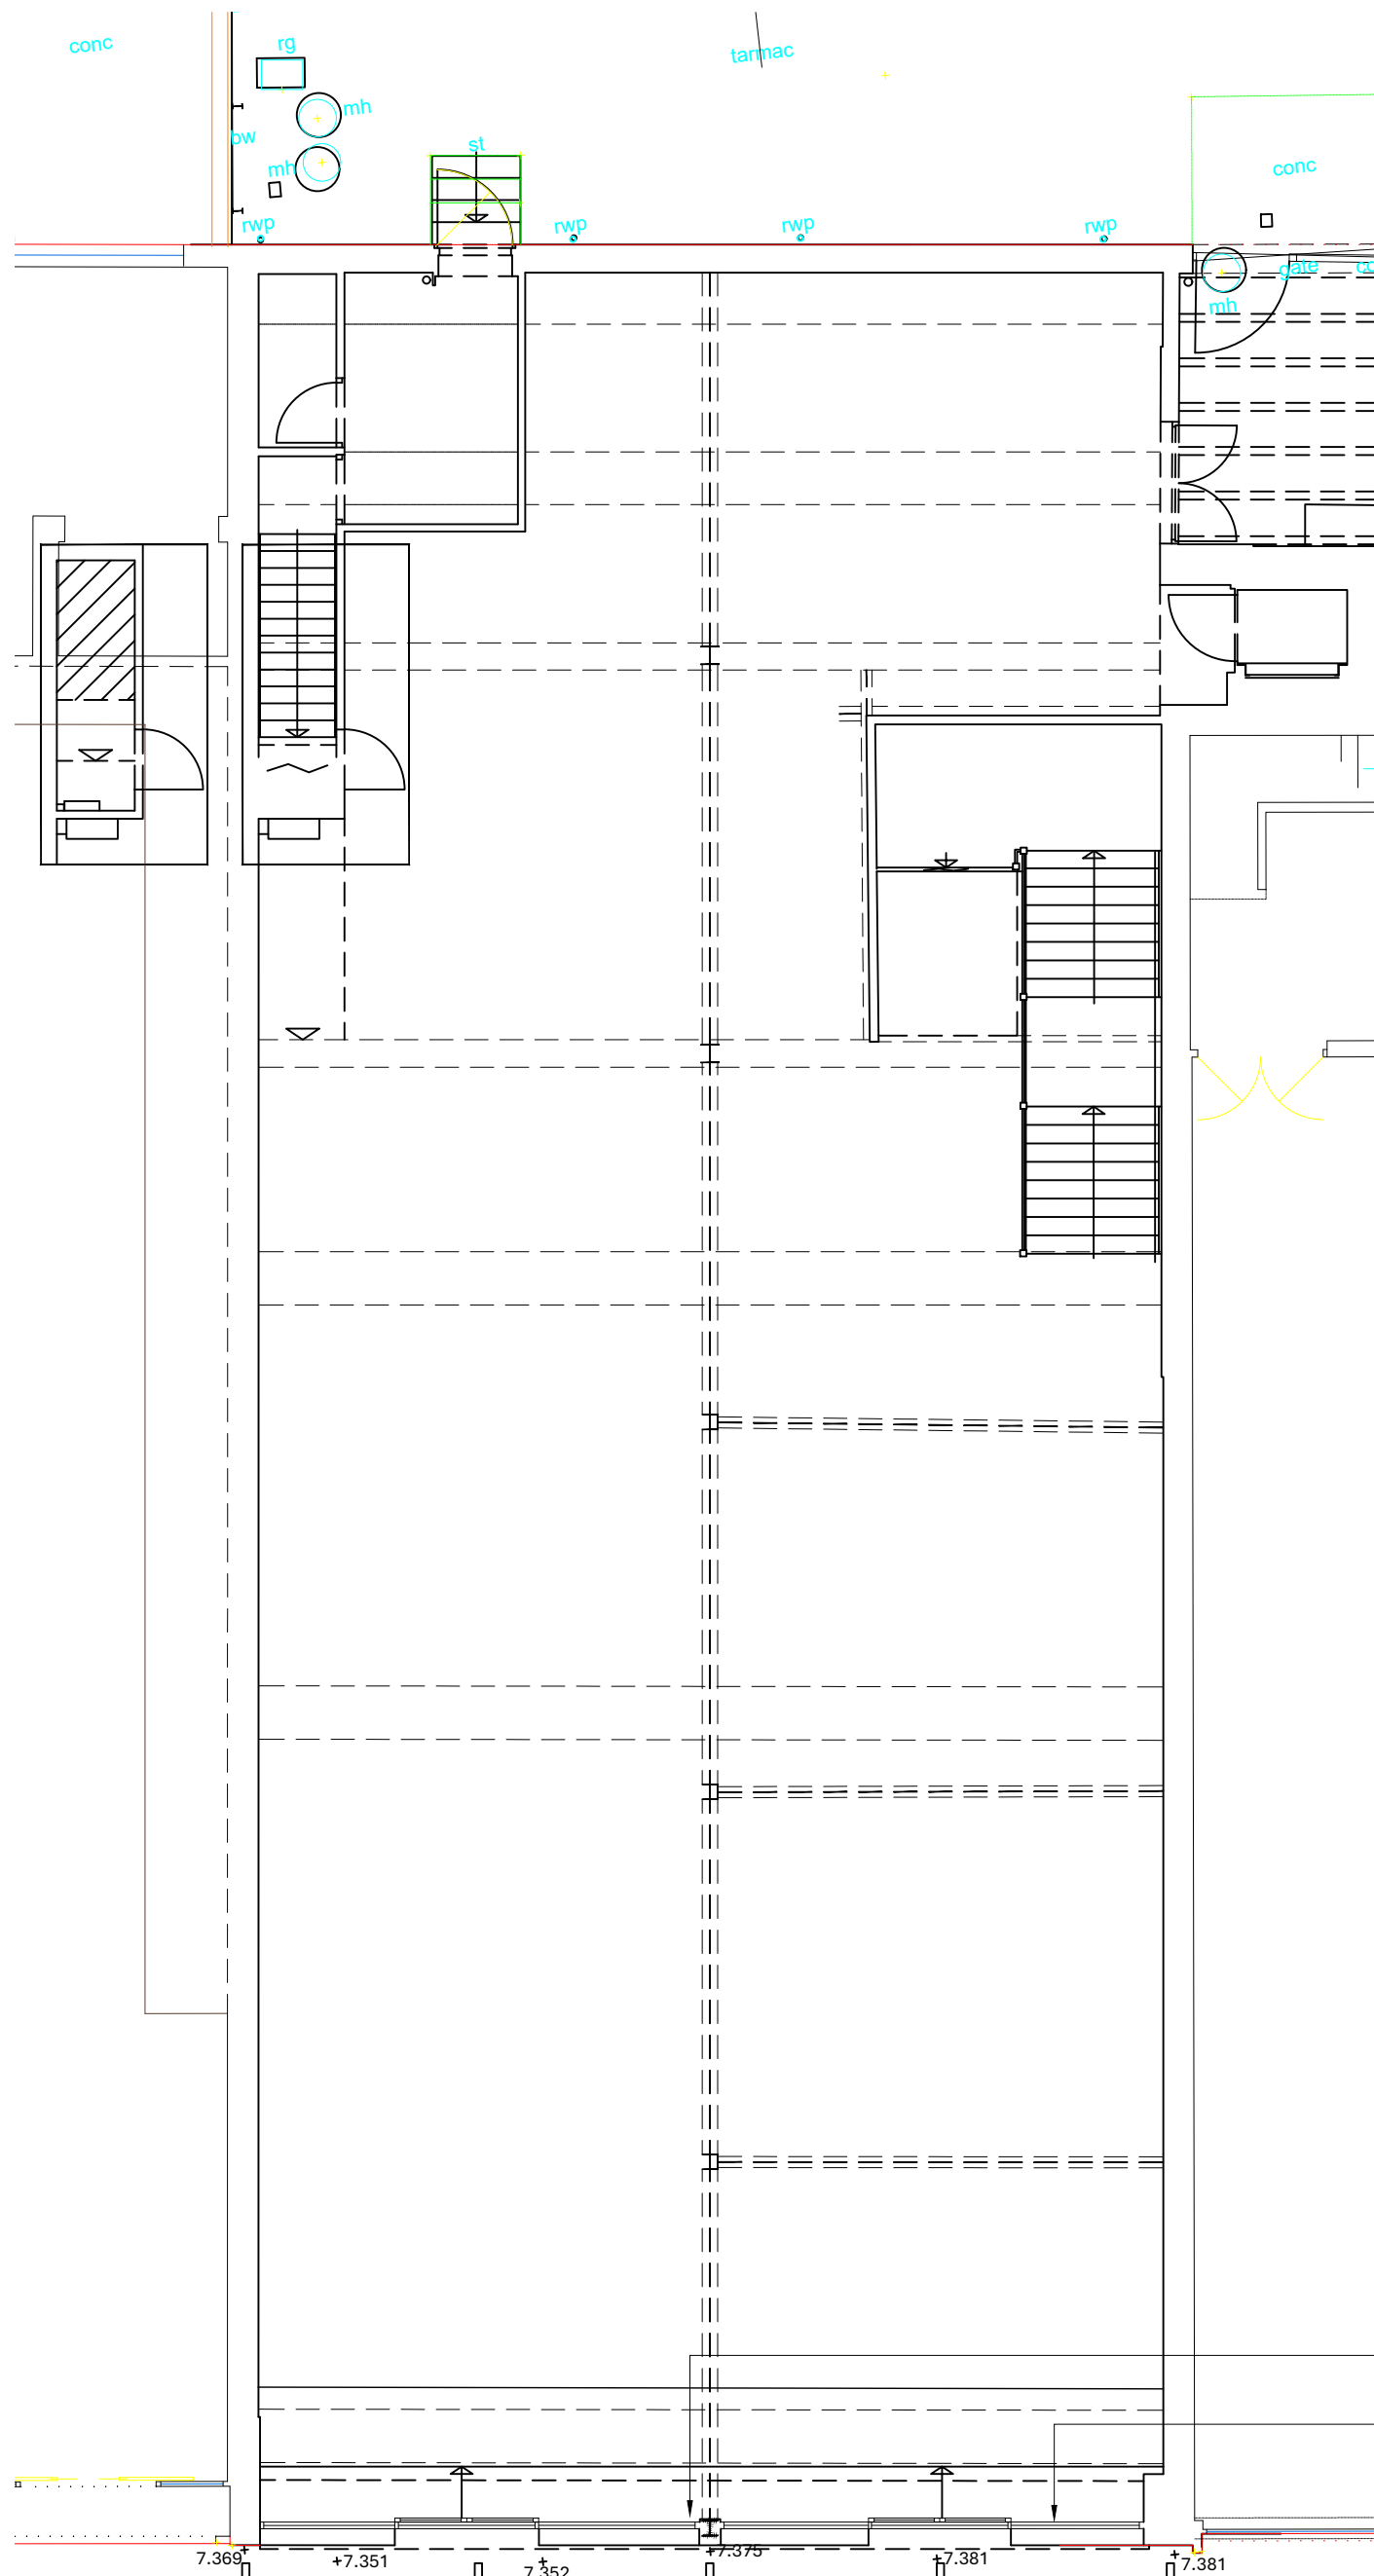

PROPOSED GROUND FLOOR PLAN
Scale 1:100

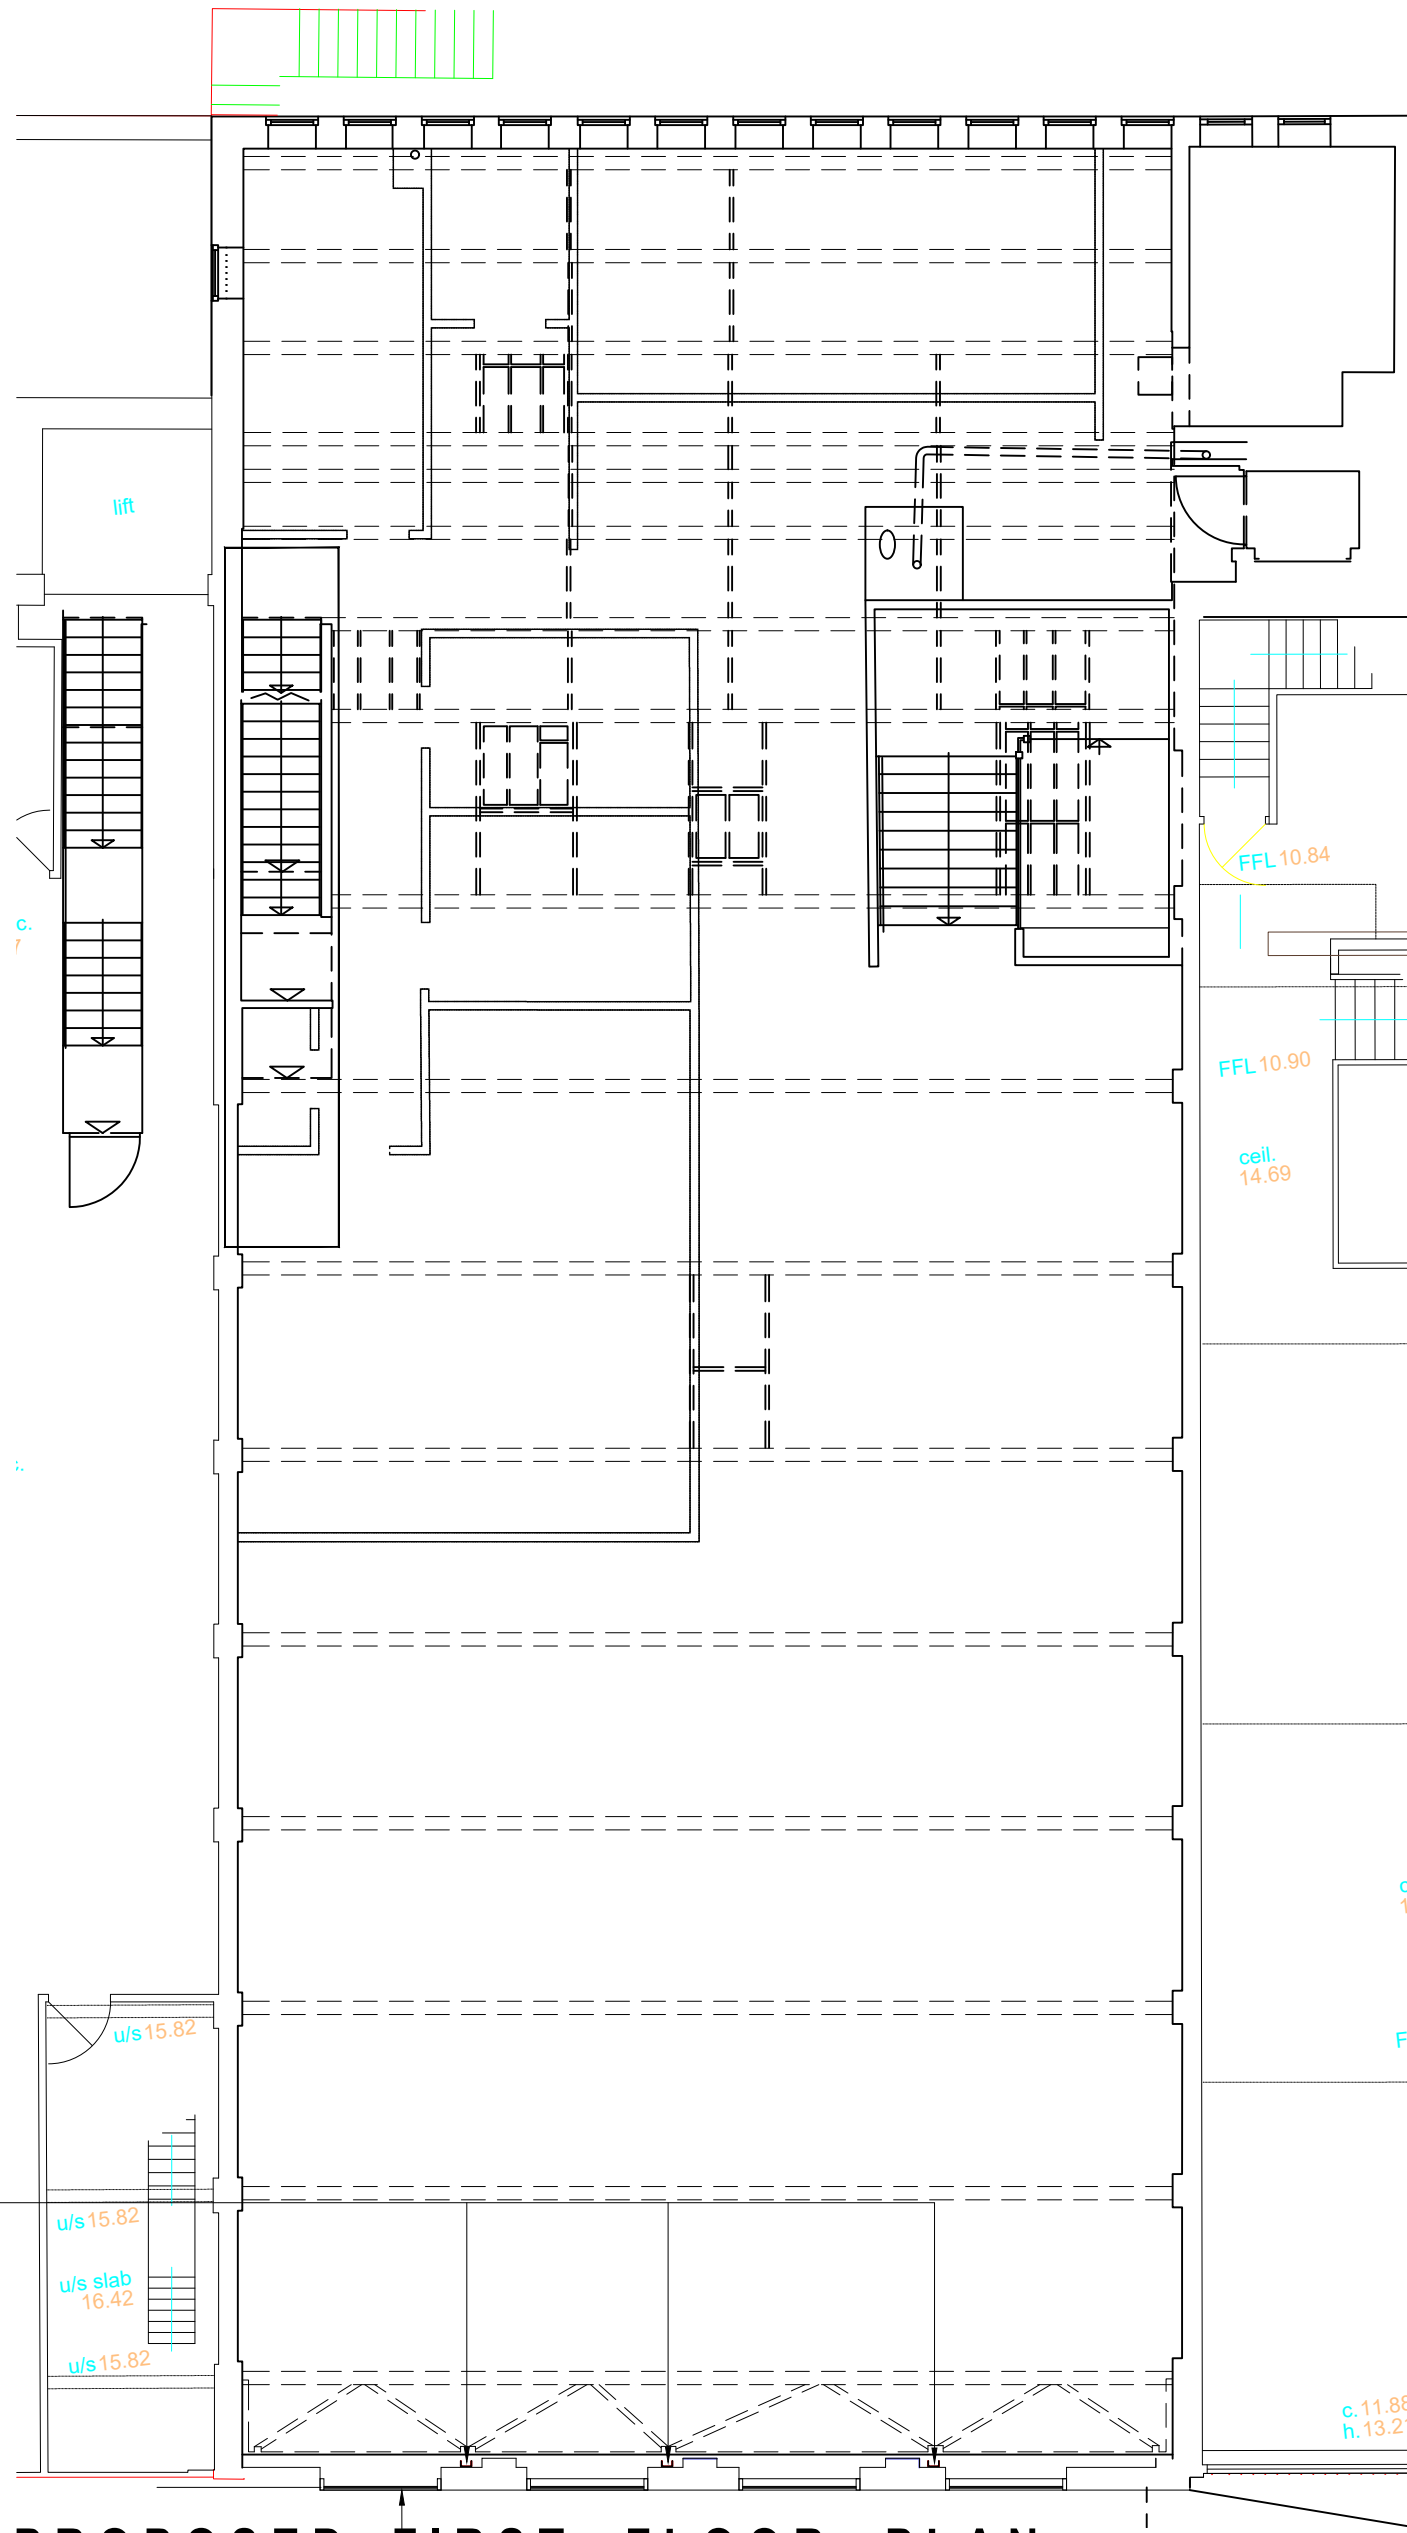

PROPOSED FIRST FLOOR PLAN
Scale 1:100

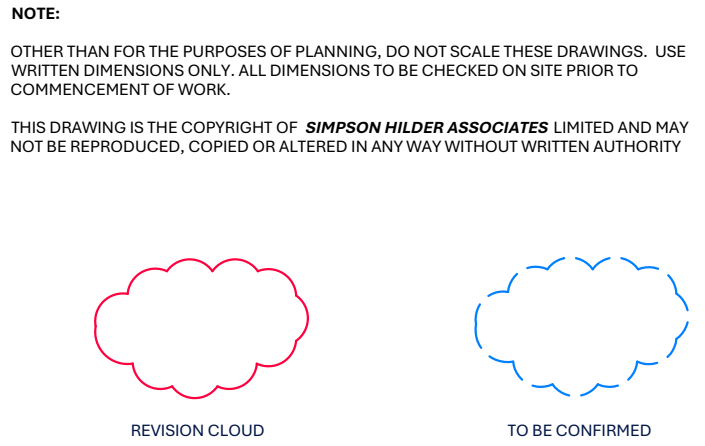 

NOTES:

- SHA TAKE NO RESPONSIBILITY FOR THE ACCURACY OF THIS INFORMATION. ANY PARTY USING THIS DRAWING SHOULD VERIFY ITS ACCURACY BEFORE RELYING ON THE INFORMATION PROVIDED. FURTHER SITE MEASUREMENTS SHOULD BE UNDERTAKEN FOR ANY ALL DIMENSIONALLY SENSITIVE WORKS.
- ALL BOUNDARIES SHOWN ARE INDICATIVE ONLY AND ARE SUBJECT TO VERIFICATION.
- THIS DRAWING IS PROVIDED FOR GENERAL ARRANGEMENT INFORMATION PURPOSES ONLY AND IT IS NOT A TECHNICAL DRAWING. ALL PROPOSALS ARE SUBJECT TO ALL STATUTORY APPROVALS INCLUDING BUILDING REGULATIONS.

C	04.08.2026	NOTE FOR PROPOSED WINDOW MATERIAL & COLOUR ADDED.	+	+
B	01.07.2026	2 BIRD BOXES ADDED TO THE REAR ELEVATION	+	+
A	08.06.2026	SURVEY INCORPORATED TO FLOOR PLANS AND ELEVATIONS UPDATED.	+	+
Rev	Date	Description	By	Chkd
SIMPSON HILDER Architects & Surveyors 023 8028 3798 simpsonhilder.co.uk				
Project PROPOSED ALTERATIONS 15 CHURCHILL PARADE RUSTINGTON WEST SUSSEX, BN16 3DE				
Description PROPOSED FLOOR PLANS & ELEVATIONS				
PRELIMINARY				
Drawn BL	Checked GL	Scale 1:100	Date MAY 2026	Revision C
Drawing No. 10147.101				
Original size 100mm @ A1				