
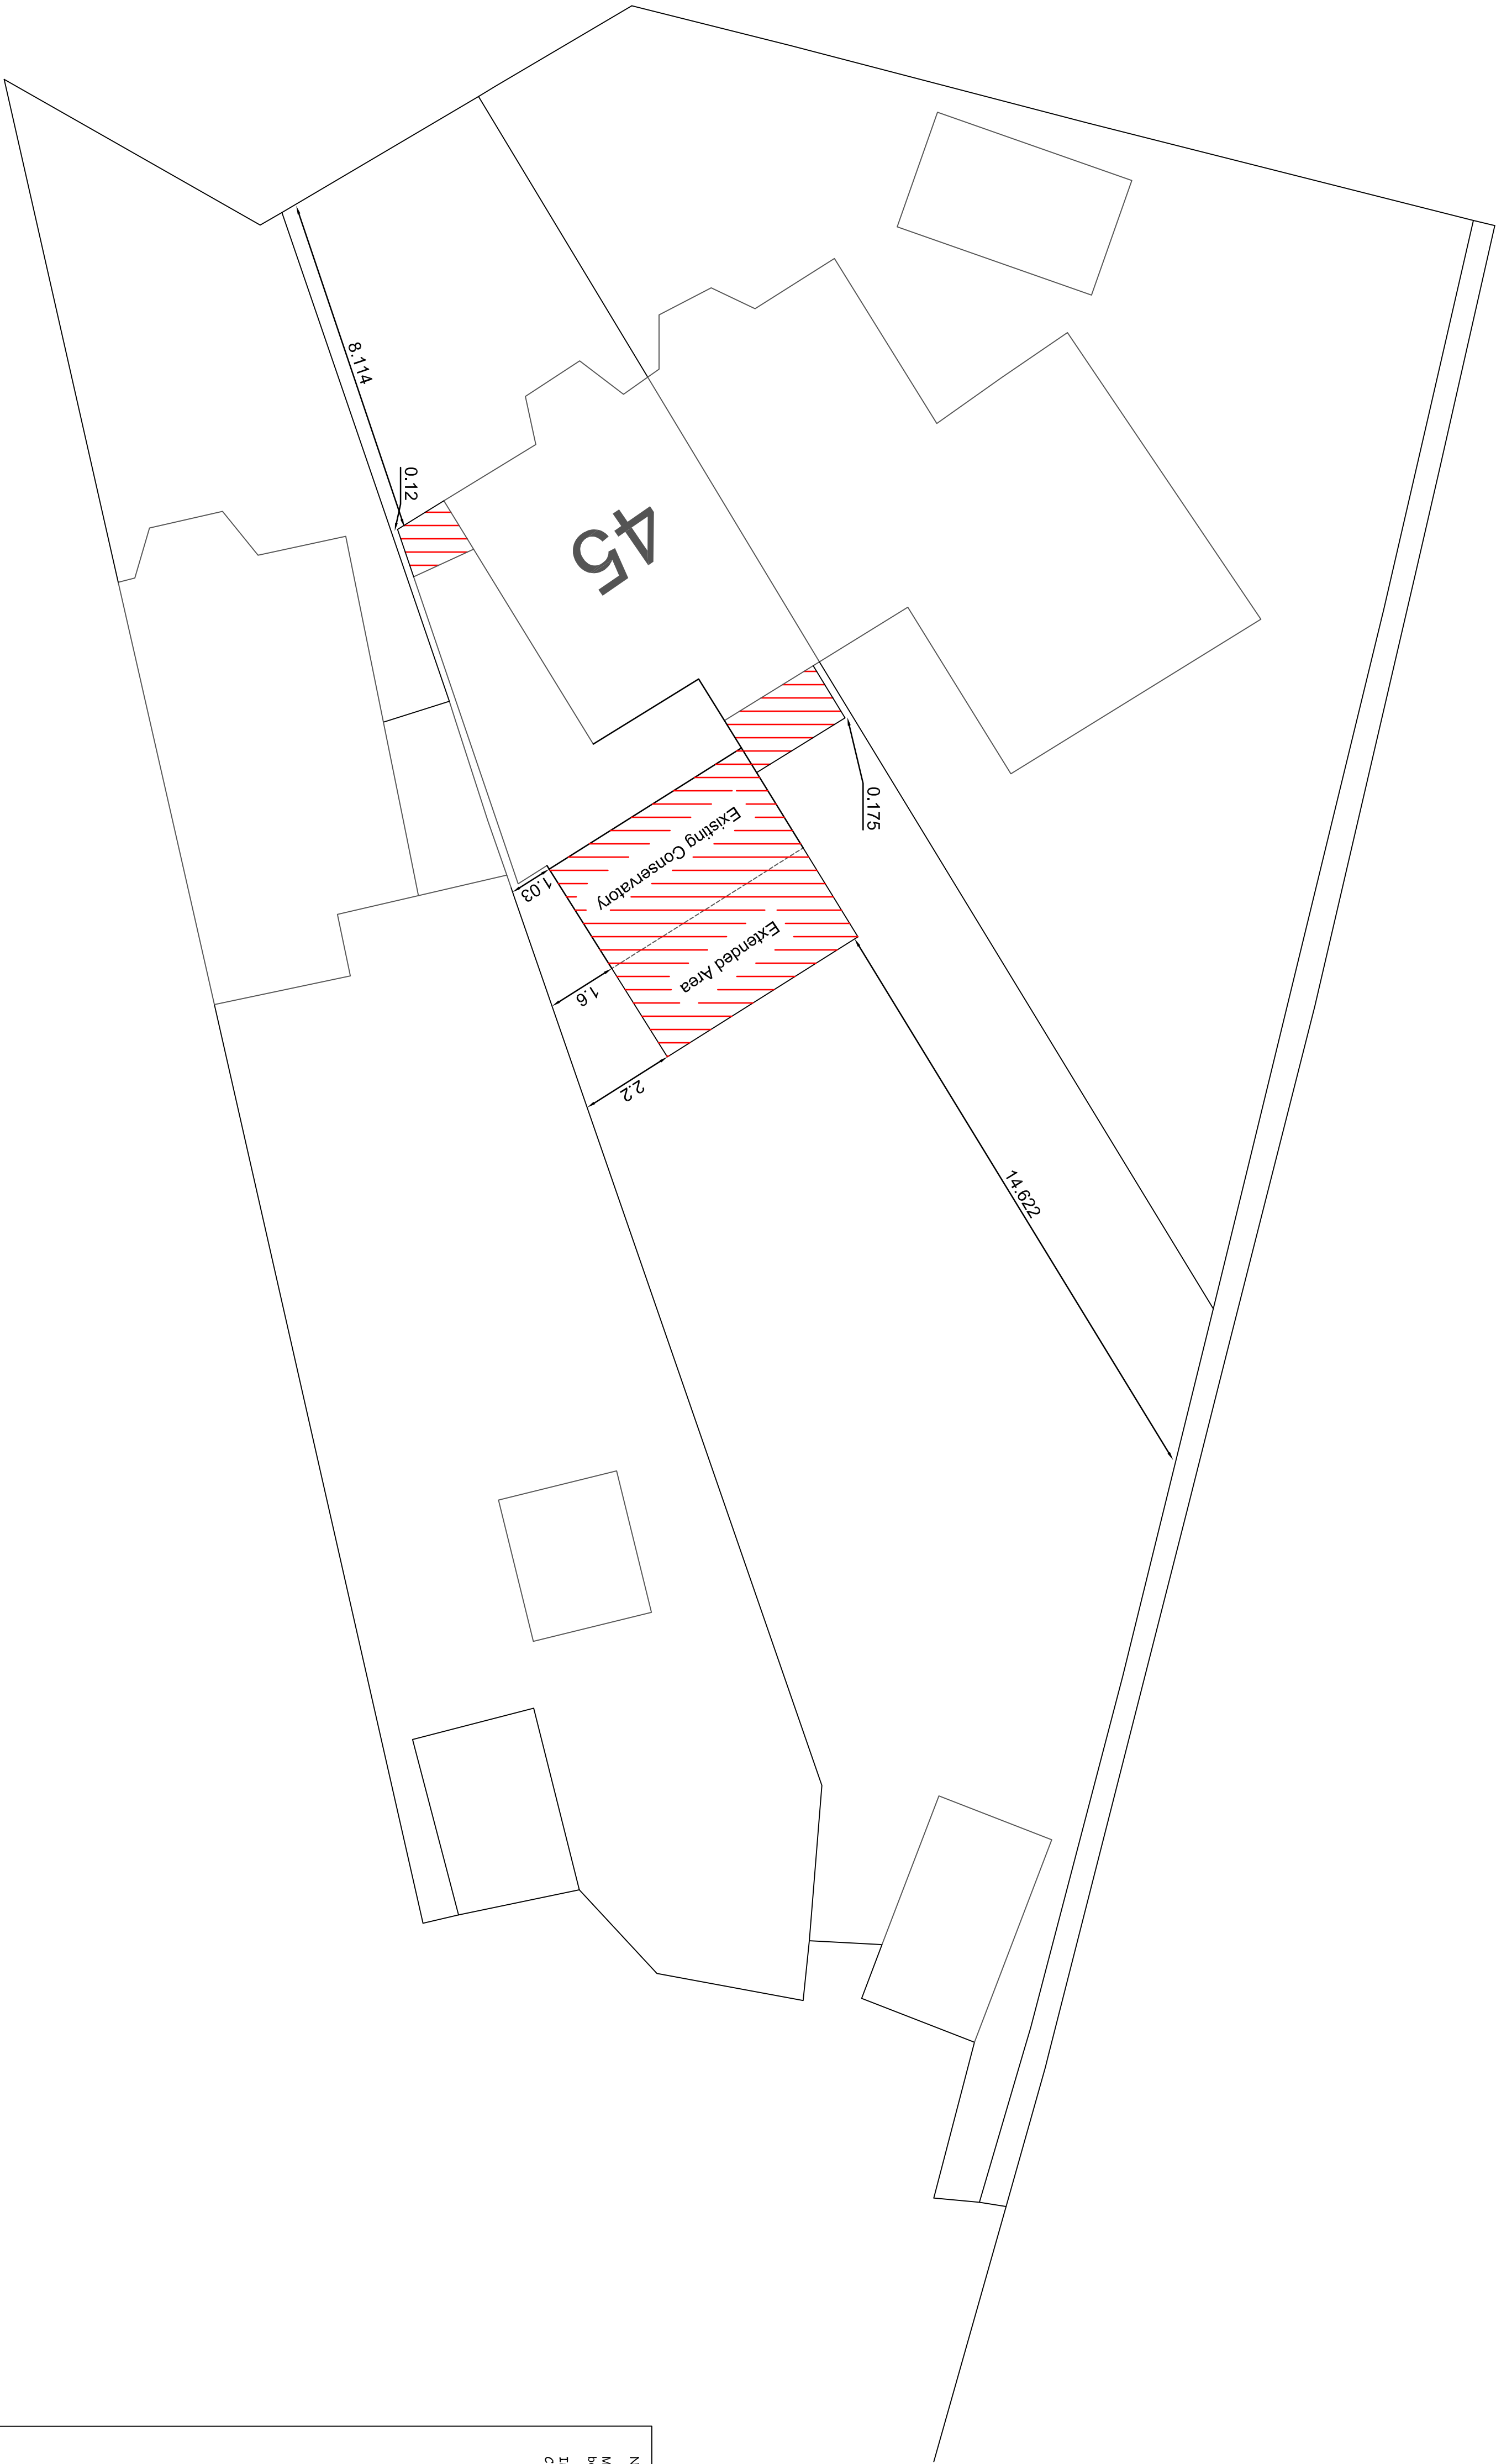


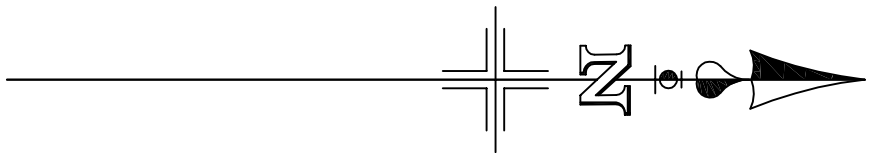

Note:
Measurements are roughly taken to the existing timber fence, assumed boundary line and from OS data available.
Intellectual Property Rights Apply (IPR).
Copyright © 2019

Project Mr. J. P. & Mrs. A. Street 45 Clarendon Avenue Bristol, BS2 8EP		Date March 2019
Drawing Title Site & Rear Extensions with Internal reconfigurations, Site Plan, Elevations & Sections		Revision
Scale 1:100		Drawn By LW
		Drawing No. 4501a/SPW002