




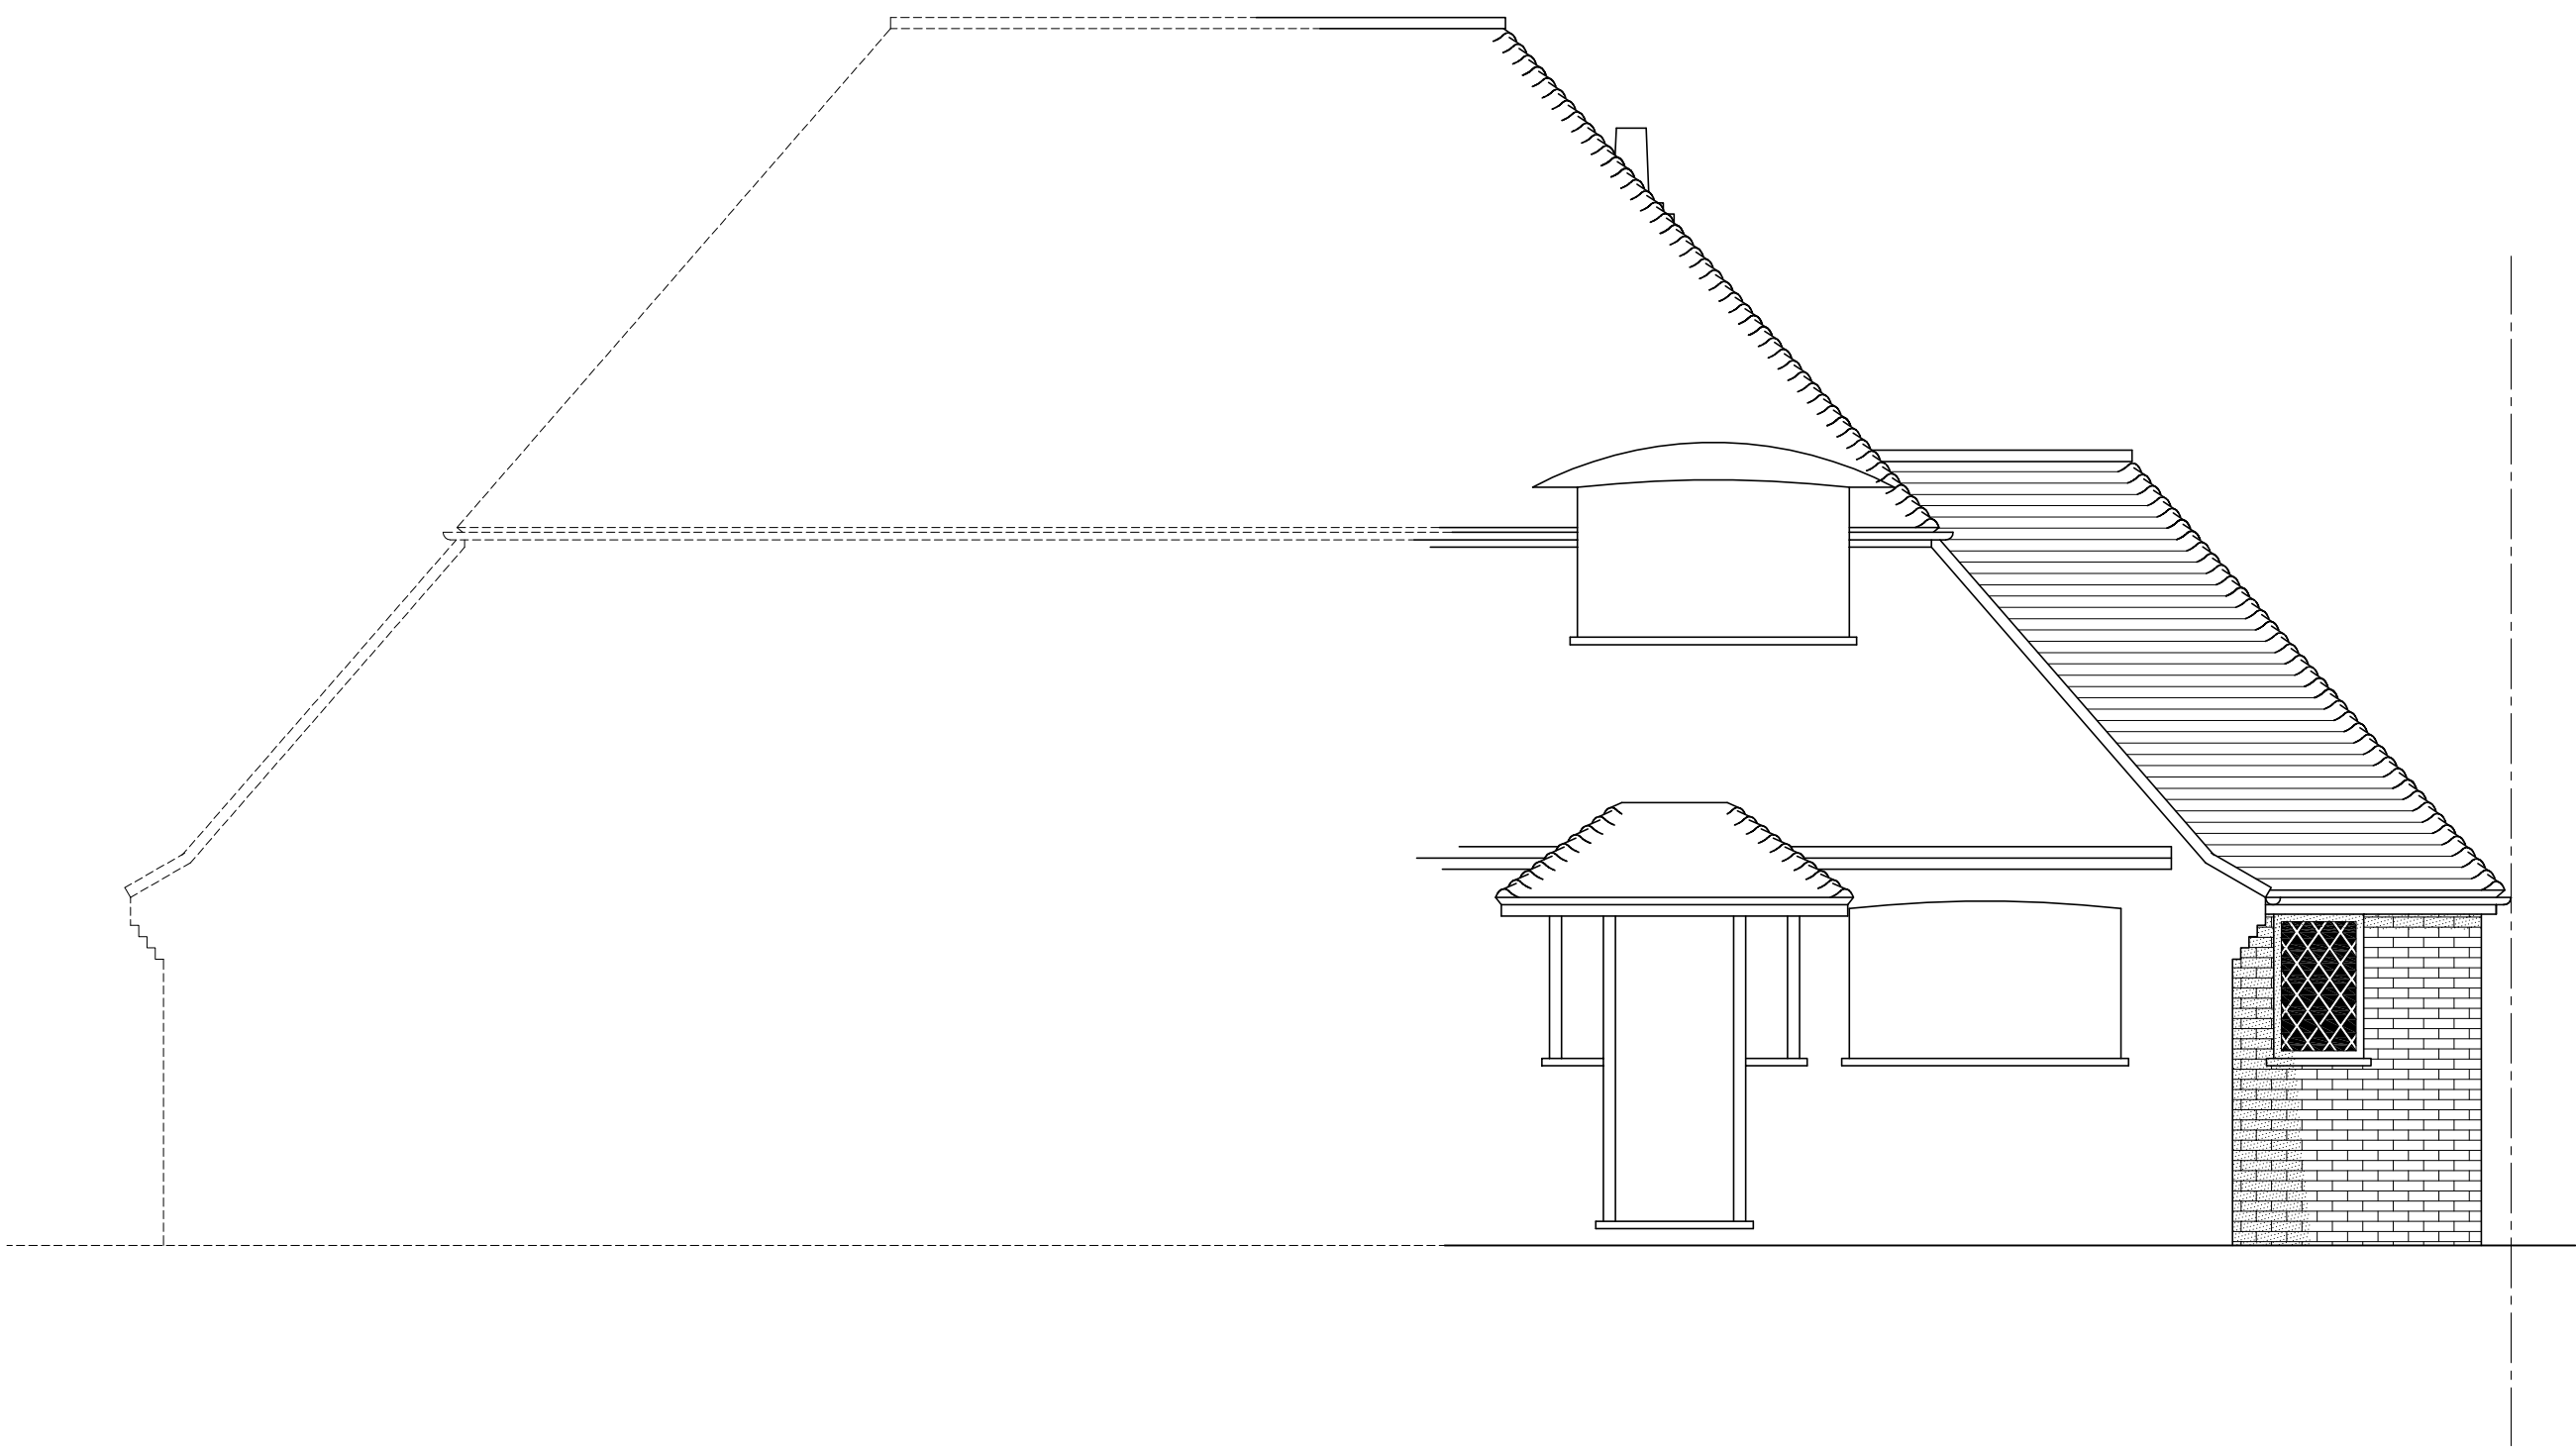

east elevation

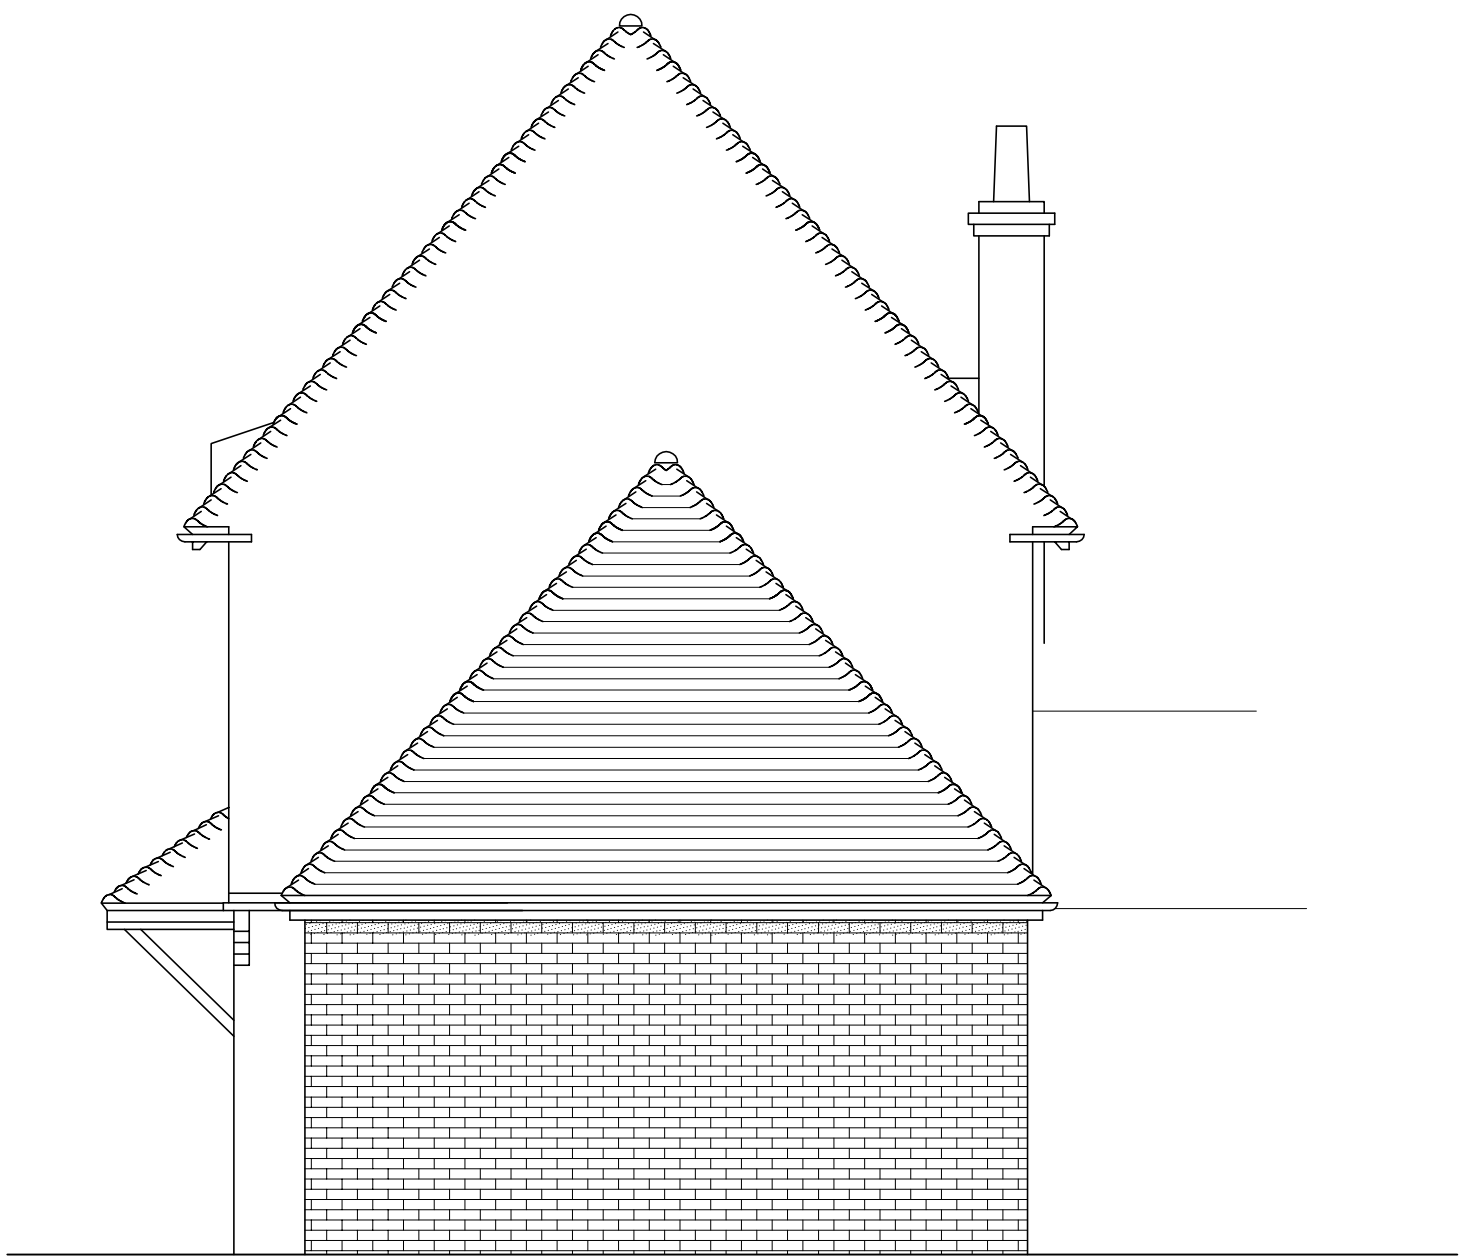


north elevation

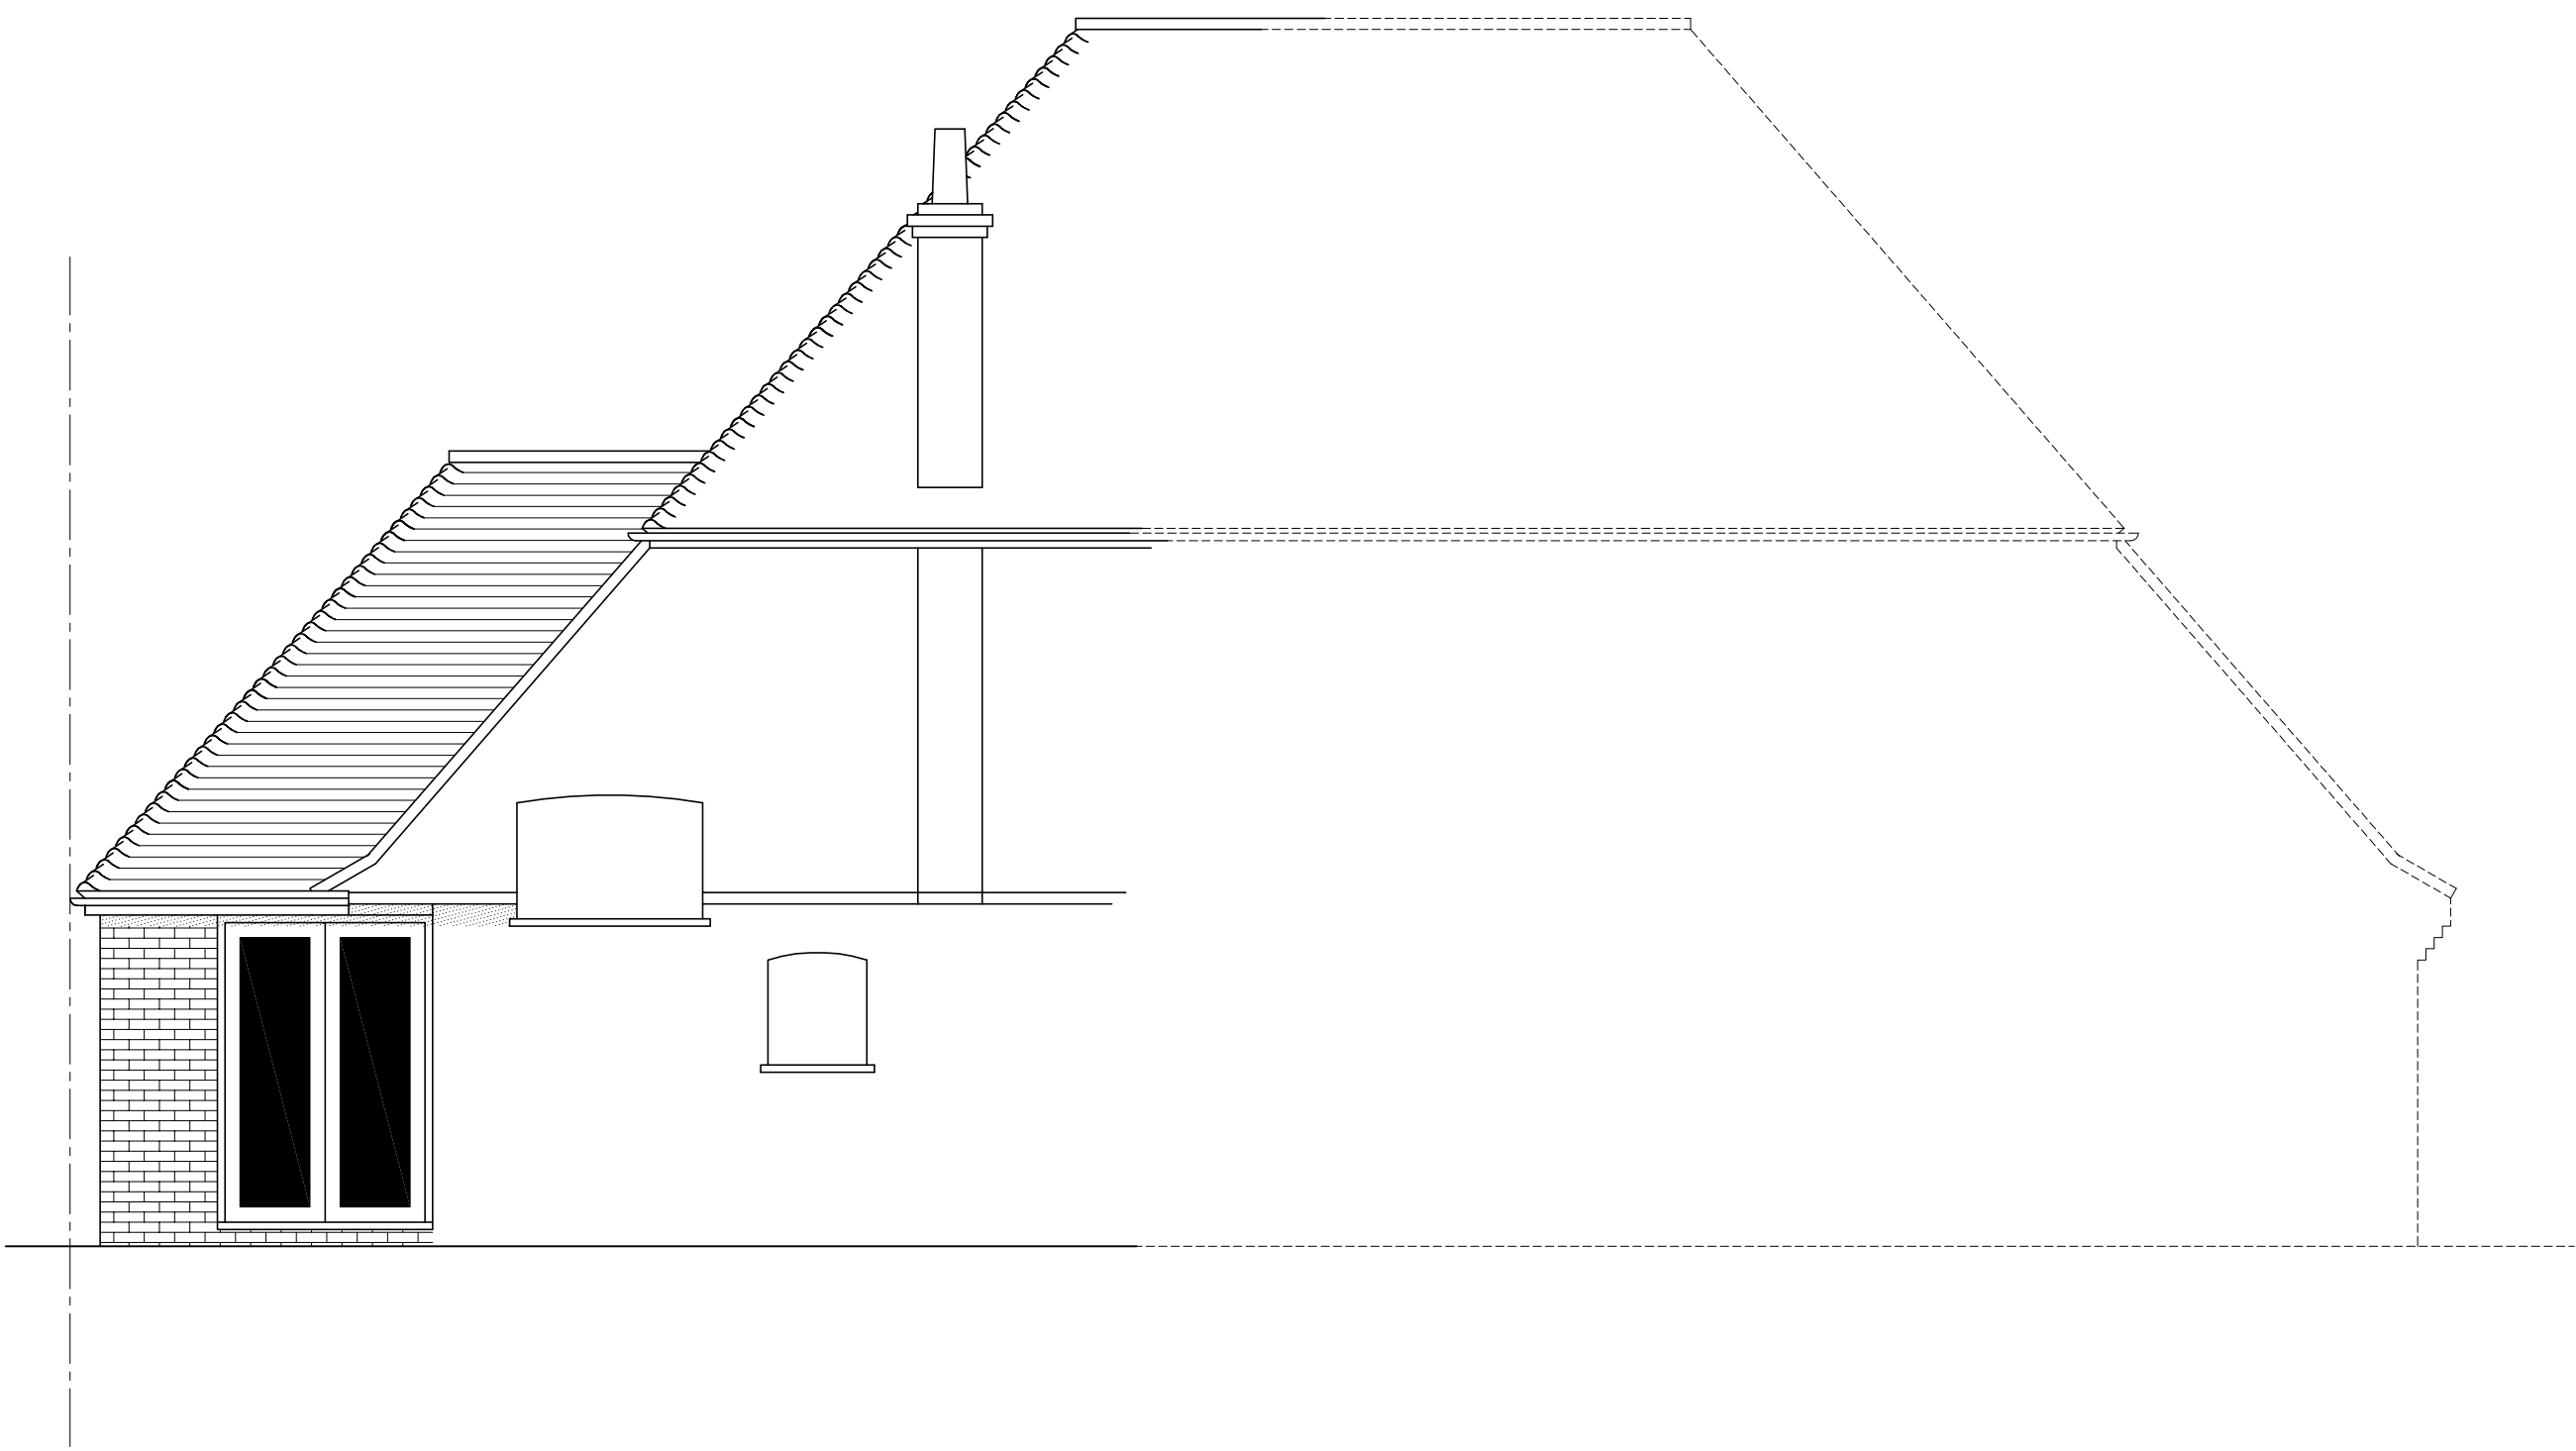

west elevation

The Contractor is to verify all dimensions, alignment, levels and datums prior to commencement of work.
Any discrepancies are to be reported immediately to the Surveyor.
Variations and modifications to the work shown on these drawings are not to be carried out without the written permission of the Surveyor.
This drawing is the property of djb Ltd. and must not be copied or reproduced except with their express permission nor may the design or any information thereon be disclosed to any third party.

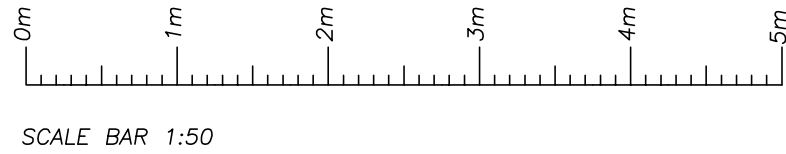

REVISION	BY	DATE	DETAILS
A	DJB	09-04-2014	HATCHING / SHADING ADDED

djbltd 
18 Liverpool Gardens, Telephone 01903 200123
Worthing, Mobile 07940 559110
West Sussex. office@djb ltd.co.uk
BN11 1RY www.djb ltd.co.uk

PROJECT ADDRESS
**86 Sea Avenue
Rustington
West Sussex
BN16 2DL**

DRAWING TITLE
Proposed Elevations

DRAWN BY DJB	Scales (original on A1 to crop marks): Floor Plans Sections Elevations Block Plan Location Plan
DATE March 2014	1 : 50

DRAWING No. 14-013-4	REV a	 Protected By the Copyright, Designs & Patents ACT 1988
--------------------------------	-----------------	--