


This drawing is the property of djb Ltd. and must not be copied or reproduced except with their express permission nor may the design or any information hereon be disclosed to any third party.



block plan Δ_T^N

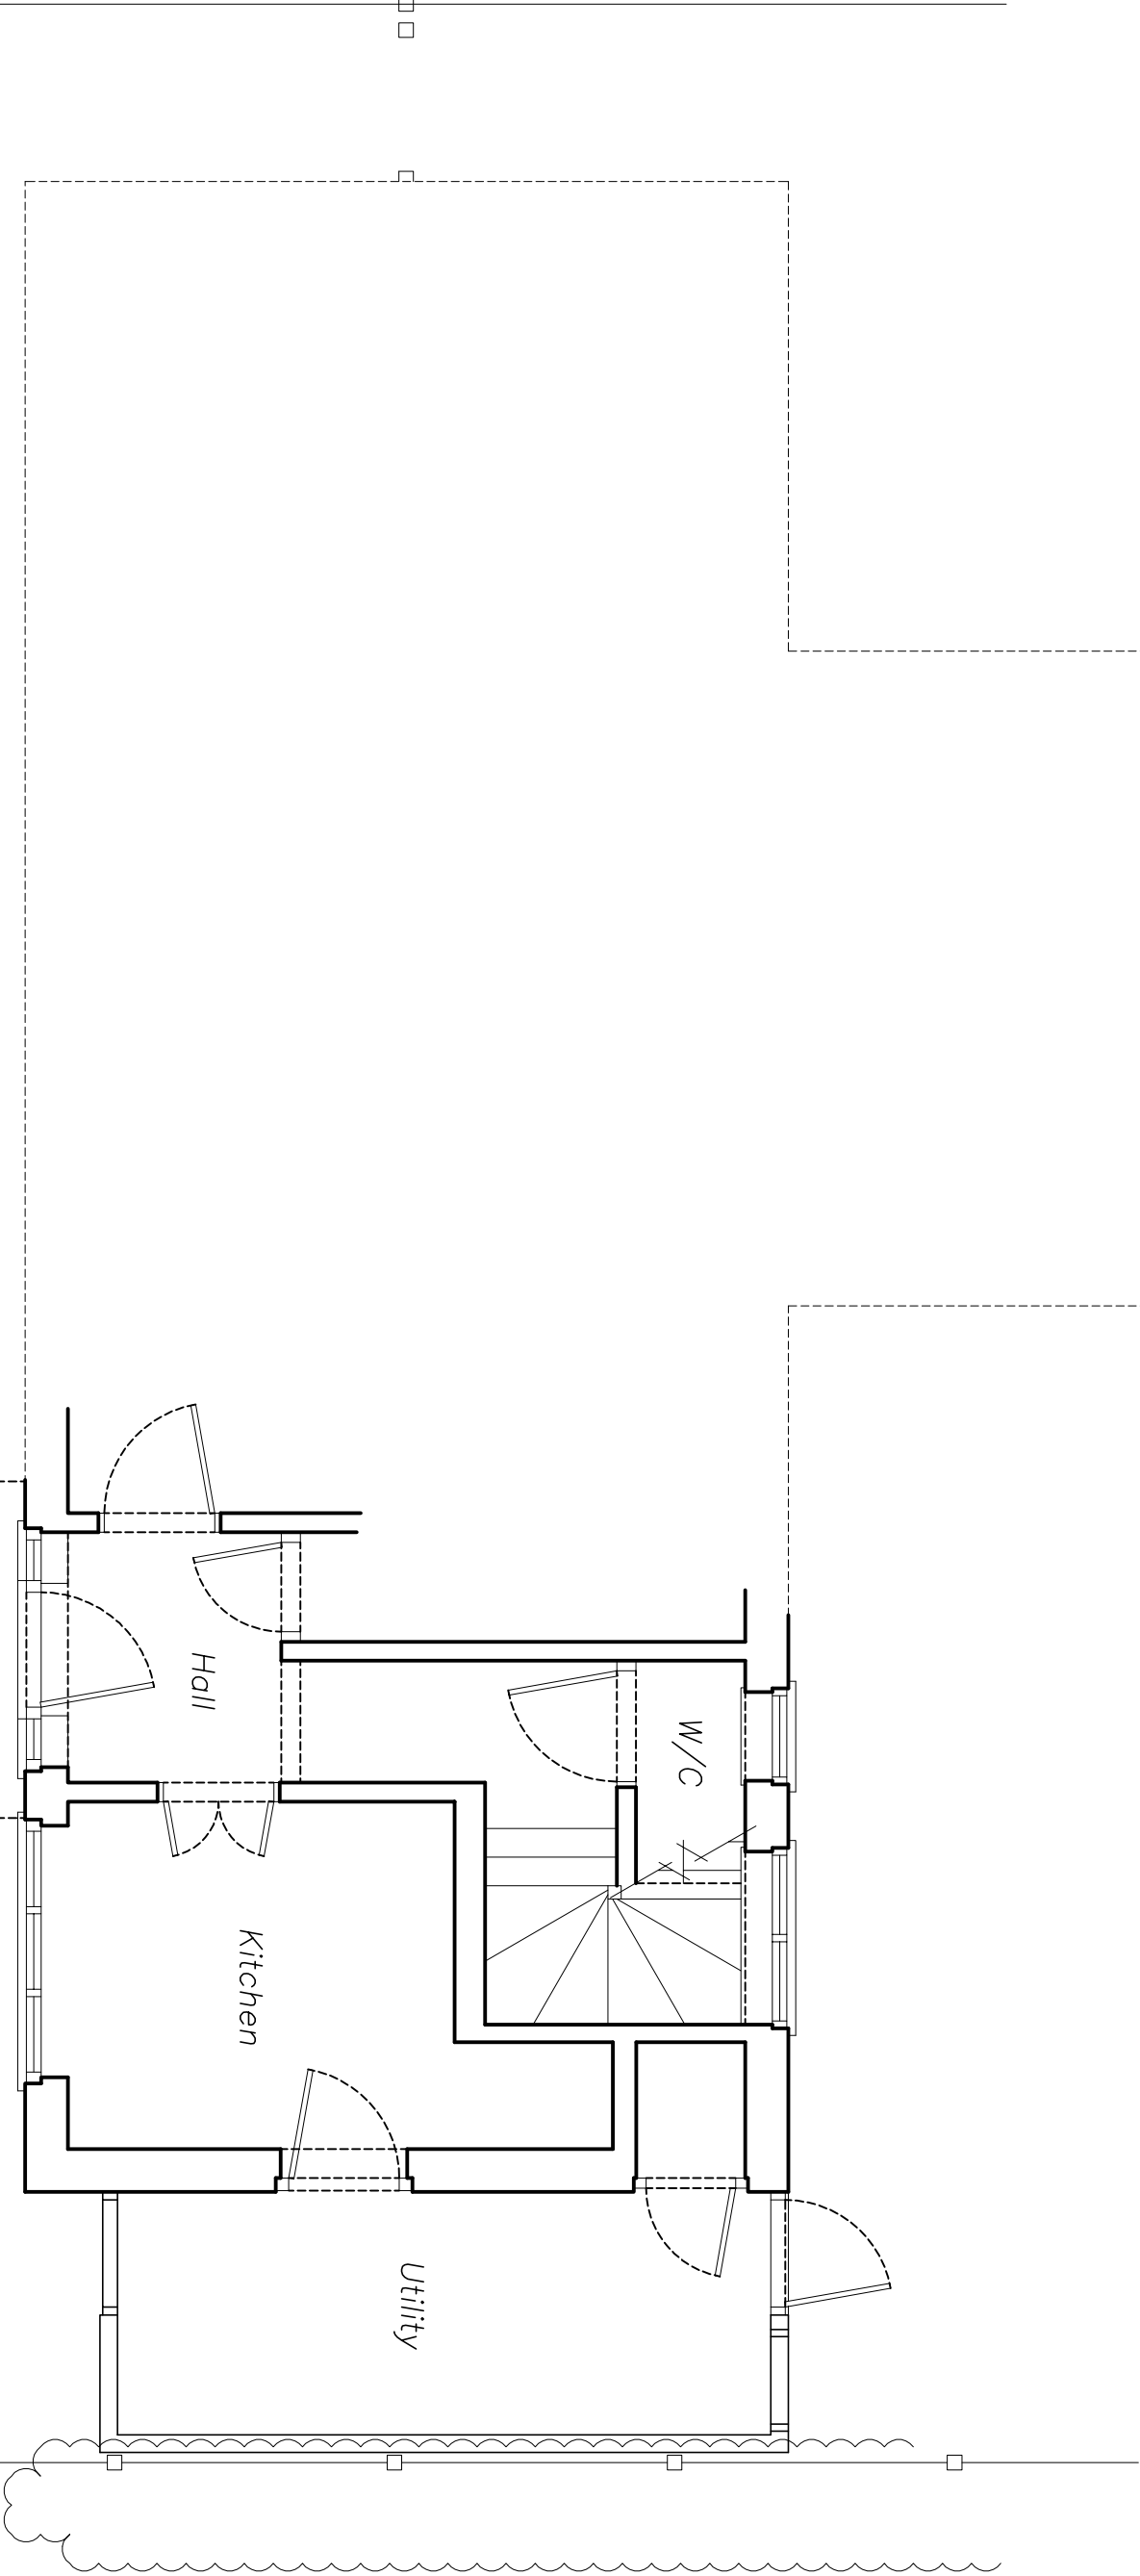

ground floor N + 



location plan

DRAWN BY DJB	Scales (original on A1 to crop marks) Floor Plans 1 : 50 Sections 1 : 50 Elevation 1 : 50 Block Plan 1 : 500 Location Plan 1 : 1250
DATE March 2014	
DRAWING NO. 14-013-1	REV a
 Protected By the Copyright, Designs & Patents Act 1988	

REVISION	BY	DATE	DETAILS
A	DJB	22-04-2014	MINOR AMENDMENTS

djbld

18 Liverpool Gardens,
Worthing,
West Sussex.
BN11 1RY

RICS

Telephone 01903 200123
Mobile 07940 559110
office@**djbld**.co.uk
www.**djbld**.co.uk

PROJECT ADDRESS

86 Sea Avenue
Rustington
West Sussex
BN16 2DL

DRAWING TITLE

Existing Plans

DRAWN BY	Scales (original on A1 to crop marks):
----------	--

March 2014	Block Plan	1 : 500
	Location Plan	1 : 1250

DRAWING NO.

14-013-1 a

Protected By the
Copyright, Designs &
Patents ACT 1988