



This drawing is the property of JPB Ltd. and must not be copied or reproduced without the express permission of the design or engineering office. Any use of this drawing for any other purpose or any information therein be disclosed to any third party.

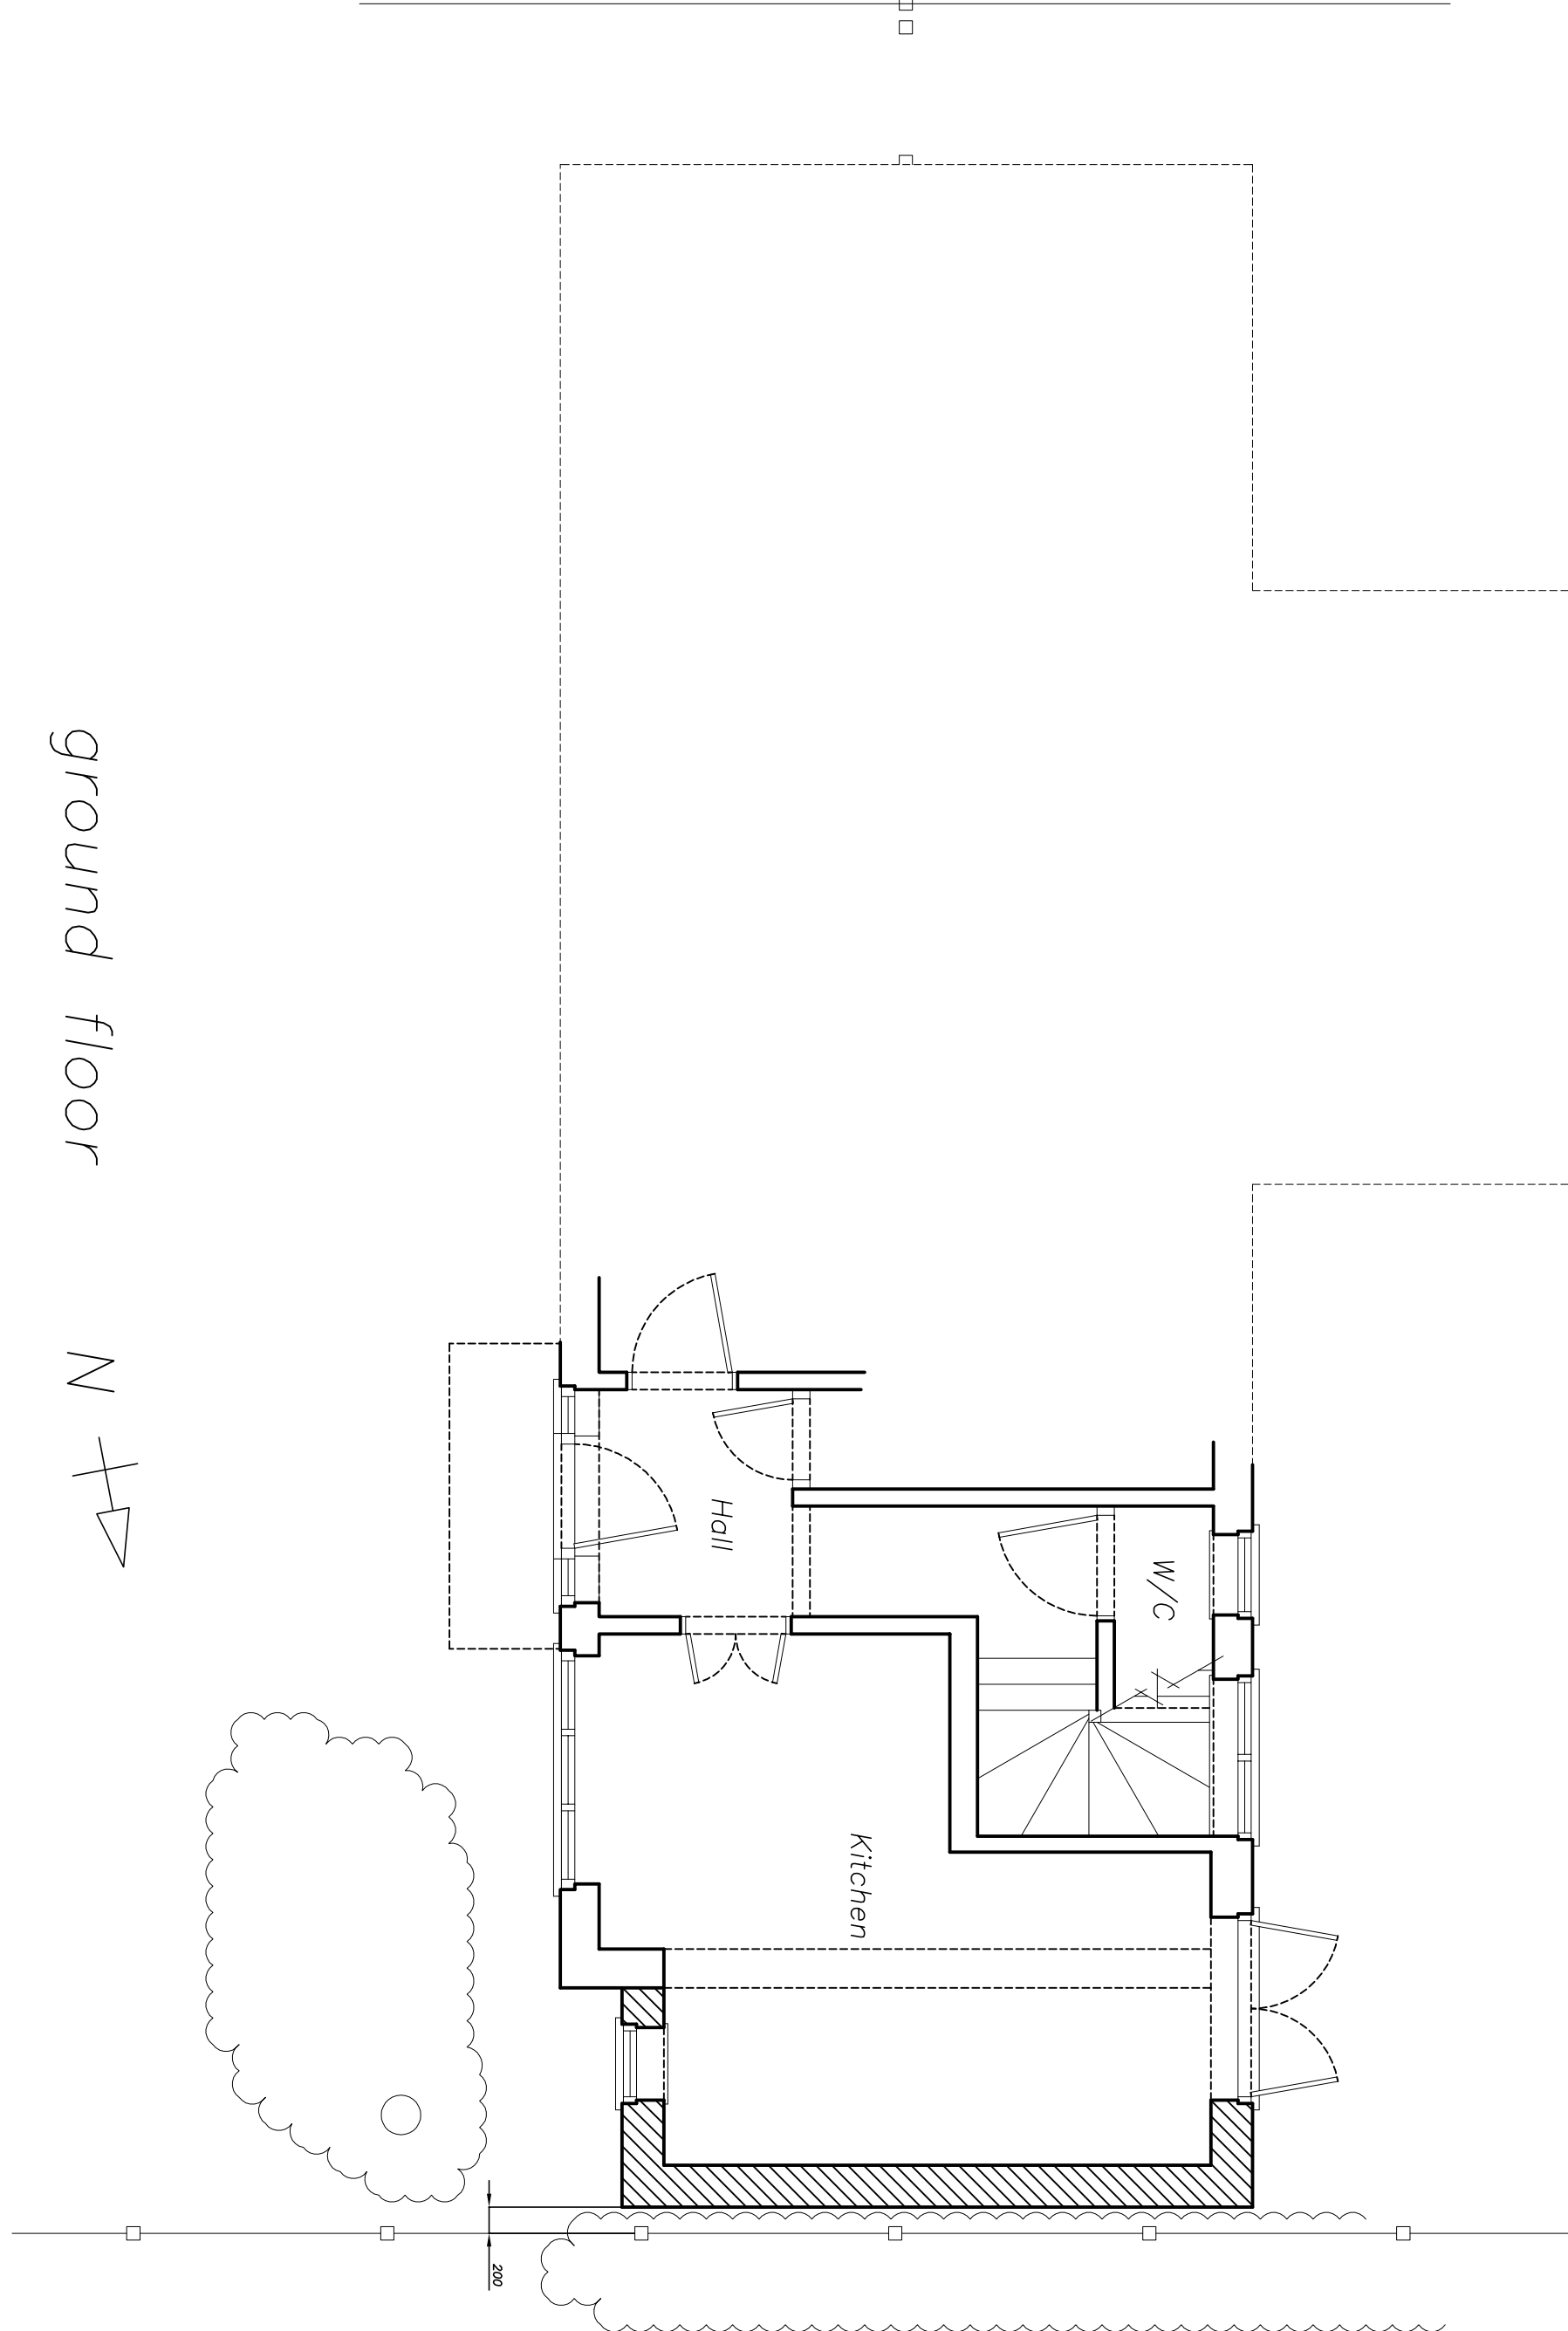

block plan Δ_T^N

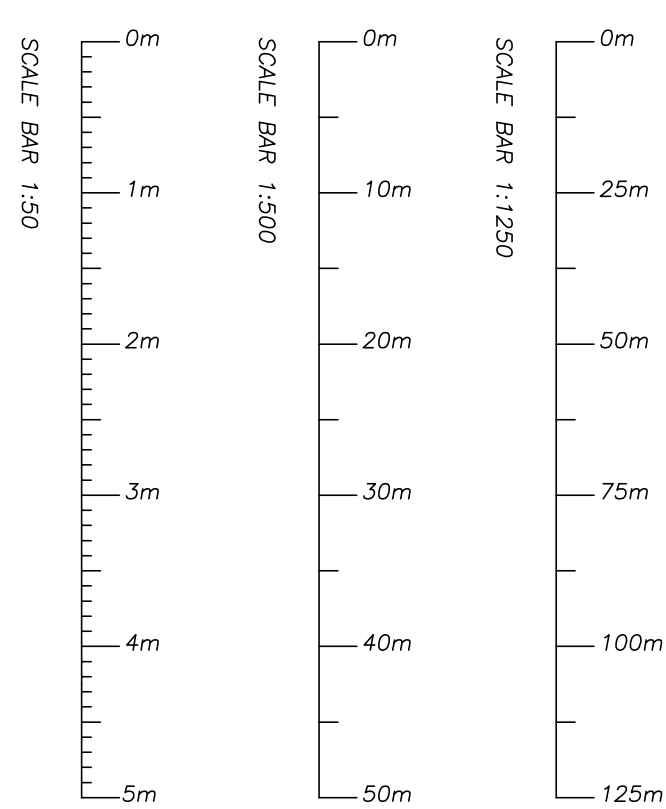

ground floor $N + \Delta$



location plan

			
18 Liverpool Gardens, Worthing, West Sussex. BN1 1RY		Telephone 01903 200123 Mobile 07940 559110 office@djbid.co.uk www.djbid.co.uk	
PROJECT ADDRESS			
86 Sea Avenue Rustington West Sussex BN16 2DL			
DRAWING TITLE			
Proposed Plans			
DRAWN BY DJB		Scales (original on A1 to crop marks): Floor Plans 1: 50 Sections 1: 50 Elevations 1: 500 Block Plan 1: 1250 Location Plan	
DATE	March 2014		
DRAWING NO.	14-01-33	REV	a
 Protected By the Patents Act 1988			