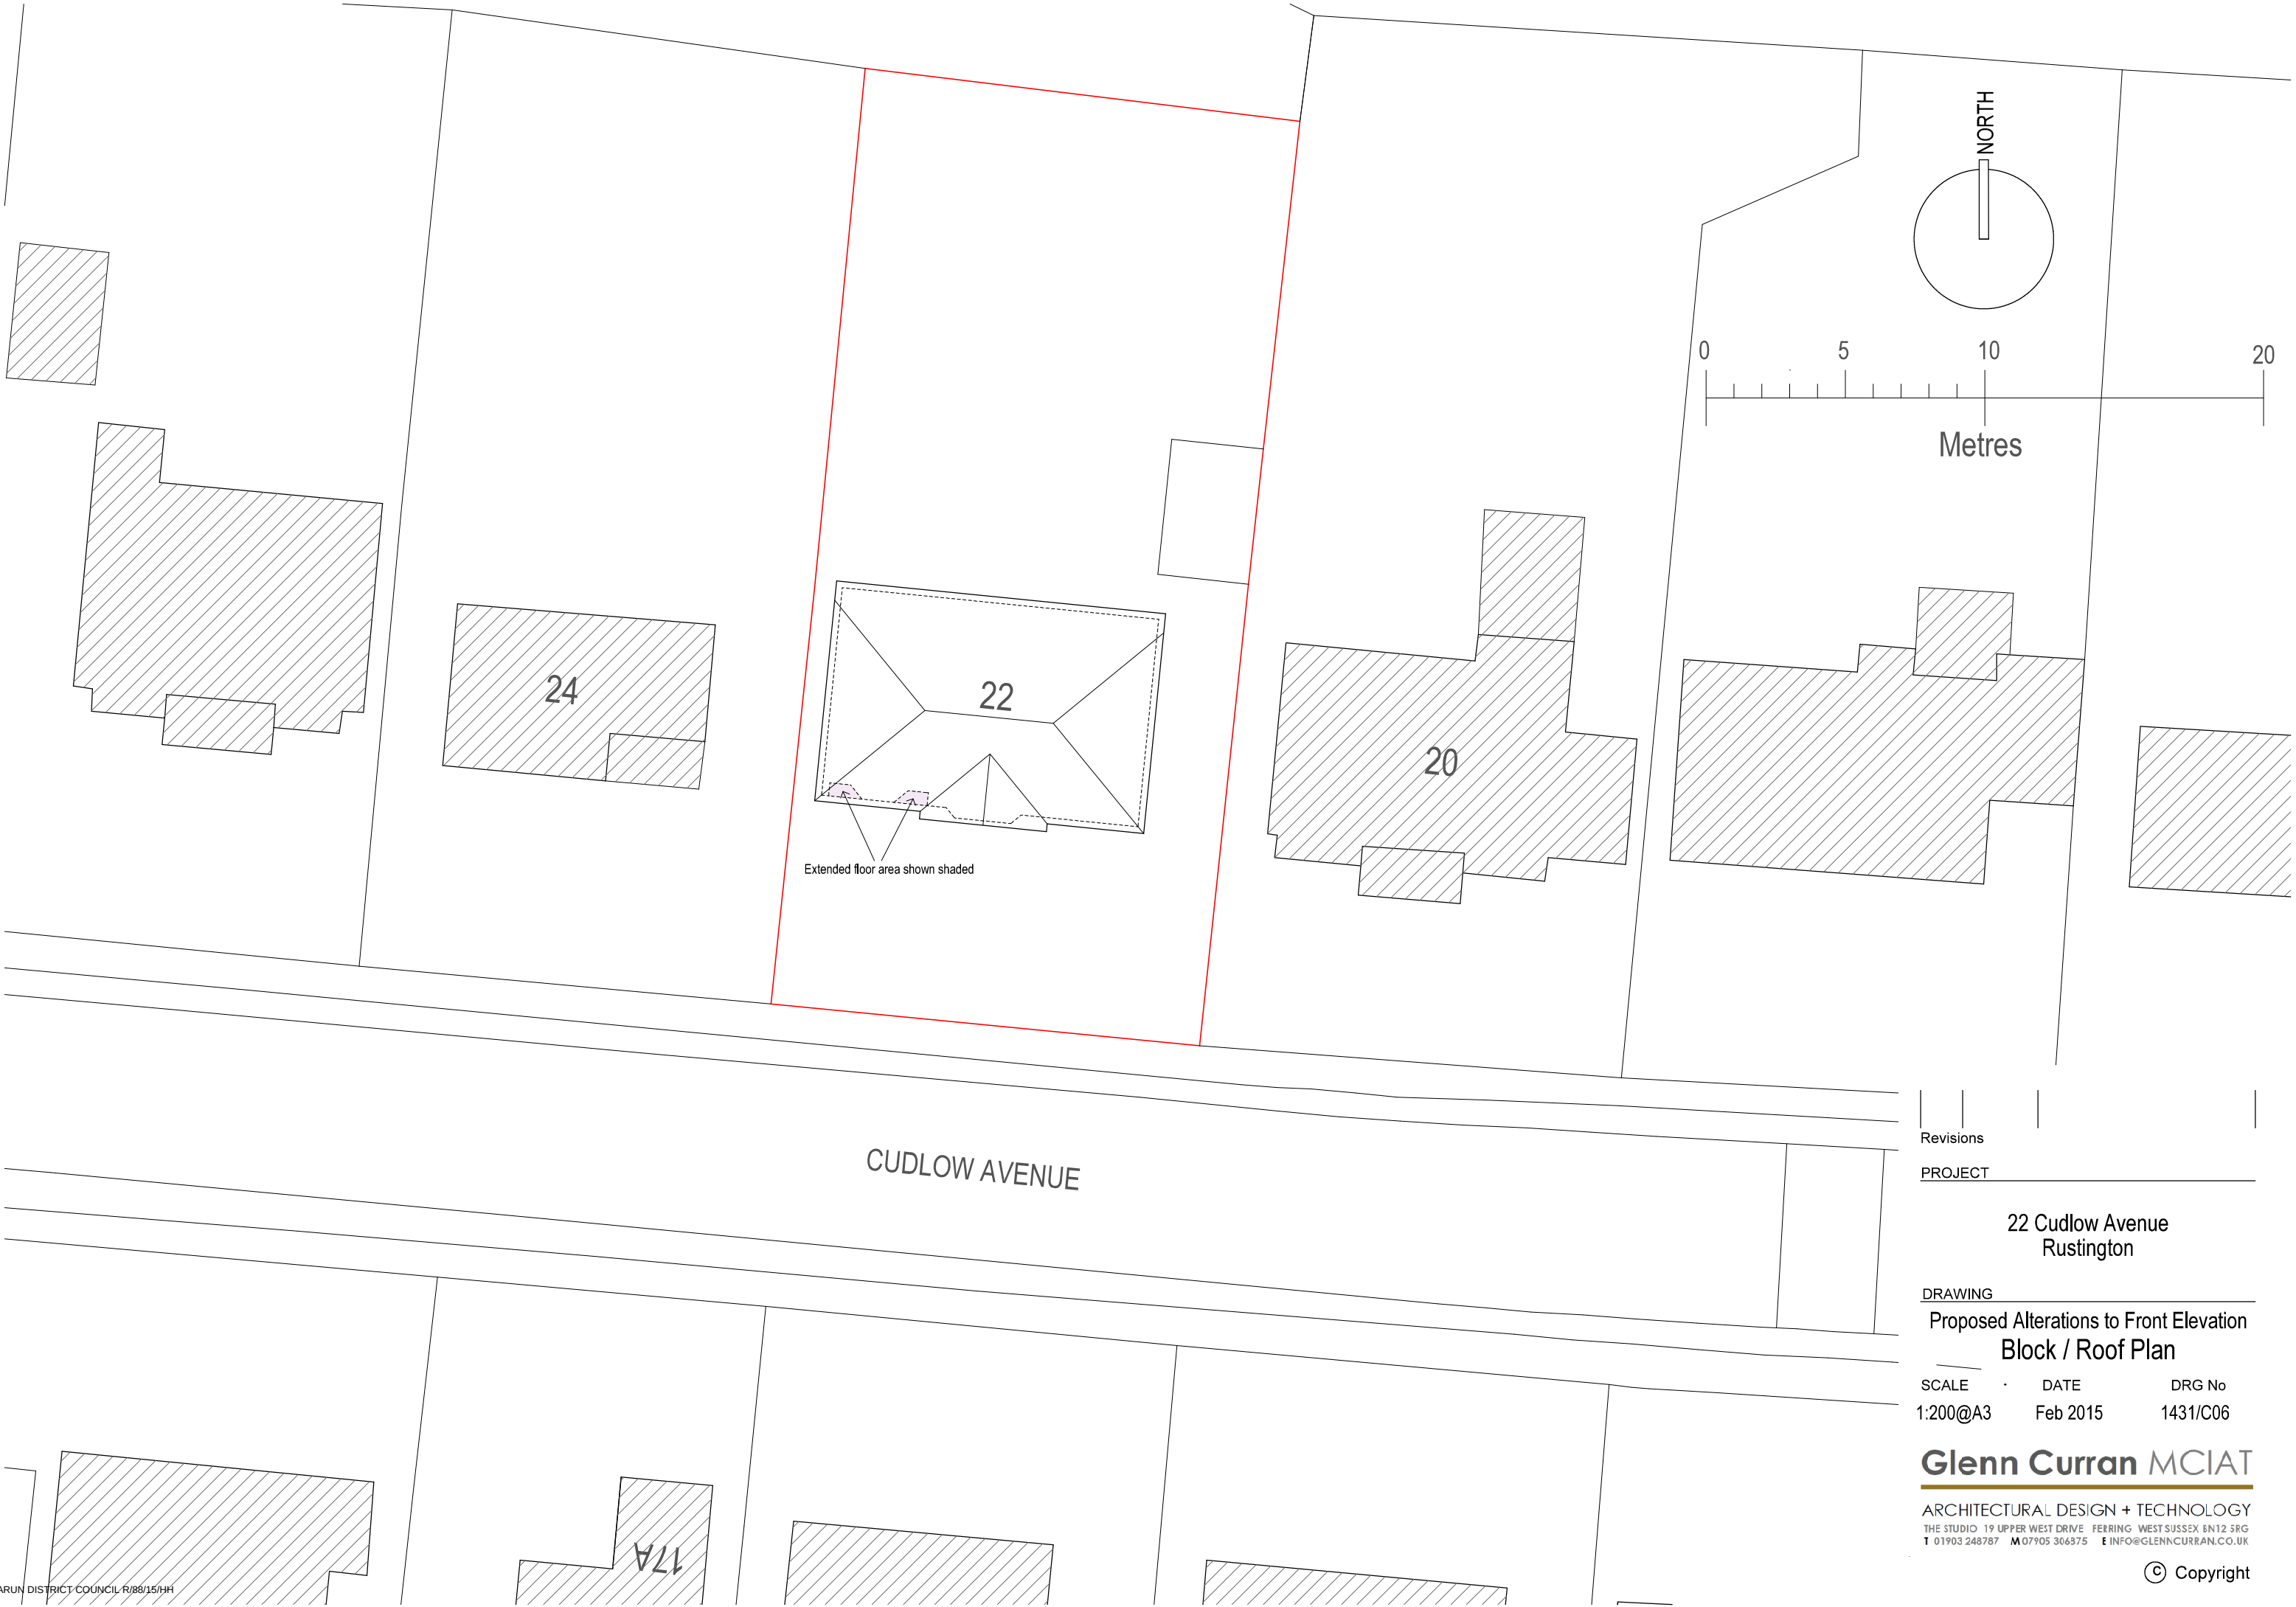


Extended floor area shown shaded

CUDLOW AVENUE

Revisions

PROJECT

22 Cudlow Avenue
Rustington

DRAWING

Proposed Alterations to Front Elevation
Block / Roof Plan

SCALE
1:200@A3

DATE
Feb 2015

DRG No
1431/C06

Glenn Curran MCIAT

ARCHITECTURAL DESIGN + TECHNOLOGY
THE STUDIO 19 UPPER WEST DRIVE FERRING WEST SUSSEX BN12 5RG
T 01903 248787 M 07905 306375 E INFO@GLENNCURRAN.CO.UK

© Copyright