


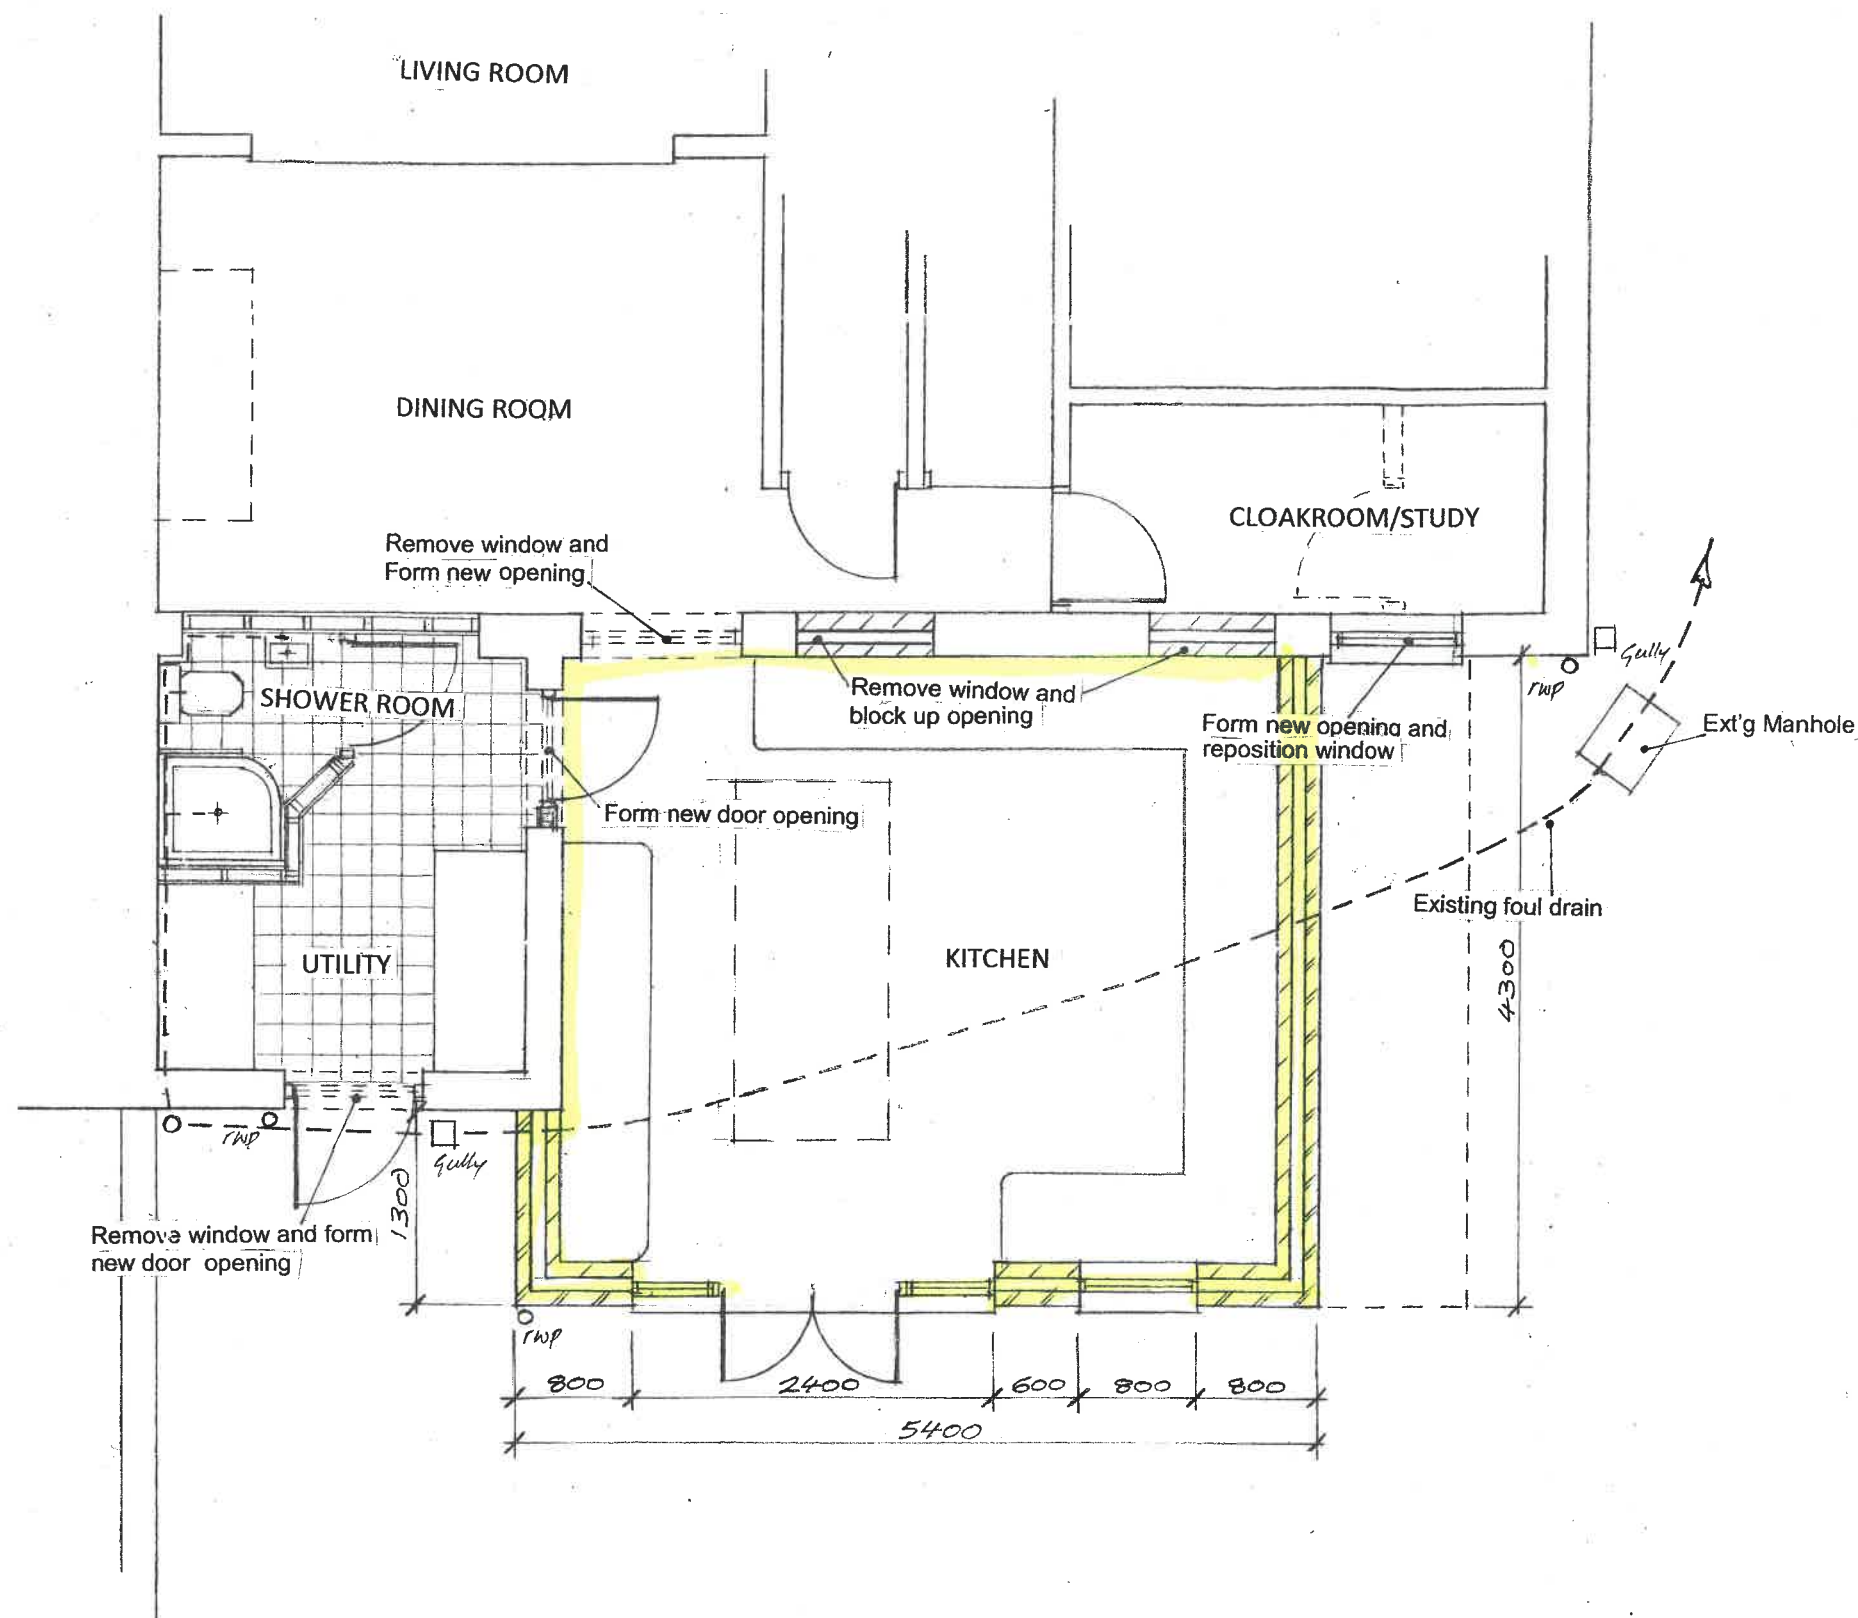

PROPOSED GROUND FLOOR PLAN

REVISIONS

M.J.J TANNER Ltd

30 WOODLANDS PARK
MAIN ROAD, YAPTON
WEST SUSSEX BN18 0EZ
01243 920866
maxtanner@hotmail.co.uk

Mr & Mrs Bond
29 Broadmark Lane
Rustington
BN16 2HD

Single Storey Rear Extension

DATE Mar 2019

SCALE 1:50

DRG No 1090 - 1